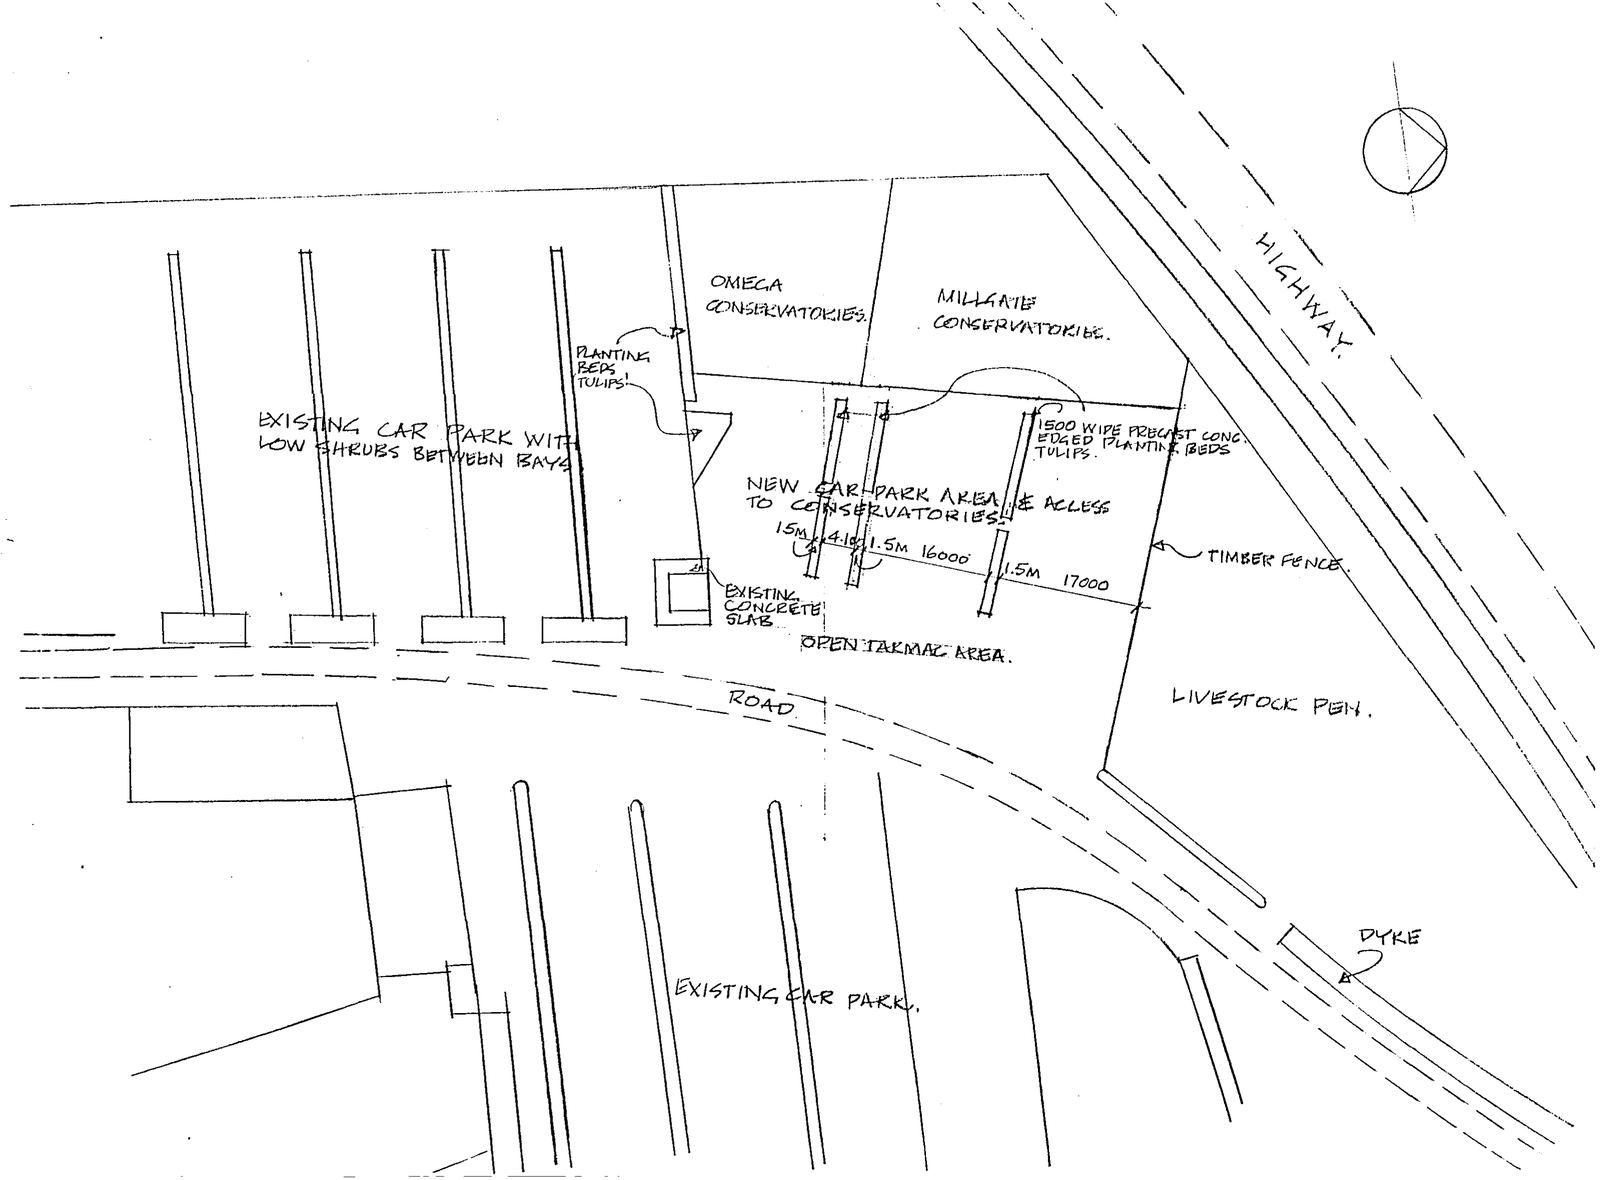

REVISIONS:-

DETERMINED PLANS

Planning & Development
05 APR 2004
Ref 368/04

M. PARKER
& SONS LIMITED

BUILDERS & CONTRACTORS

ST. JOHNS RD SPALDING LINCS PE11 1JX
FAX. 01775 762171 TEL. 01775 724777

PROPOSED NEW CAR PARK
BAYTREE NURSERIES & GARDEN CENTRE

LAYOUT

SCALES 1;500
DRG. NO. BNWCP 1 DATE