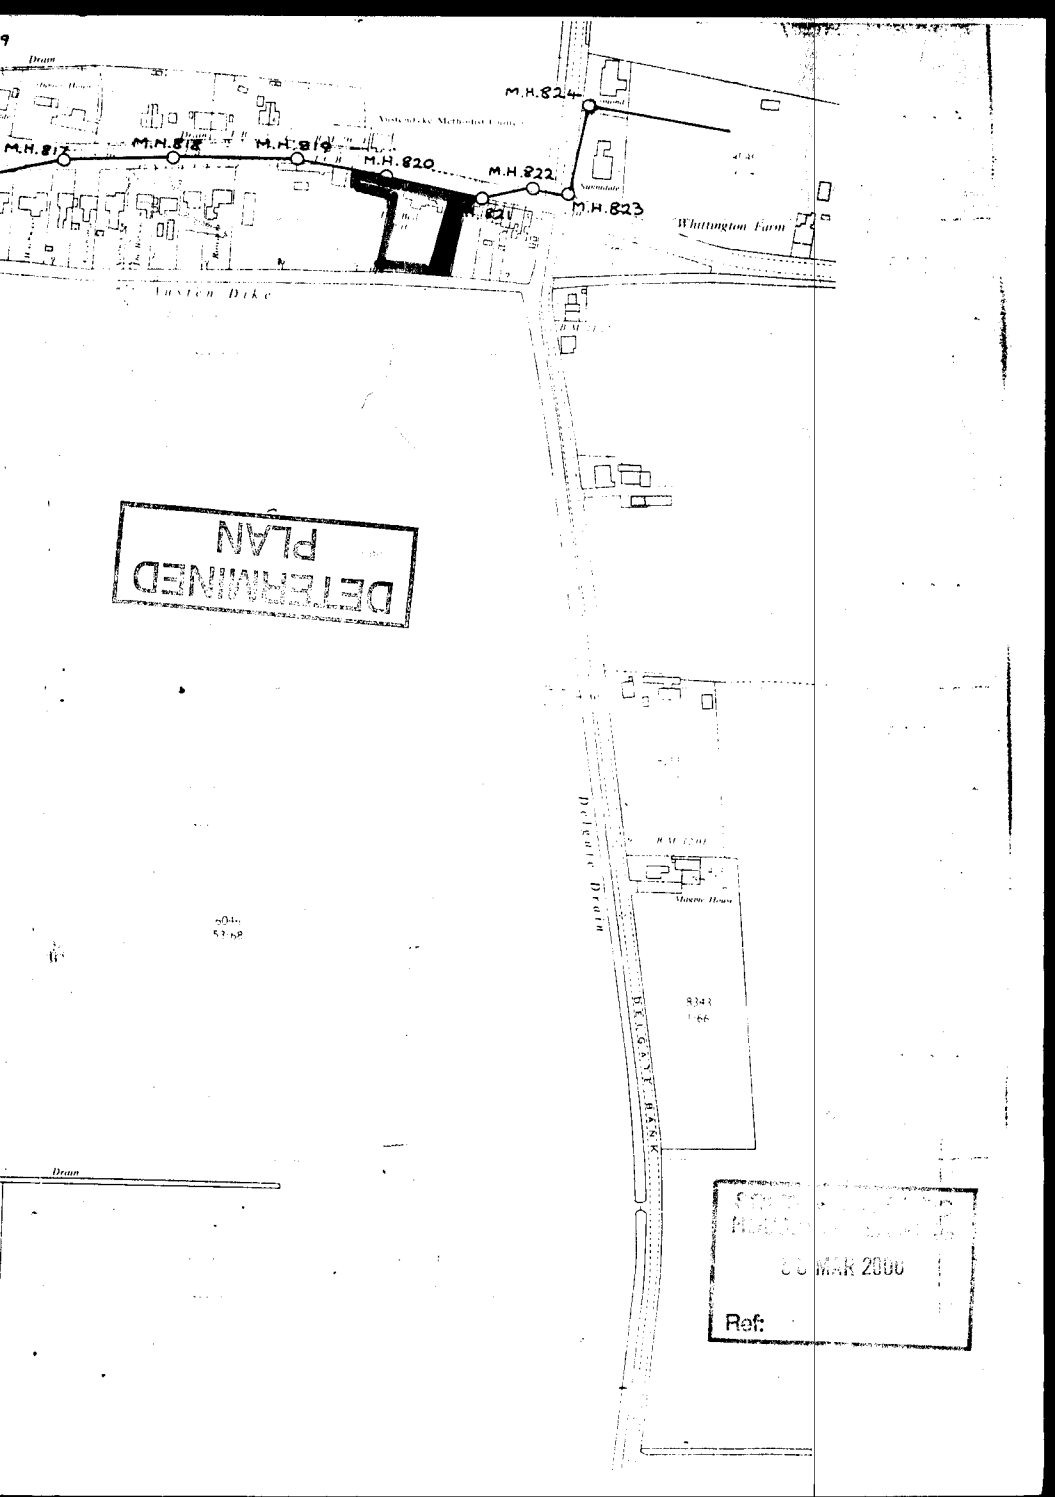
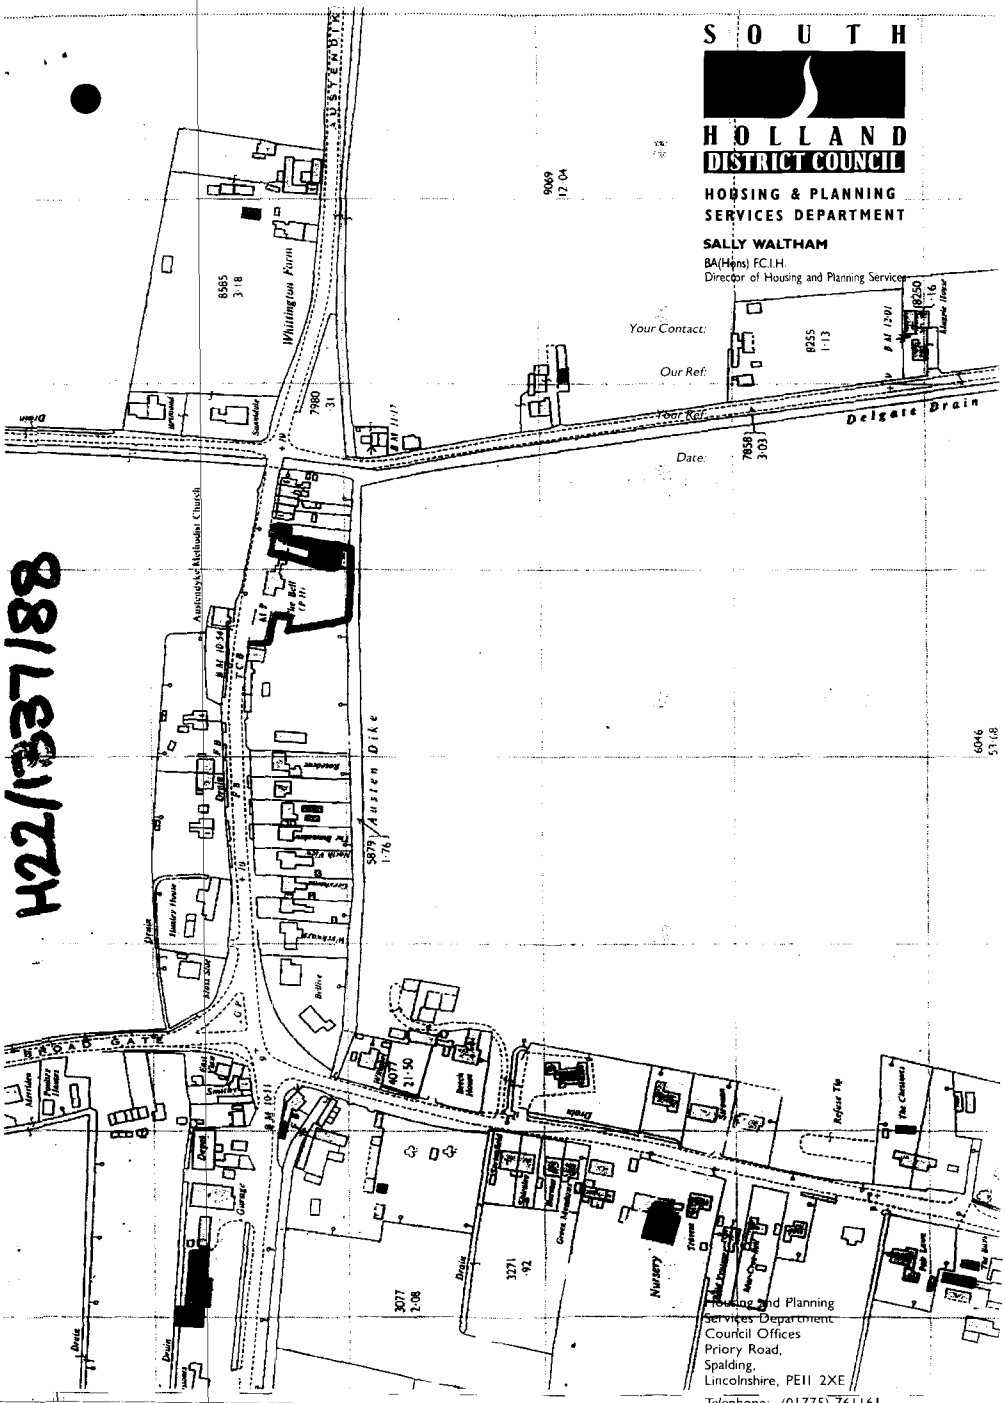

M.H.817
M.H.818
M.H.819
M.H.820
M.H.821
M.H.822
M.H.823
M.H.824
Drain
Whittington Farm
Thurton Dike
Delgate Drain
DETERMINED
PLAN
Ref:



H22/1837188

SOUTH HOLLAND DISTRICT COUNCIL

HOUSING & PLANNING SERVICES DEPARTMENT

SALLY WALTHAM
BA(Hons) FCIH
Director of Housing and Planning Services

Your Contact:
Our Ref:
Your Ref:
Date:

Housing and Planning
Services Department
Council Offices
Priory Road,
Spalding,
Lincolnshire, PE11 2XE
Telephone: (01775) 761161
Fax: (01775) 710772


Austen Dike
Willowdyke
Whittington Farm
Ashgrove Lodge
H22/132/93
SPALDING EAST AND WESTON ED