


PRECAST CONCRETE LIGHT POLES
SCALE 1:50

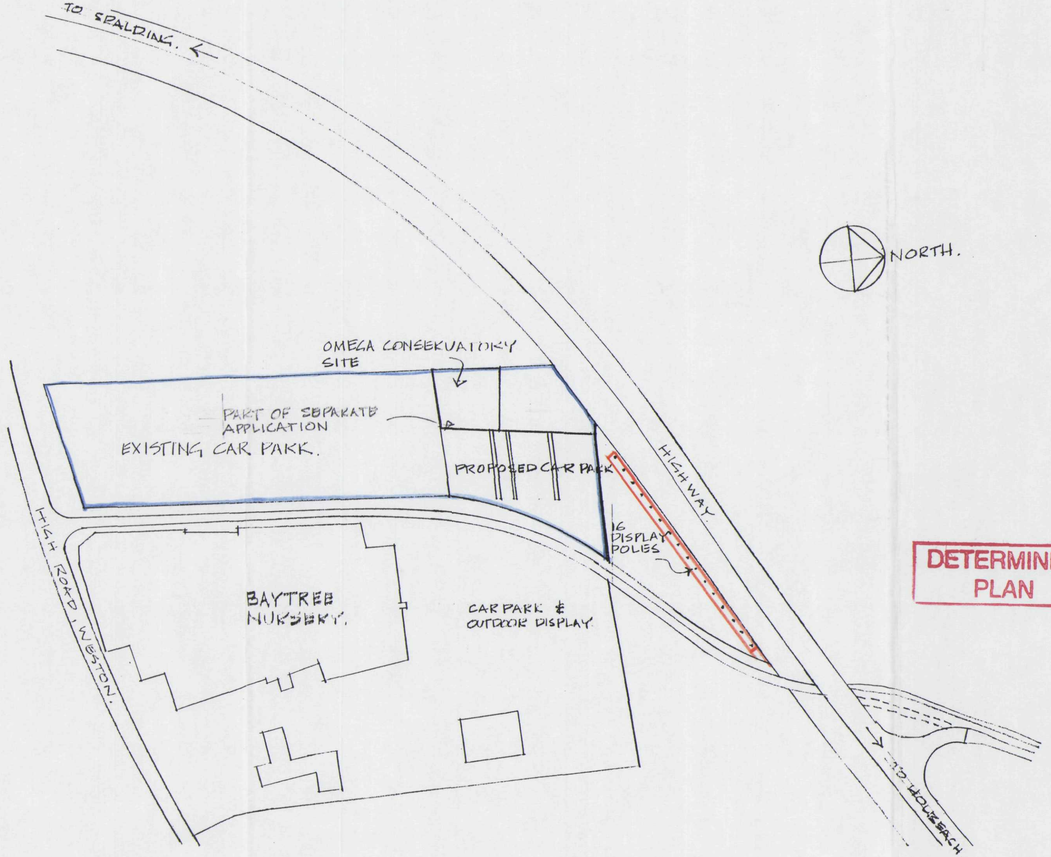

SHDC
Planning & Development
18 MAR 2004
Ref 0369/04

M. PARKER
& SONS LIMITED

BUILDERS & CONTRACTORS

ST. JOHNS RD SPALDING LINCS PE11 1JX
FAX. 01775 762171 TEL. 01775 724777

DETERMINED PLAN

PROPOSED CAR PARK, DISPLAY POLES
DISPLAY AREA AT BAYTREE GARDEN CENTRE, WESTON.

SITE PLAN & LIGHT POLE DETAIL.

SCALES 1:1250, 1:50.
DRG. NO. BNW 03 DATE MARCH 2004