


NOTES :

All dimensions must be checked on site and any discrepancies reported to architect.  
Do not scale from this drawing. If in doubt ask.

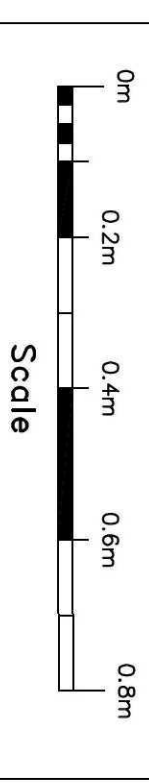

*Painted softwood purpose made windows, with hardwood cills. Single glazed, putty fronted.*

WG7 has one fixed sash and opening sash. Details to match those of WG9.

WG10 three light flush casement window, with two outer lights opening, and centre pane fixed.

Ironmongery to be traditional black iron.

**NOTE:** Dimensions of mouldings and details of WG7 are based on those of the existing window WG9

|   |          |                  |
|---|----------|------------------|
|   |          |                  |
|   |          |                  |
|   |          |                  |
| A | 22-04-15 | Dimensions added |
|   | Date     | Revisions        |

© Copyright

**Anderson and Glenn**  
Architectural and  
Landscape Consultancy  
Yew Tree Nurseries  
Frampton West  
BOSTON PE20 1RQ

**Tel : 01205 724047**  
**Fax : 01205 723792**  
**[www.andersonandjenn.com](http://www.andersonandjenn.com)**

Client  
George Hay & Sons Ltd.

| Job Title |
|-----------|
|-----------|


Wragg House  
Weston Marsh

| Drawing Title |
|---------------|
|---------------|


Windows WG7 and 10

|                      |          |
|----------------------|----------|
| Scale                |          |
| 1:10 @ A1, 1:20 @ A3 |          |
| Date                 | Drawn by |
| April 2015           | MEA      |


|          |      |
|----------|------|
| Drg. No. | Rev. |
|----------|------|

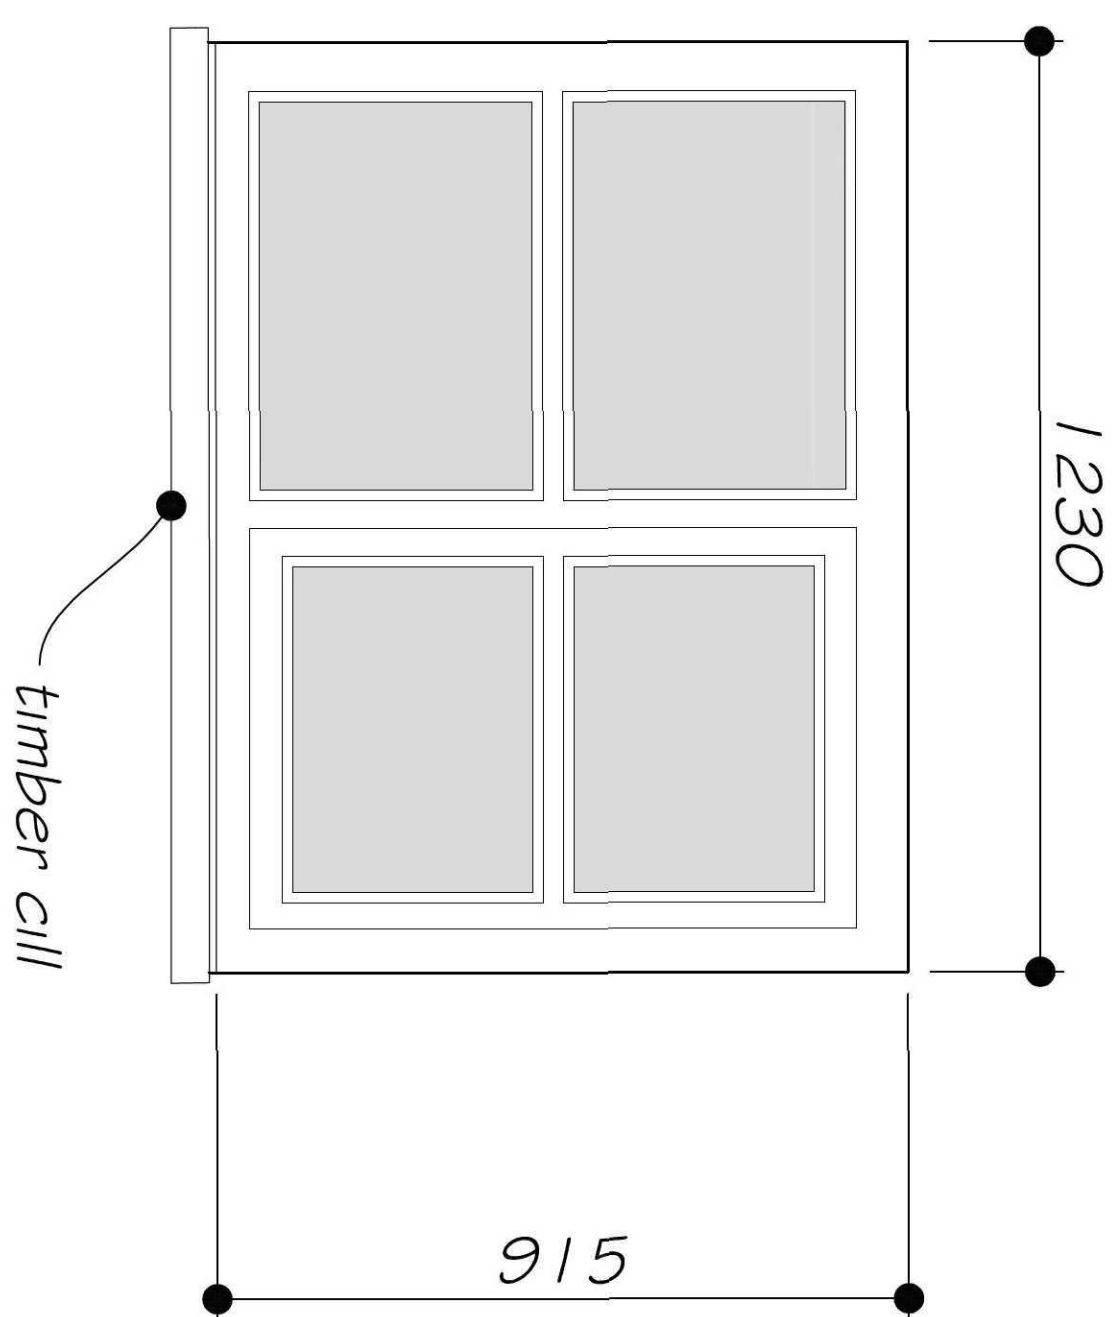


# ELEVATION WG7

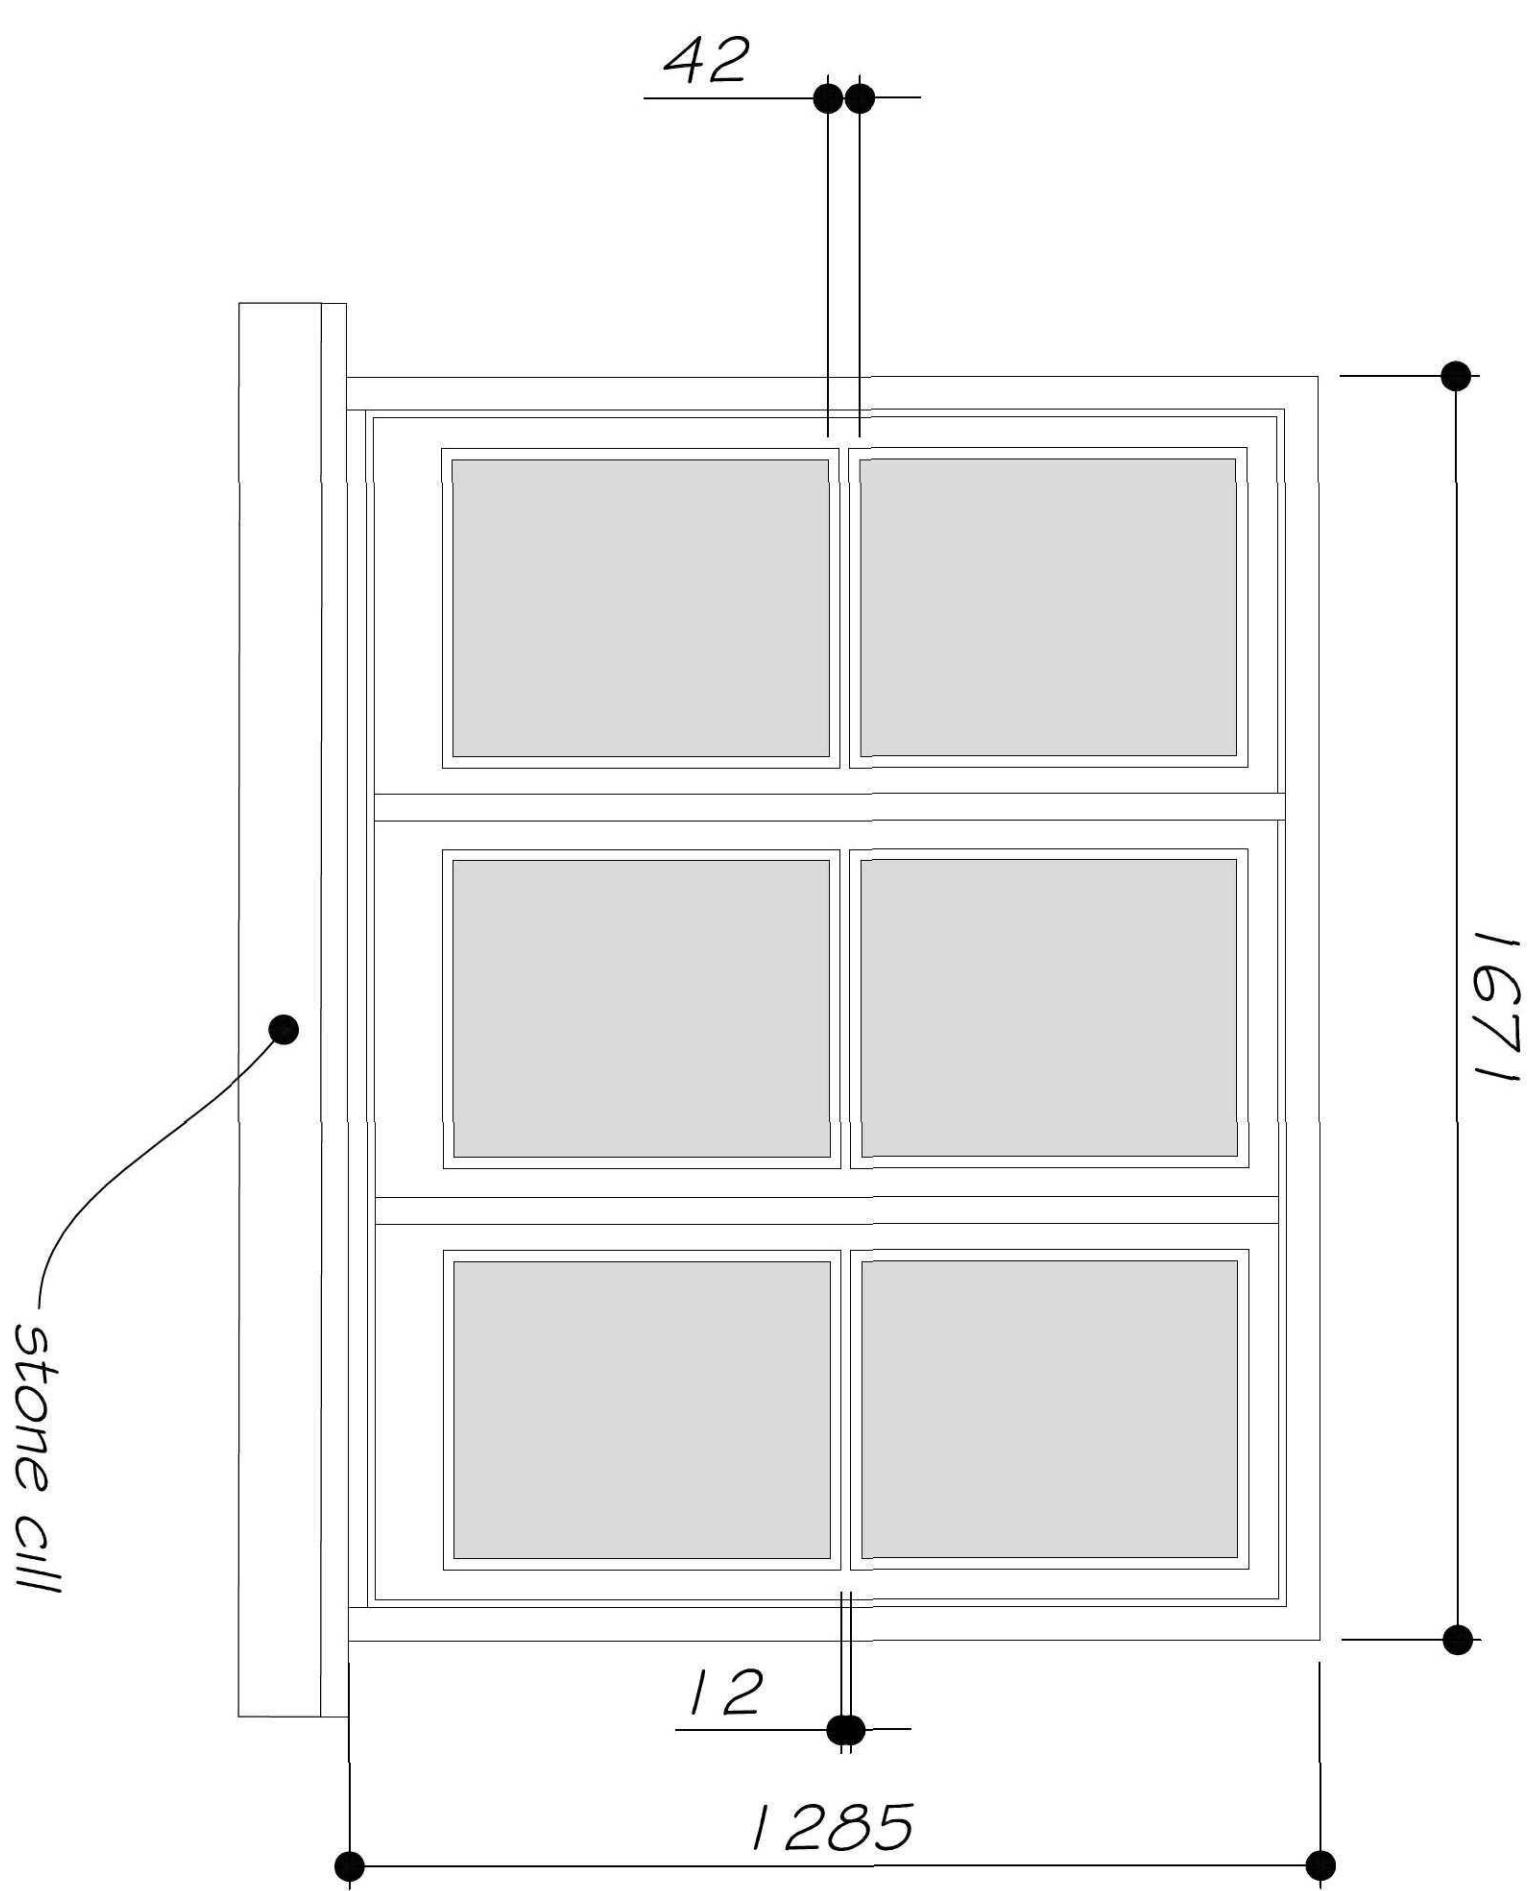

ELEVATION MG10

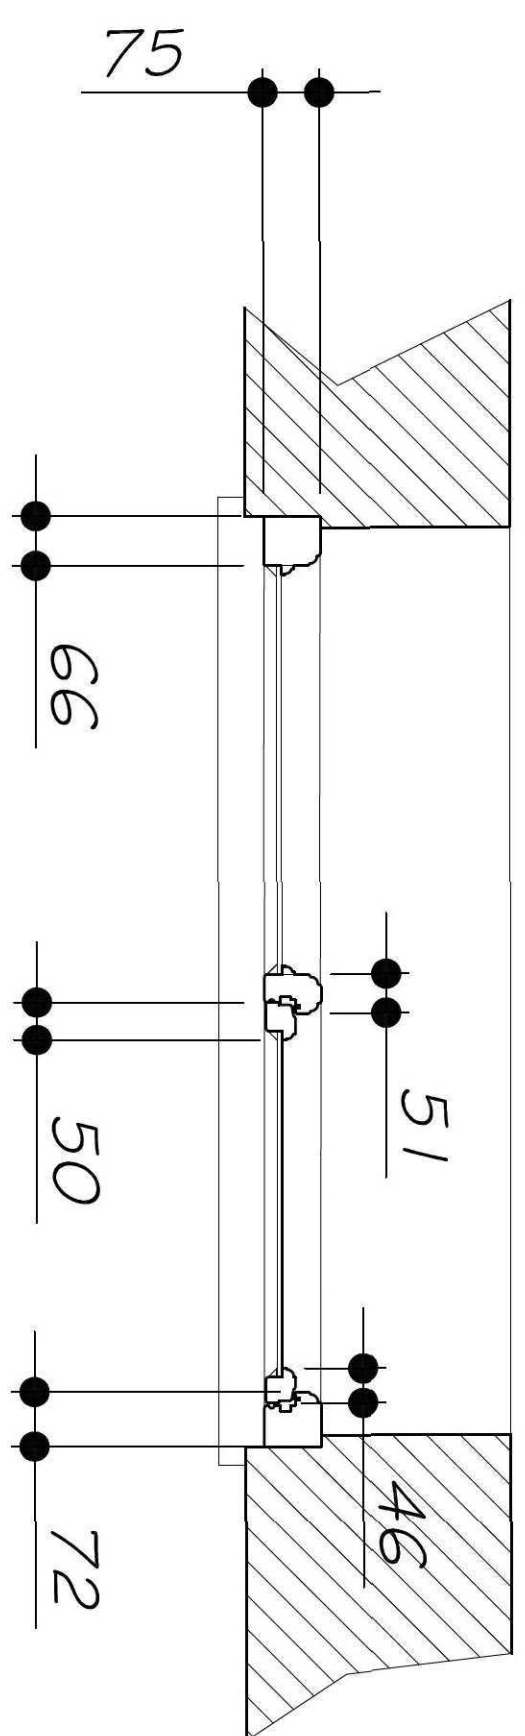

PLAN WG7

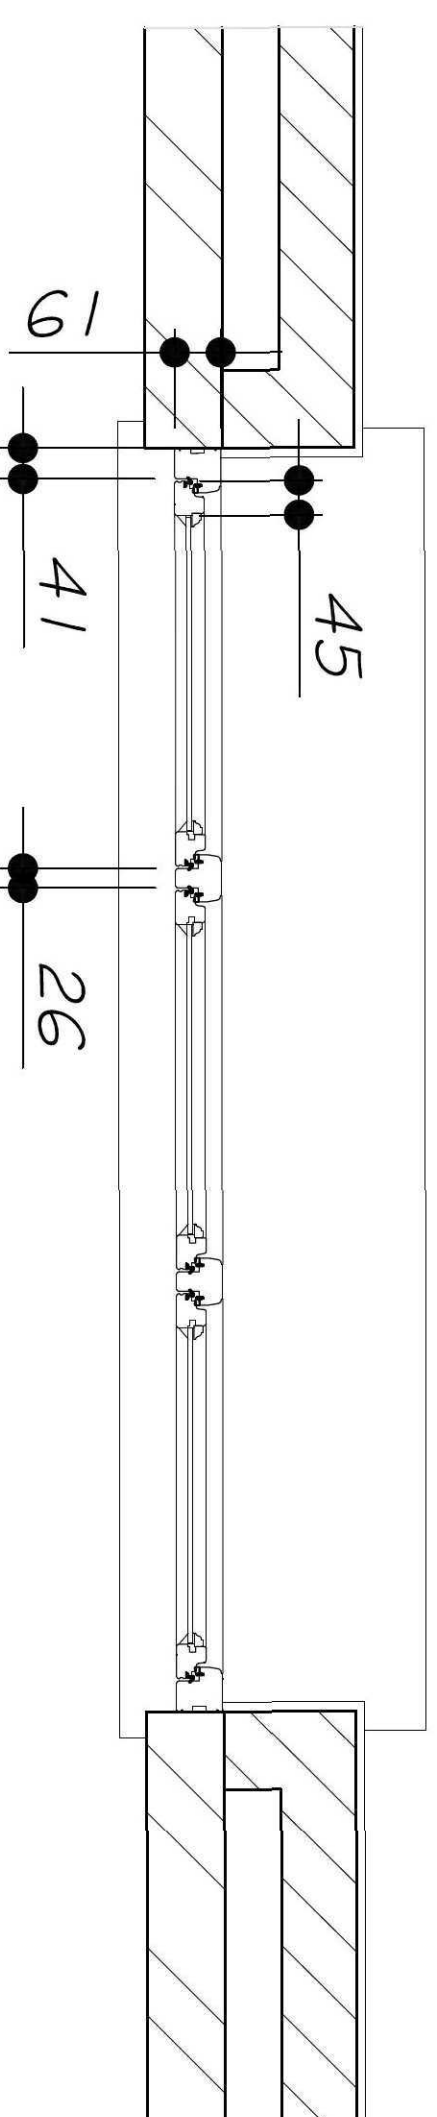

PLAN WG10

**Porter, Karen**

---

**From:** Mercedes Golding <m.golding@rdc-landplan.co.uk>  
**Sent:** 24 April 2015 12:53  
**To:** Porter, Karen  
**Cc:** \_planningadvice  
**Subject:** FW: Wragg Marsh Farm House, Marsh Road, Condition Compliance Application PP-004092884  
**Attachments:** A-238-56A.pdf

Dear Karen

**Condition 2 of Planning Permission H22-1046-14 and conditions 2 and 3 of Listed Building Consent H22-1047-14**  
**Wragg Marsh Farm House**

Please could you replace the Windows WG7 and 10 plan (A-238-56) in the submission for Wragg Marsh Farm House, planning portal reference 004092884, with the one attached (A-238-56 revision A).

Many thanks.

Yours sincerely

Mercedes Golding  
**Robert Doughty Consultancy Limited**  
32 High Street, Helpringham, Sleaford, Lincolnshire NG34 0RA  
Telephone: 01529 421646, Fax: 01529 421358  
Web Site: [www.rdc-landplan.co.uk](http://www.rdc-landplan.co.uk)  
Registered in England No 4084500

**E-Mail Disclaimer:**

The information in this e-mail is confidential and may be legally privileged. It is intended solely for the addressee. Access to this e-mail by anyone else is unauthorised. If you are not the intended recipient, any disclosure, copying, distribution or any action taken or omitted to be taken in reliance on it, is prohibited and may be unlawful.