




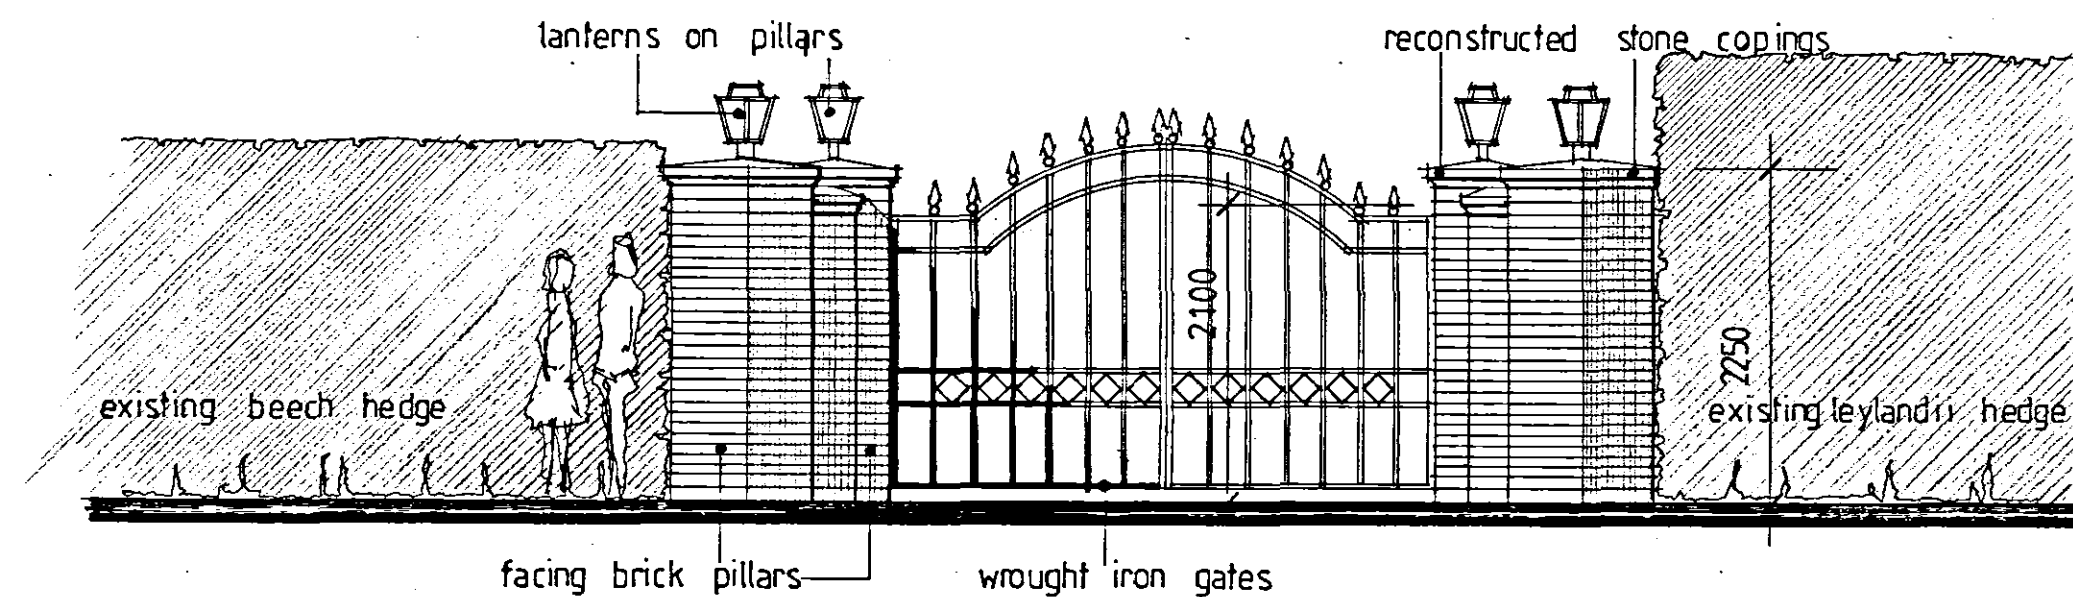


ELEVATION OF GATES FROM BROADGATE

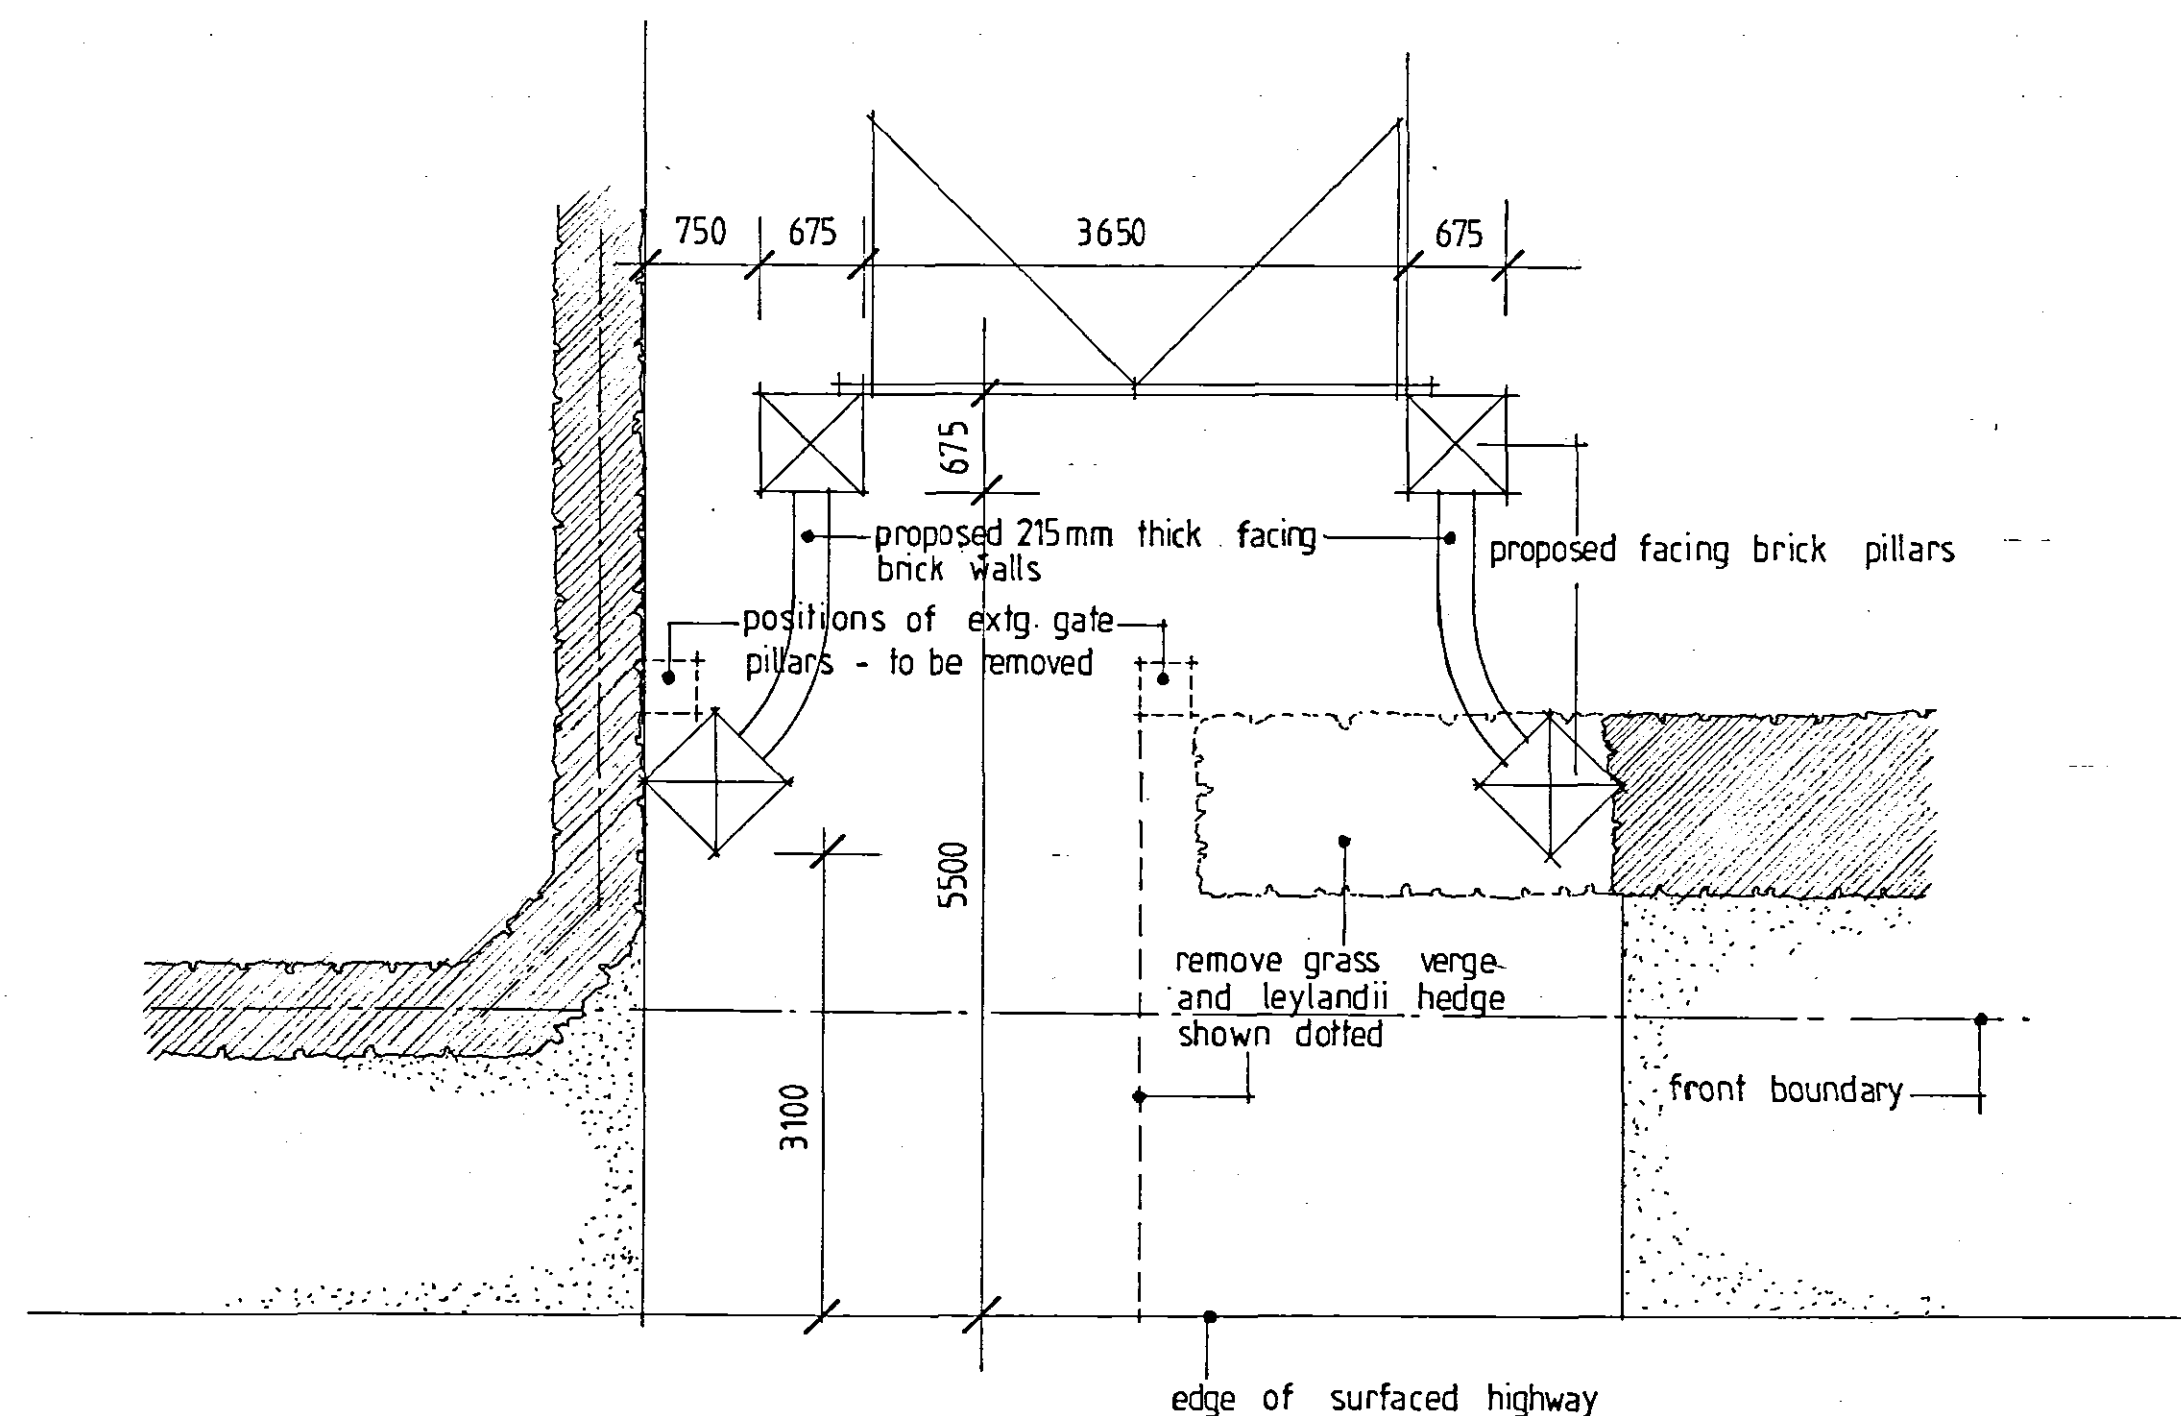

PLAN VIEW OF PROPOSED GATEWAY

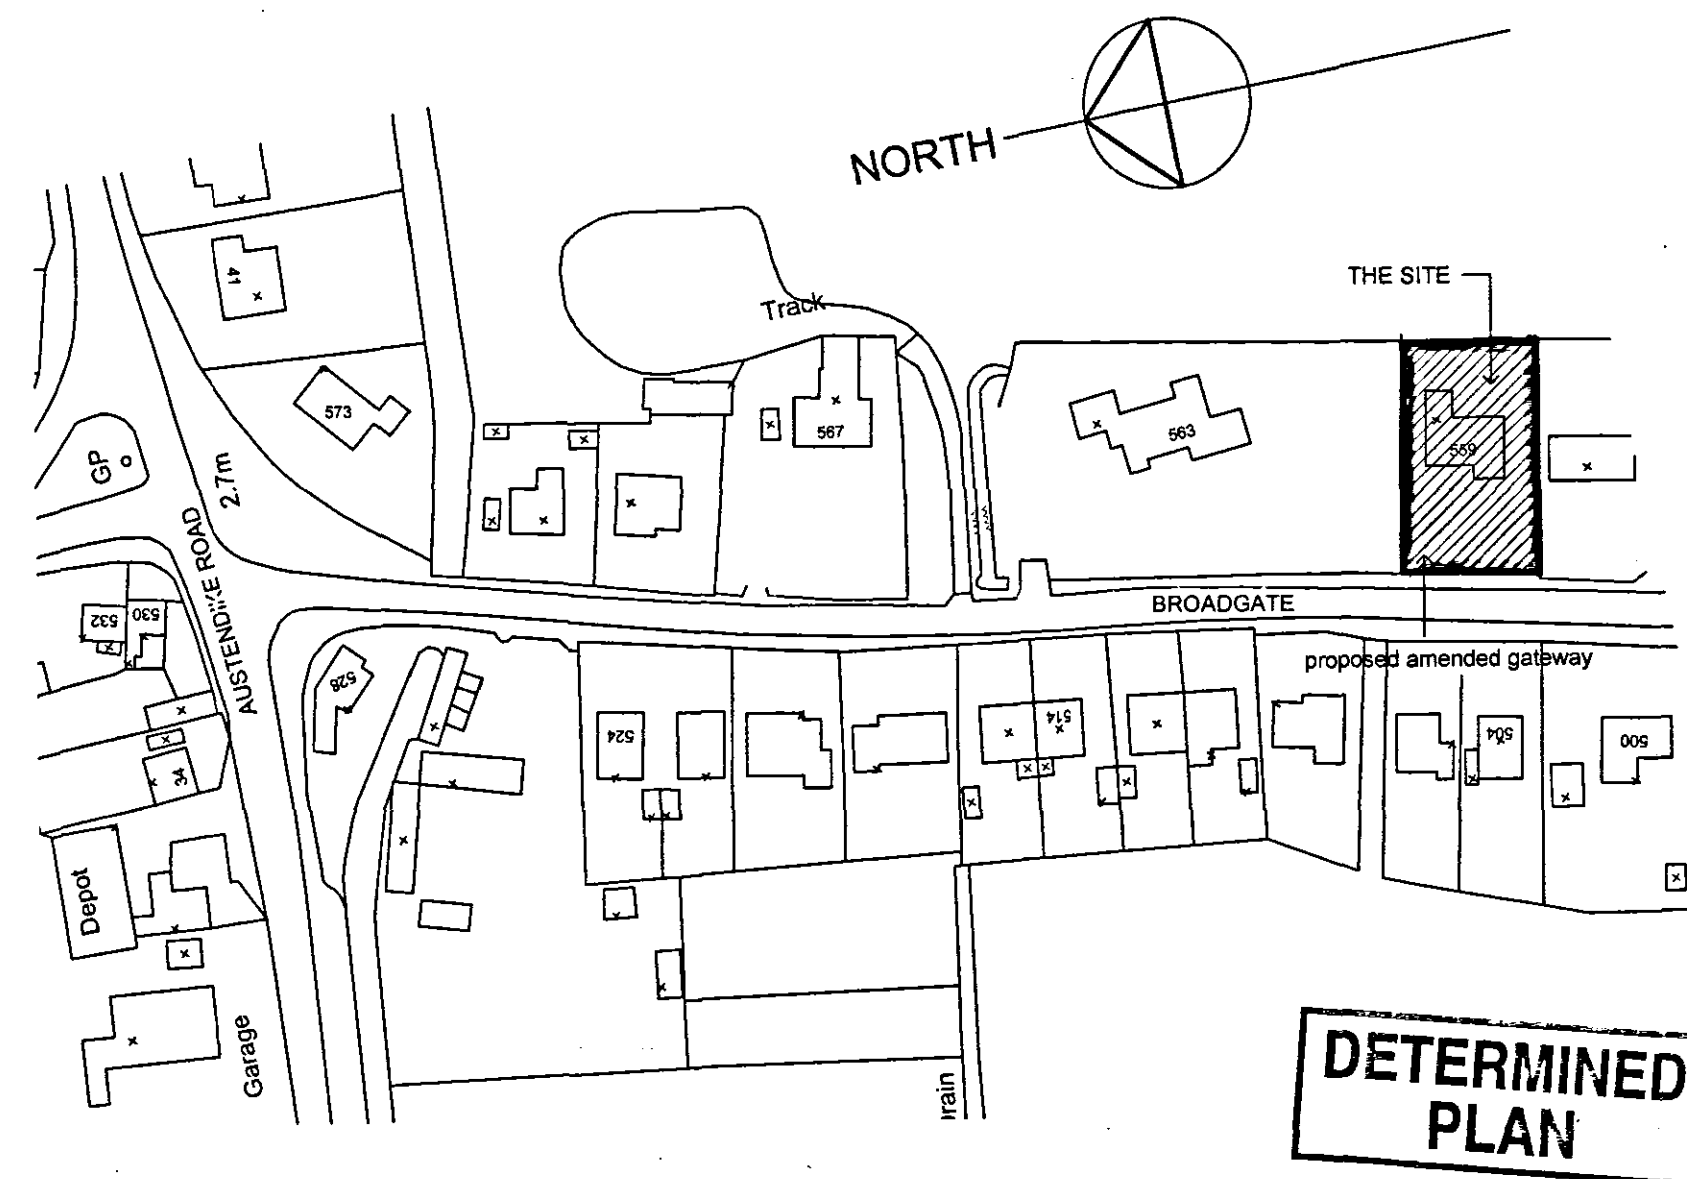

LOCATION PLAN 1:1250

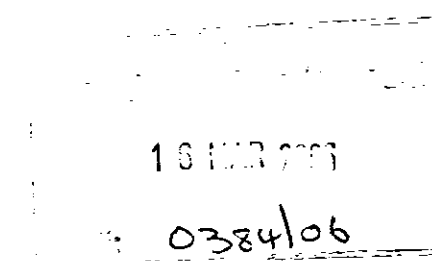

Trevor A Clay RIBA Ltd
Chartered Architects
14 Old Fendike Road
Weston Hills
SPALDING
Lincolnshire PE12 6DD

Tel/Fax: 01406 380027 Mob: 07776 597975 Email: trevorclay@tiscali.co.uk

project:
PROPOSED NEW ENTRANCE GATEWAY TO
559 BROADGATE WESTON HILLS FOR
MR MATTHEW DALES

drawing:
SKETCH PROPOSALS

date: 11 Feb. 06 proj. no: 06/180/PA
scale: 1:50 1:1250 drg. no: 001 rev: