




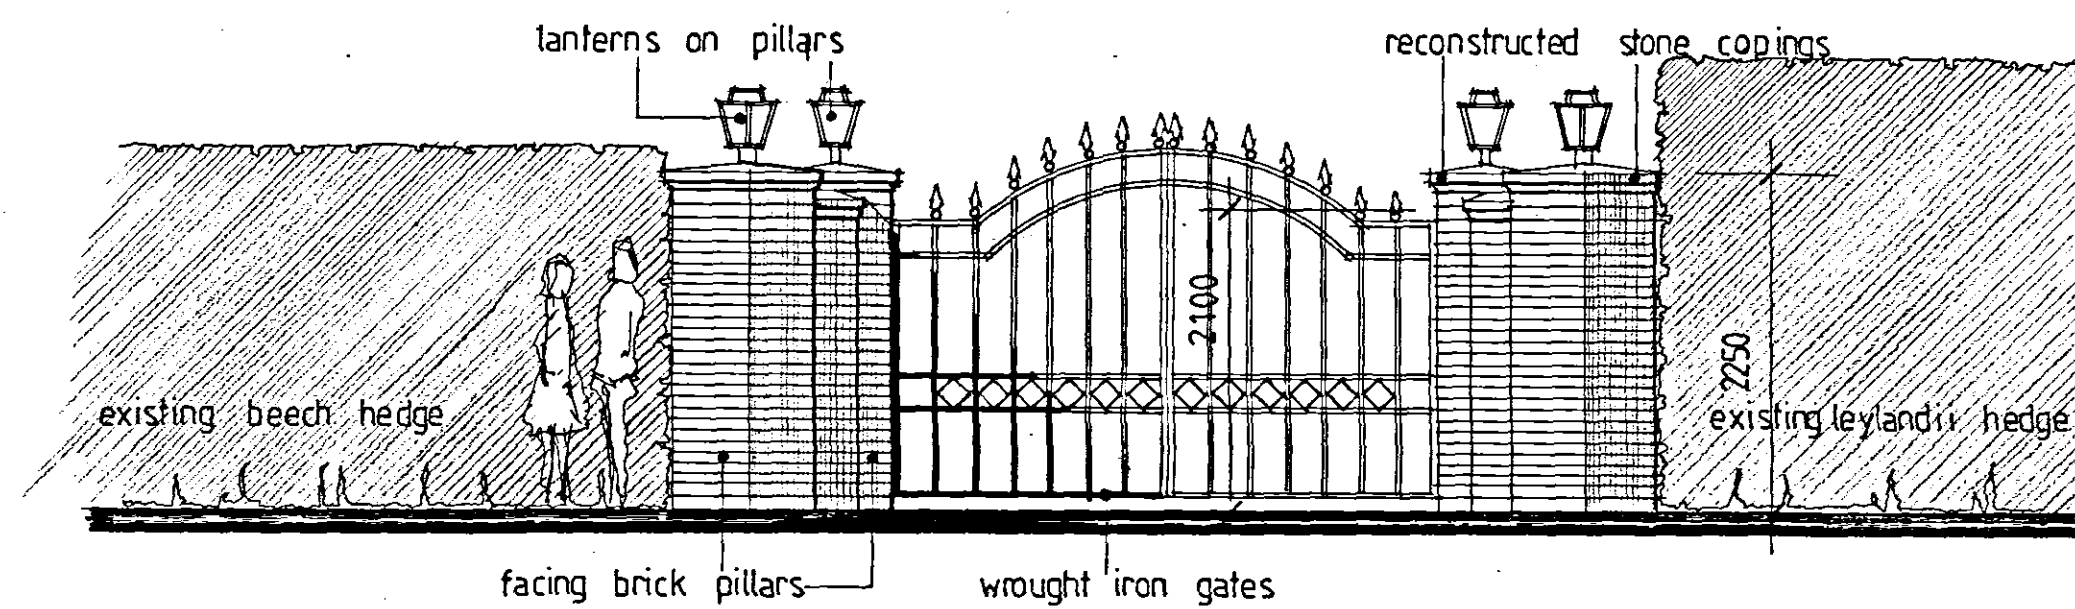

ELEVATION OF GATES FROM BROADGATE

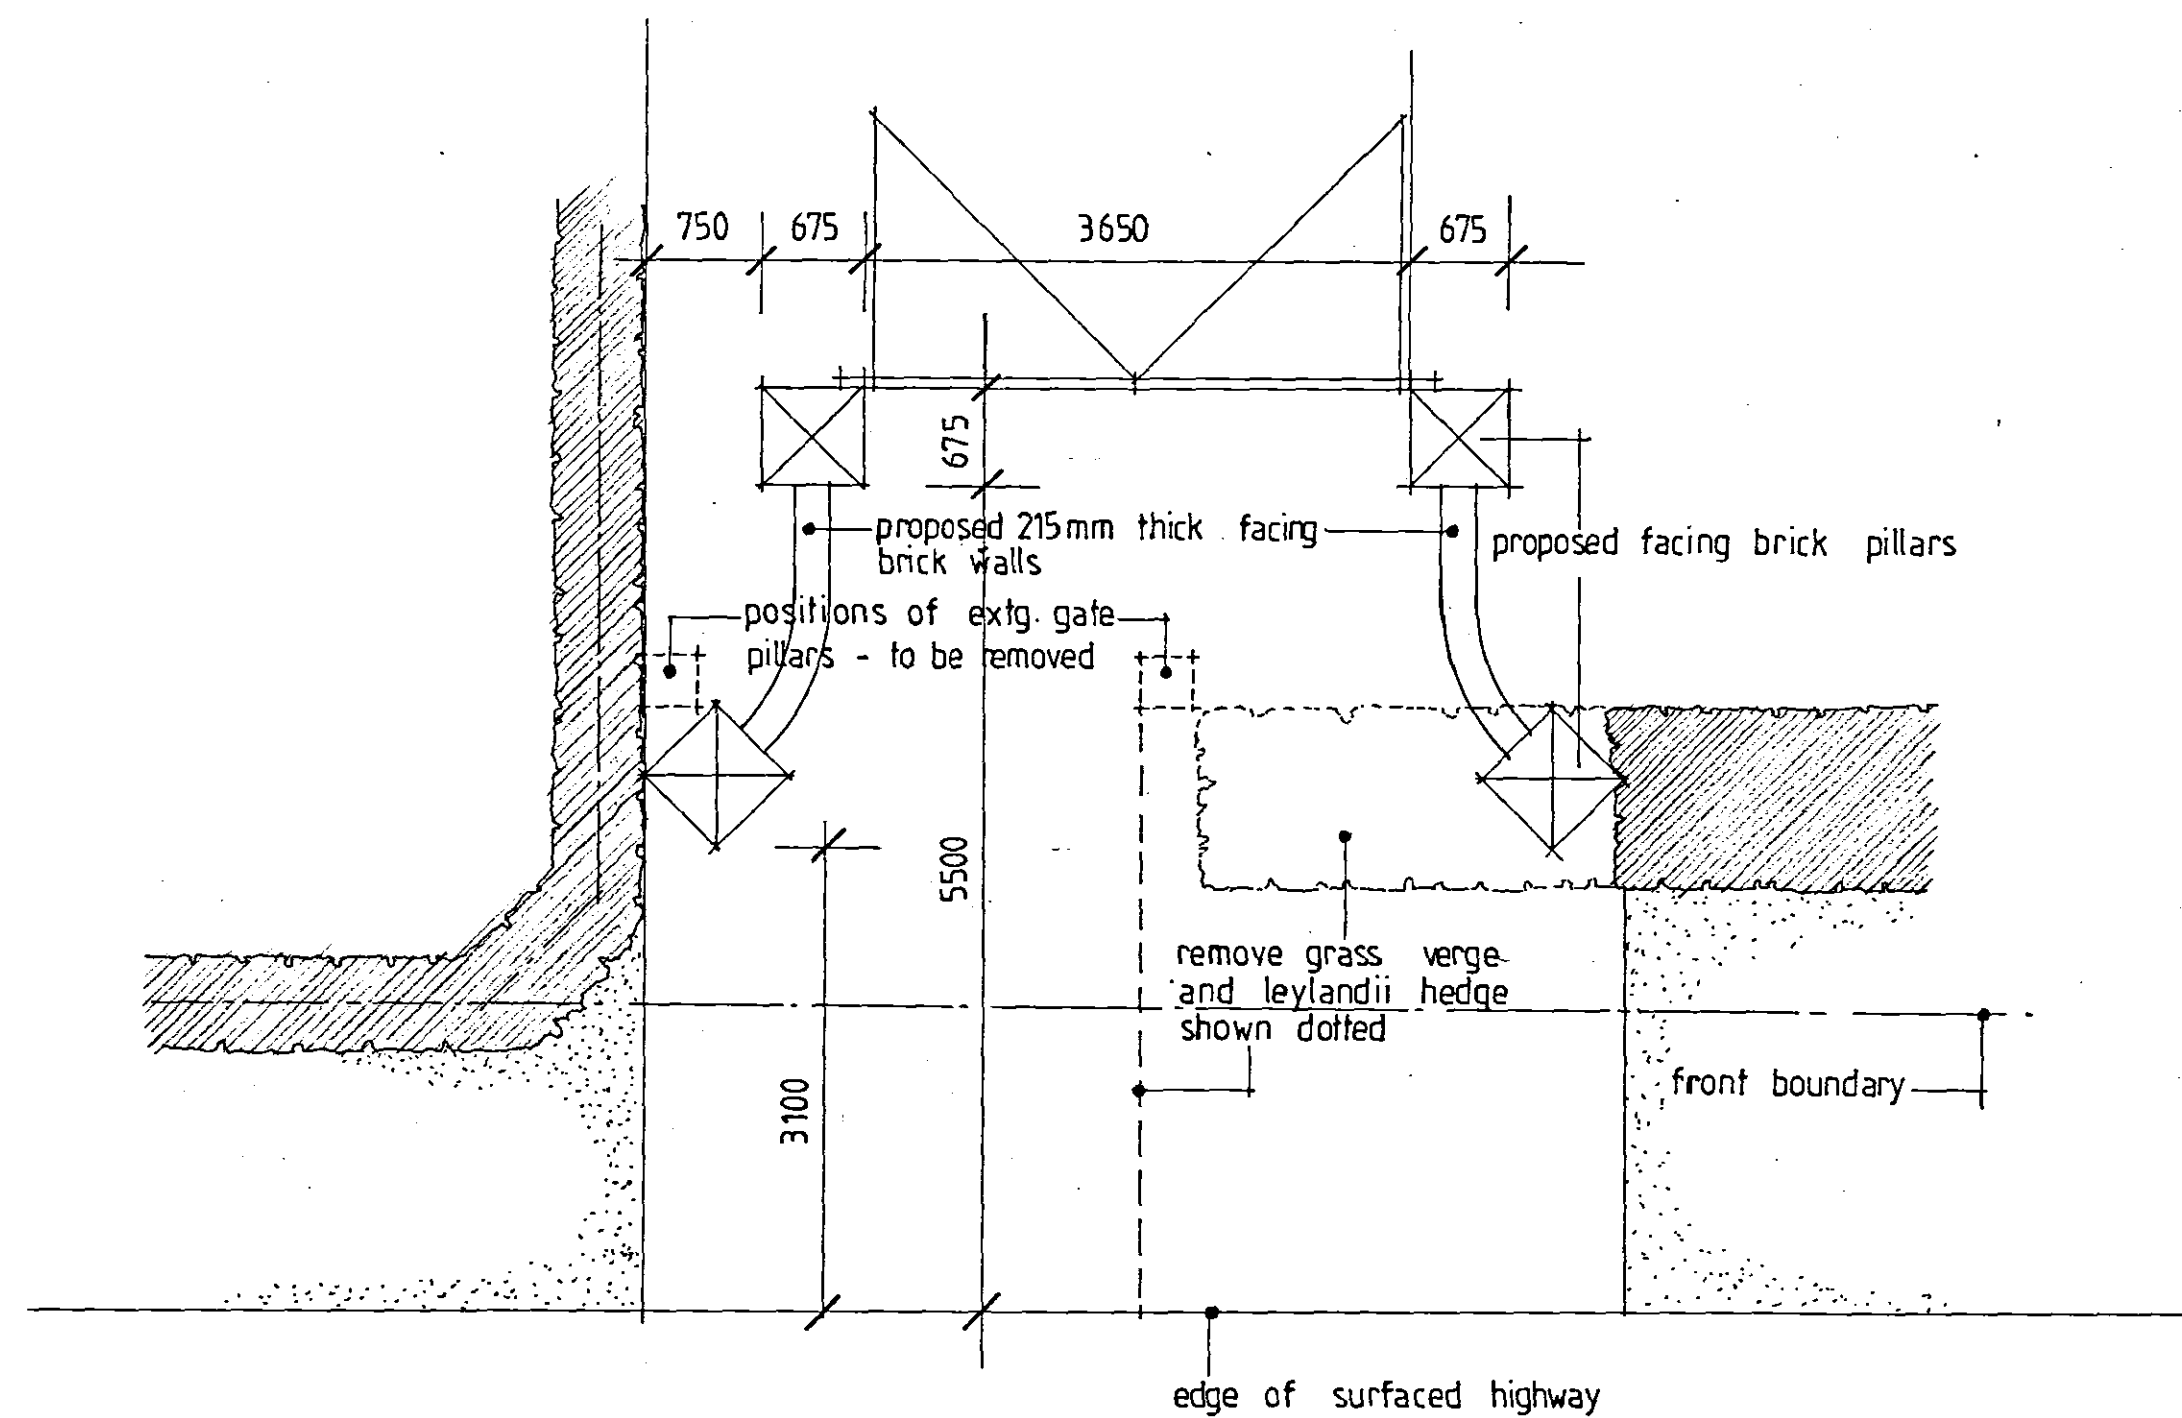

PLAN VIEW OF PROPOSED GATEWAY

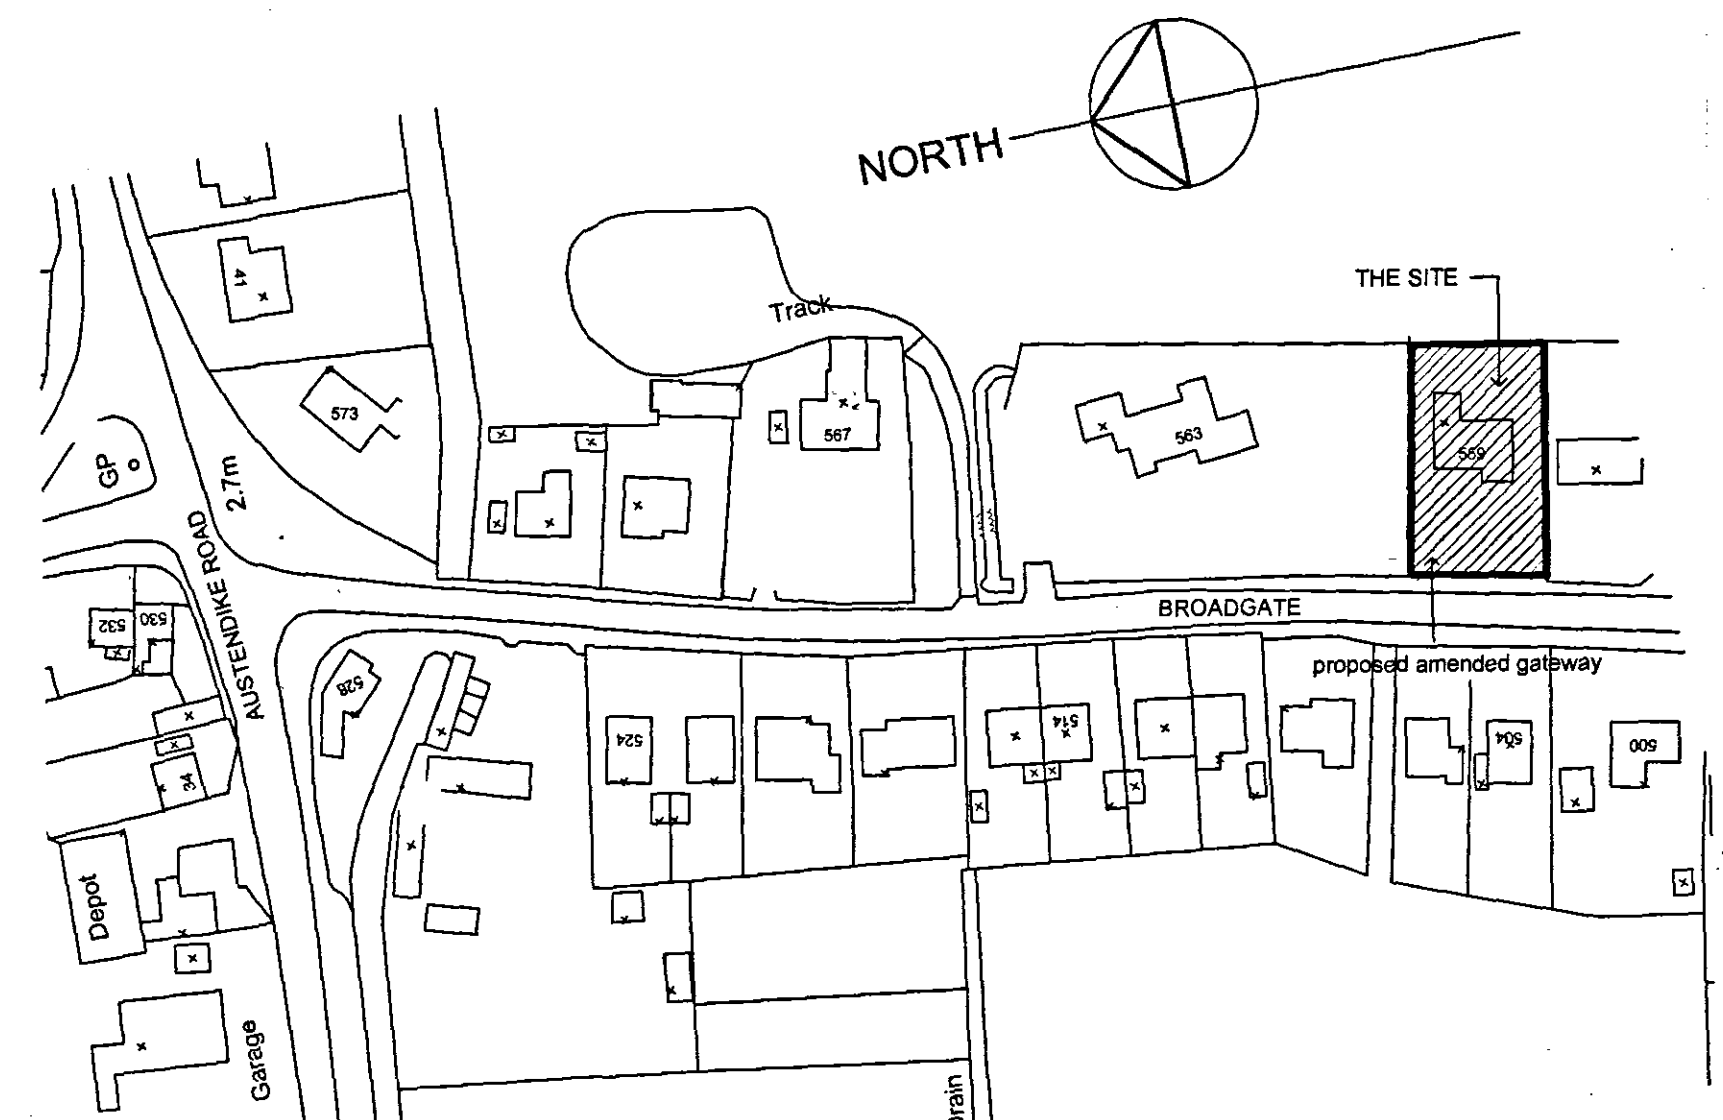

LOCATION PLAN 1:1250



Trevor A Clay RIBA Ltd
Chartered Architects
14 Old Fendike Road
Weston Hills
SPALDING
Lincolnshire PE12 6DD

Tel/fax: 01406 380027 Mob: 07778 597975 Email: trevorclay@tiscali.co.uk

project:

PROPOSED NEW ENTRANCE GATEWAY TO
559 BROADGATE WESTON HILLS FOR
MR MATTHEW DALES

drawing:

SKETCH PROPOSALS

date: 11 Feb. 06

proj. no: 06/180/PA

scale: 1:50 1:1250

dra. no: 001

rev: