




Site Location Plan as existing
Scale 1:1250 @ A3
Site of works proposal outlined in red.
Adjoining land under same control outlined in blue.
SCALE 1 : 1250 0m 10m 20m 40m 60m 80m 100m 120m
SCALE 1 : 1 0m 8mm 16mm 40mm 50mm 80mm 100mm

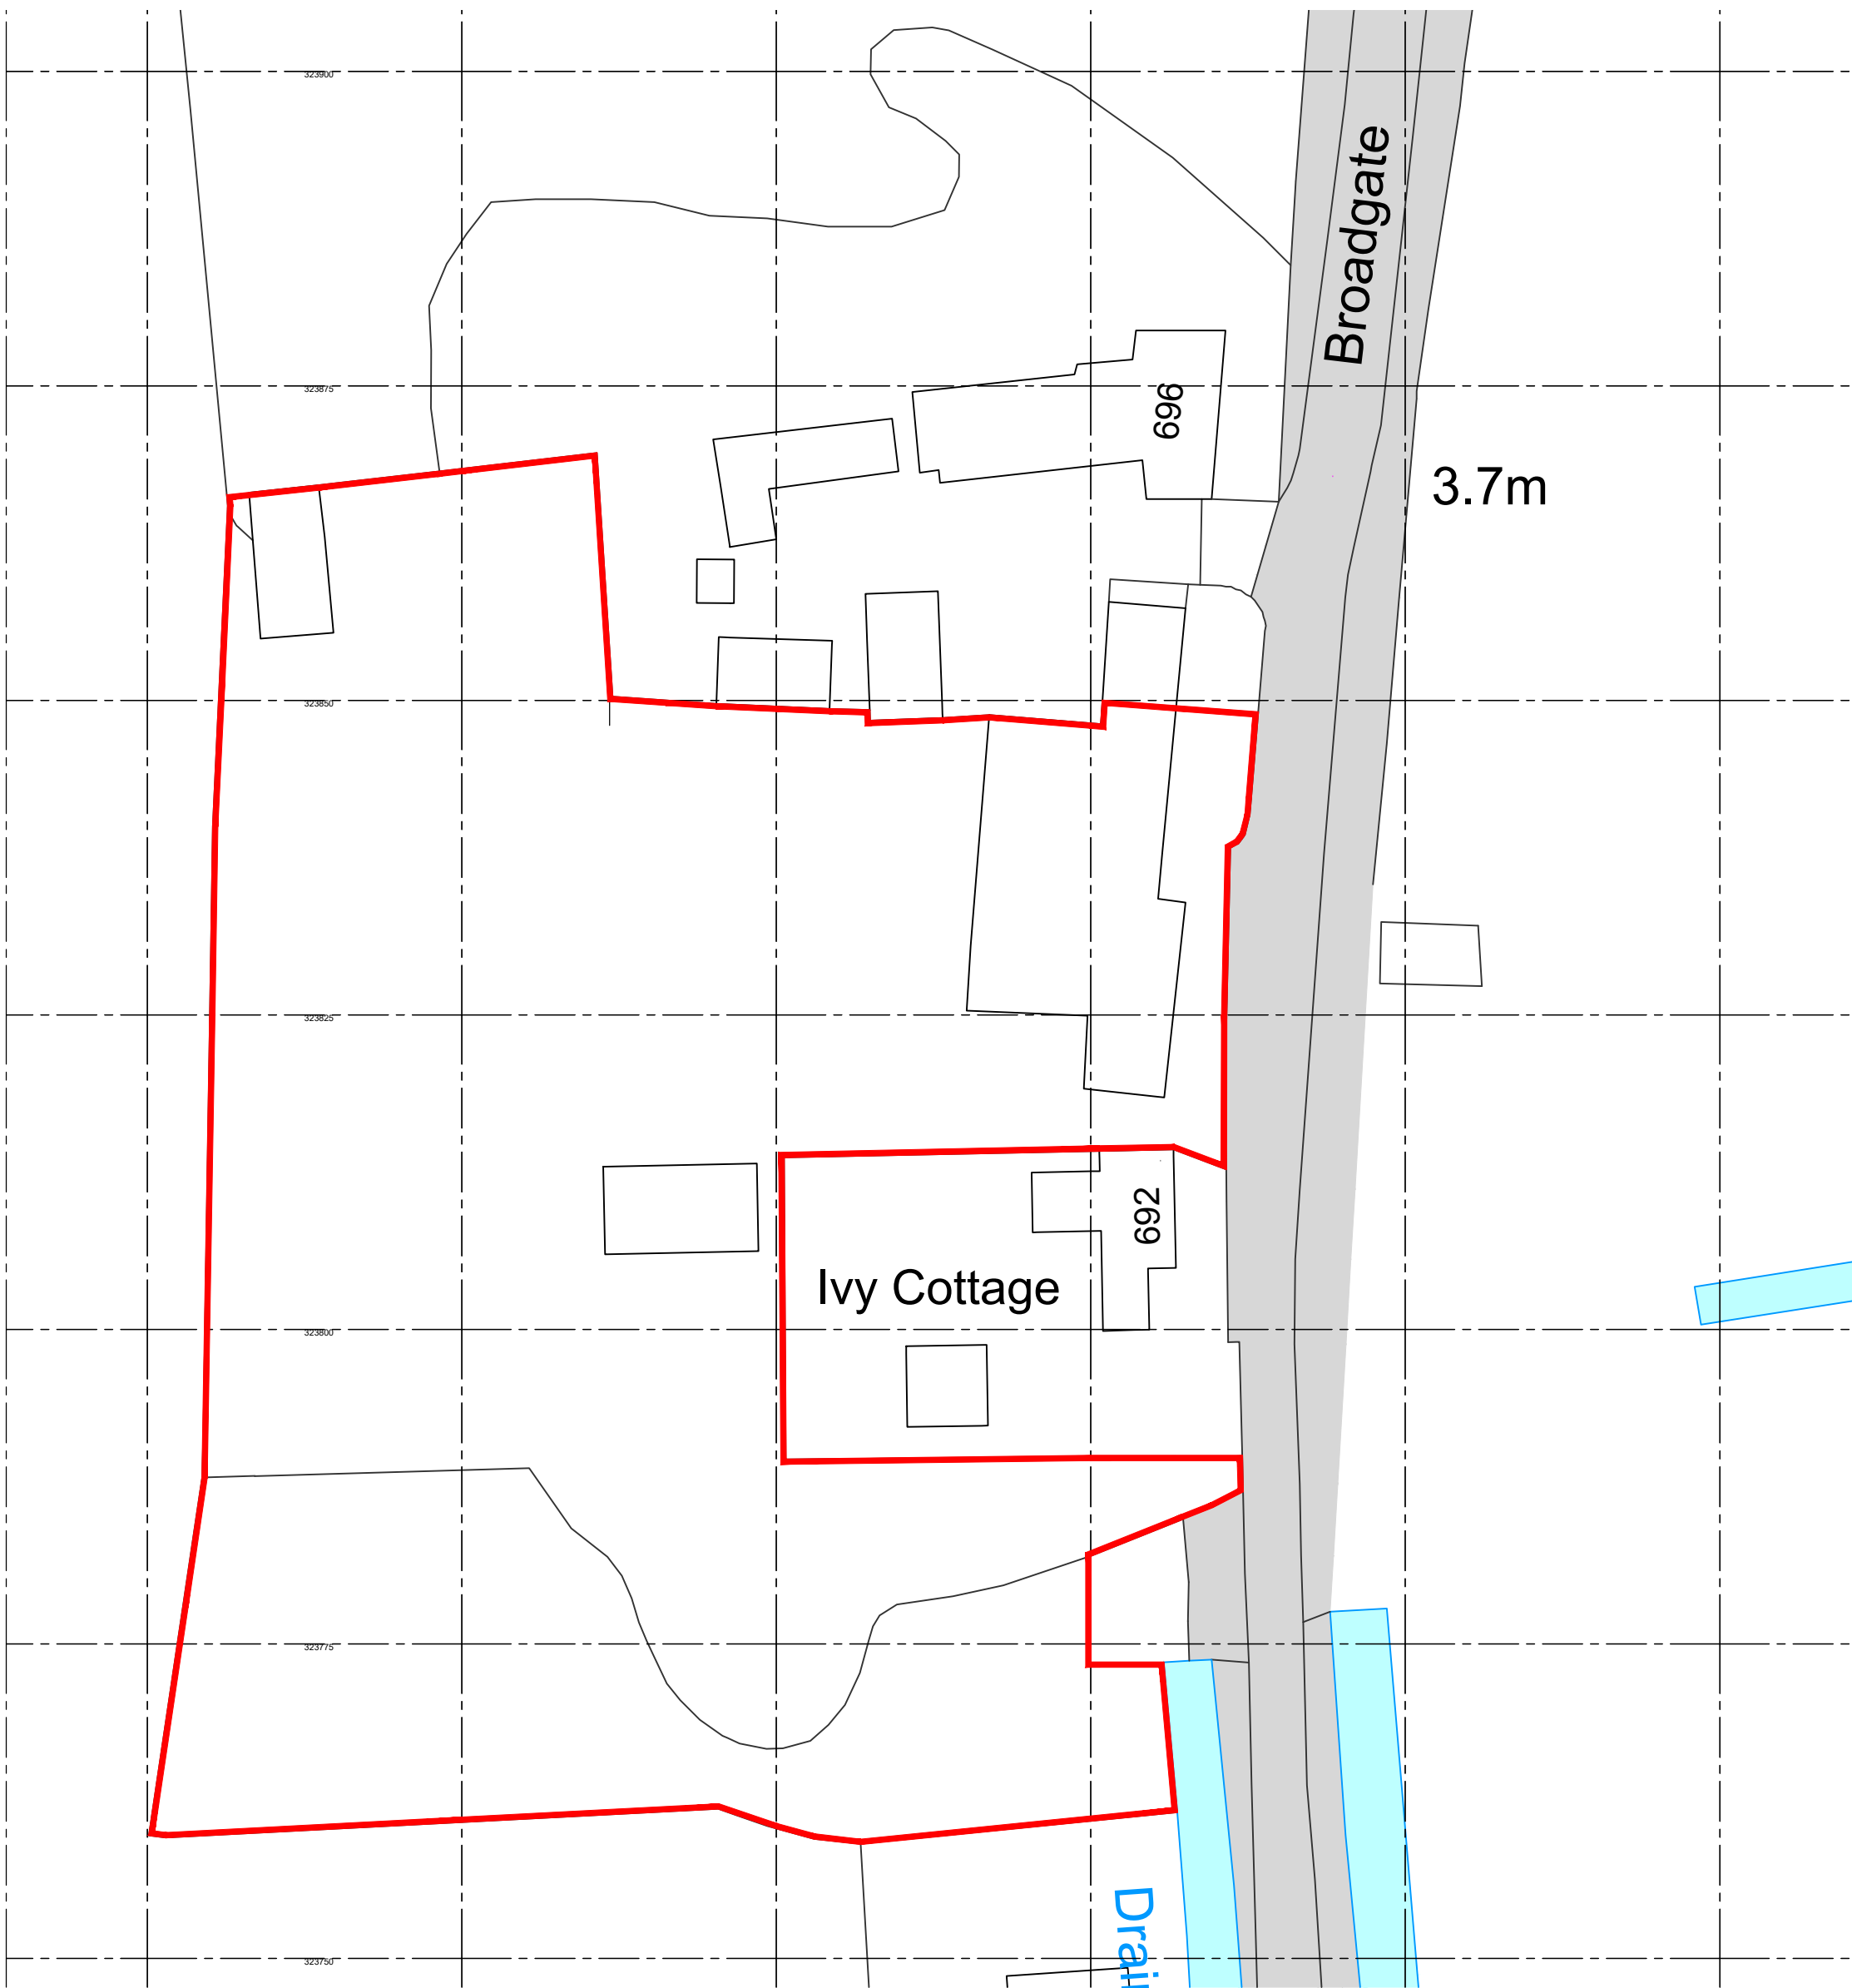

Site Block Plan
Scale 1:500 @ A1
Site of proposed works outlined in red
SCALE 1 : 500 0m 5m 10m 20m 30m 40m 50m
SCALE 1 : 1 0m 10mm 20mm 40mm 60mm 80mm 100mm

P4	01.05.24	Householder + LBC application	ap
P3	26.04.24	Section 73 & LBC applications	cls
P2	22.04.24	NMA & LBC applications	ap
	29.11.23	Red line location adjusted as SHDC request but without revision latter update.	ajo
P1	21.11.23	Planning application	.
Ref.	Date	Description	Initial

Oglesby & Limb Ltd
Chartered Architect
Suite 1, Market Chambers
12 Market Place, Spalding, Lincs
PE11 1SL
Tel: 01775 761196
e-mail: design@o-l-ltd.co.uk

O&L

Client:
Mr Graham Bowater

Project:
Proposed Rebuild and extension of barn at Boardgate Barns 694 Broadgate Weston, Spalding, PE12 6JA

Drawing Title:
Site Location and Block Plans as existing
HOUSEHOLDER PLANNING & LISTED BUILDING CONSENT APPLICATION ISSUE

Date:	26.10.23	Scale:	as shown @ A1
Drawn by:	cad	Checked by:	ajo

Drawing Number:	Rev:
A1656-01	P4