

INDICATIVE ONLY

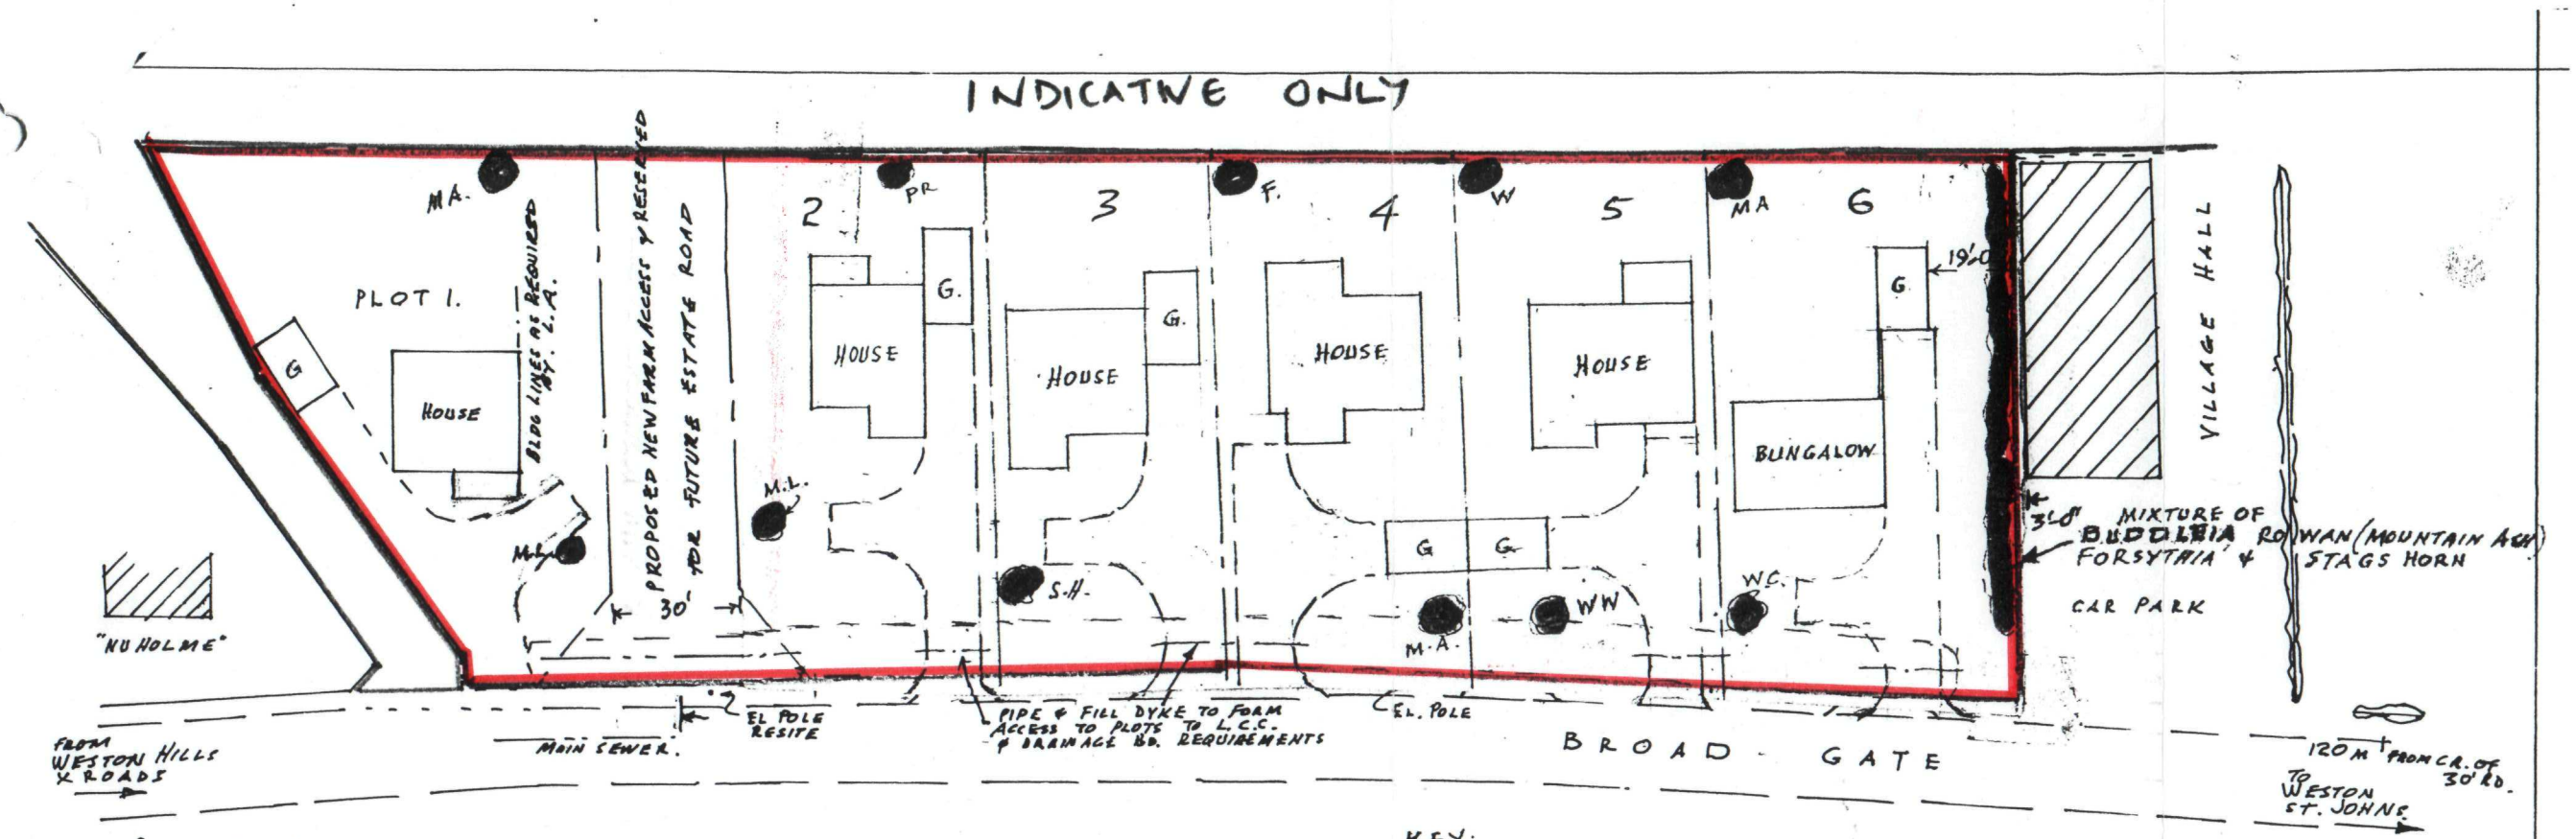

BLOCK PLAN ~ 1:500

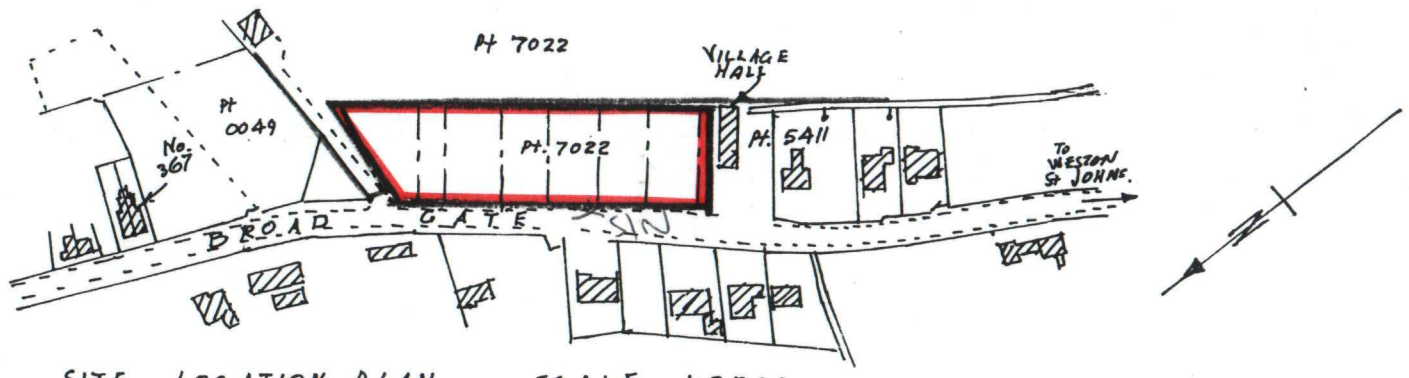

SITE LOCATION PLAN ~ SCALE 1:2500

KEY:

M.A. MOUNTAIN ASH
PR PRUNUS (JAP. FLOWERING CHERRY)
F. FORSYTHIA
W. WAYFARING.
W.W. WEEPING WILLOW
W.C. Do - CHERRY
S.H. SYRINGA VULGARIS
M.L. MIN. LILAC

OUTLINE APPLICATION
PROPOSED RESIDENTIAL DEVELOPMENT
AT BROAD GATE - WESTON HILLS
NR. SPALDING LINCS.

DETERMINED PLAN

R. LONGSTAFF & Co. CHARTERED SURVEYORS. 5 NEW ROAD SPALDING. phone 766766 MAY 1995 TREES & BUSHES ADDED 23-5-95.

SOUTH HOLLAND DC
HOUSING & PLANNING
19 APR 1999
Ref: 0384/99