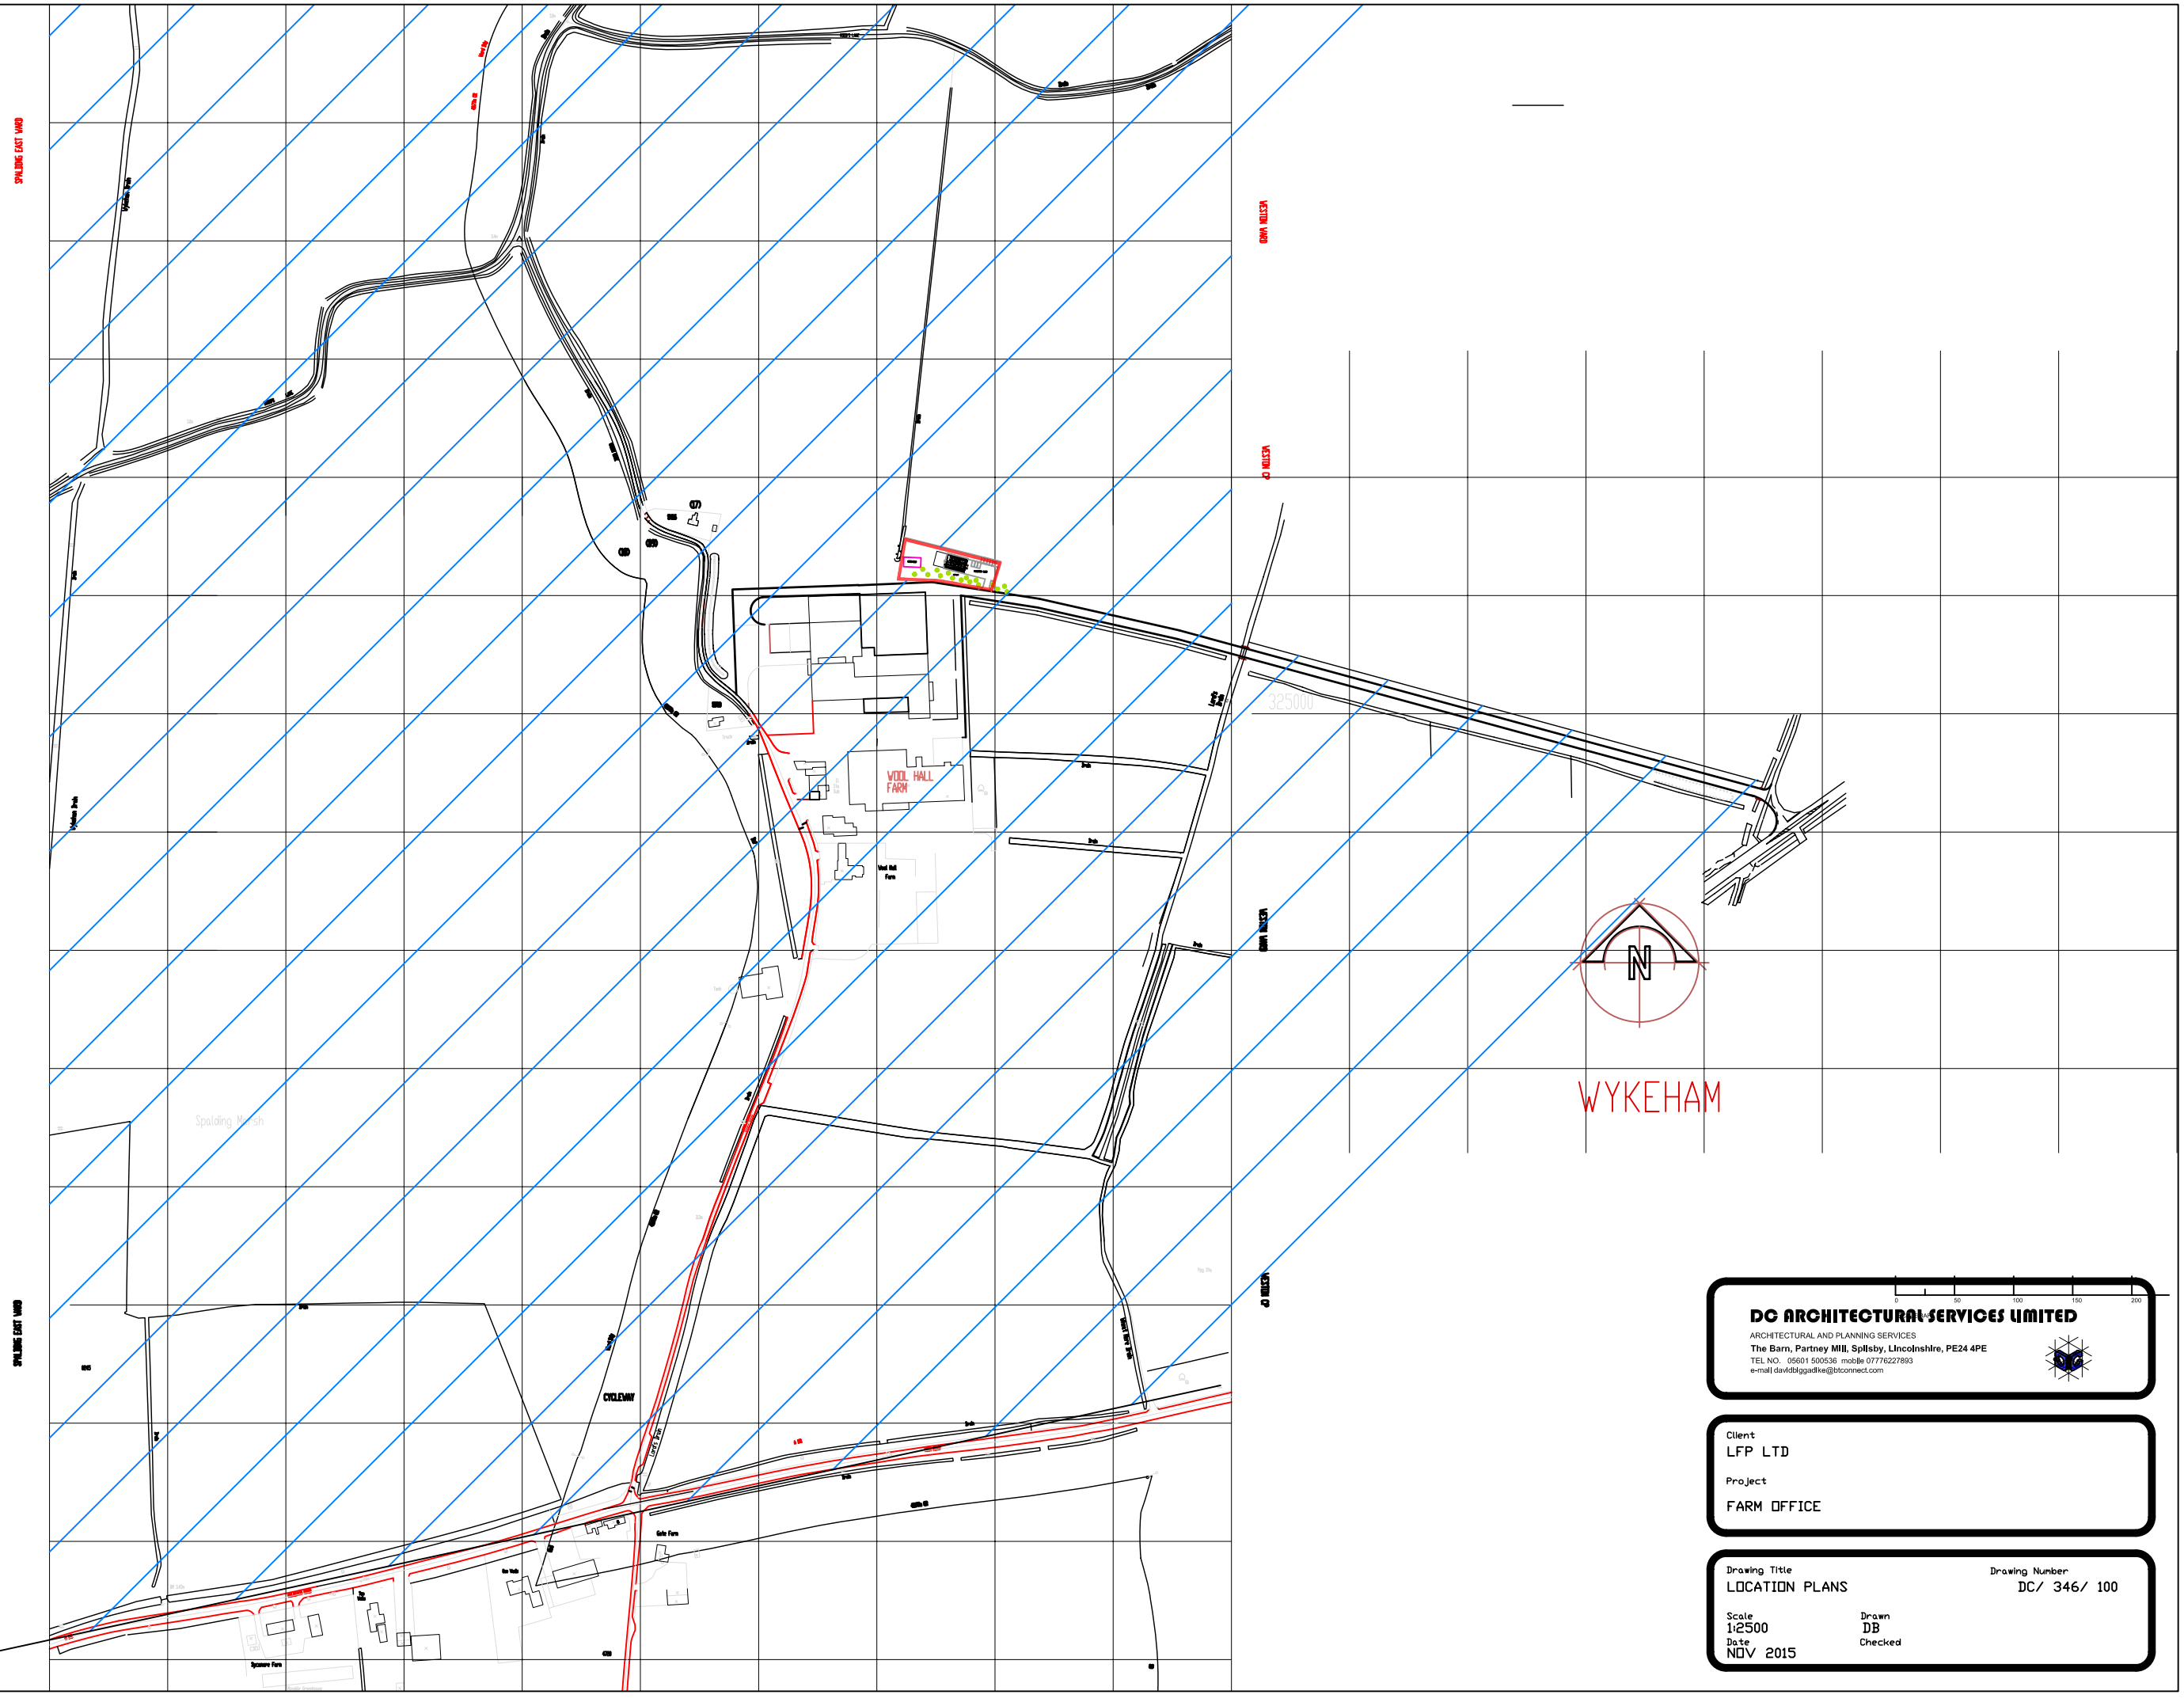


DC ARCHITECTURAL SERVICES LIMITED
ARCHITECTURAL AND PLANNING SERVICES
The Barn, Partney Mill, Spilsby, Lincolnshire, PE24 4PE
TEL NO. 05601 500536 mobile 07776227893
e-mail david@dcarchitectural.co.uk

Client
LFP LTD

Project
FARM OFFICE

Drawing Title
LOCATION PLANS

Drawing Number
DC/ 346/ 100

Scale
1:2500

Drawn
DB

Date
NOV 2015

Checked