




GROUND FLOOR

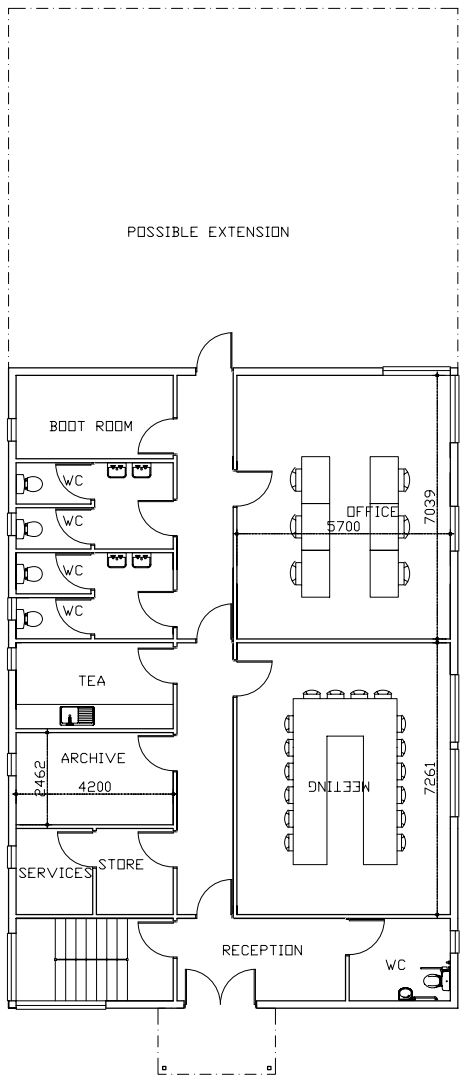


FIRST FLOOR

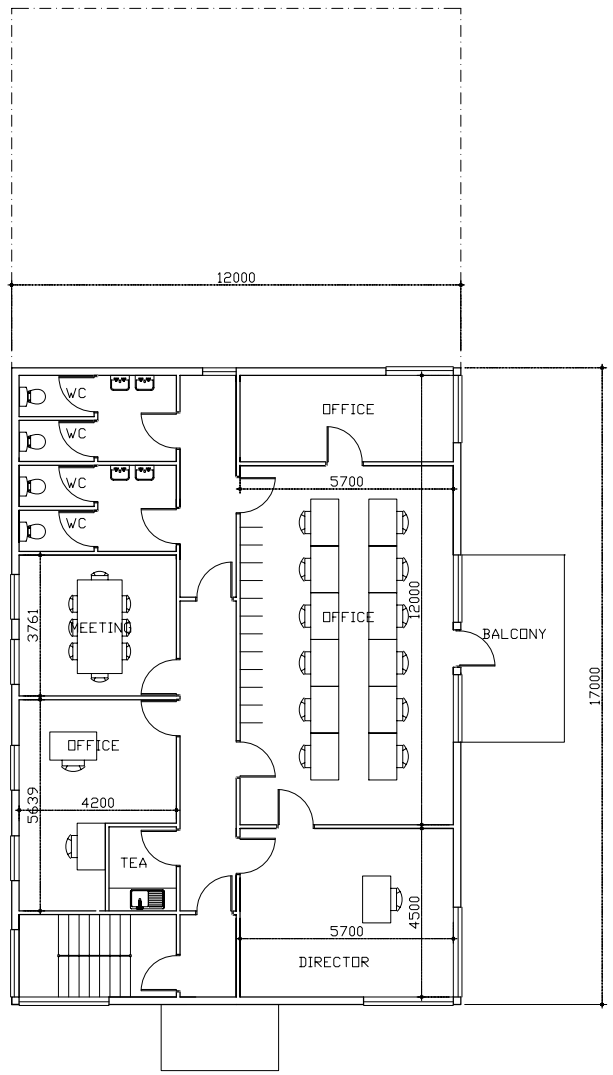


ELEVATION

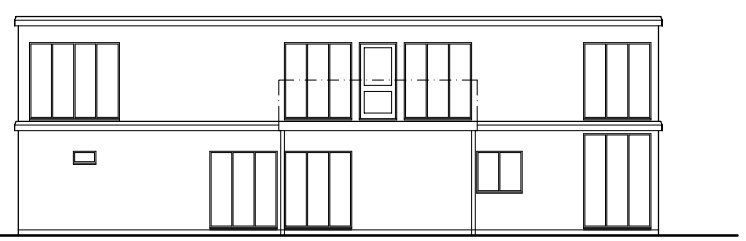


ELEVATION

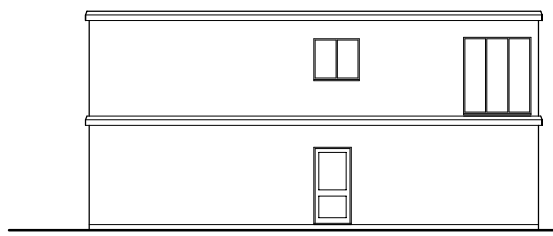

ELEVATION

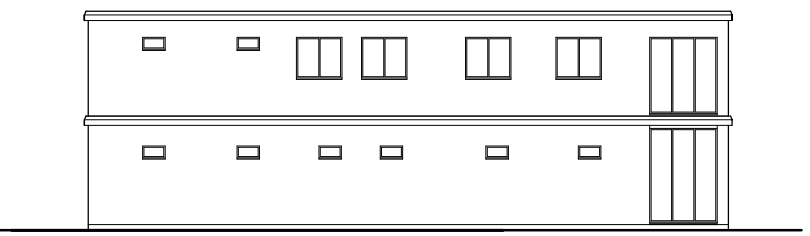

ELEVATION

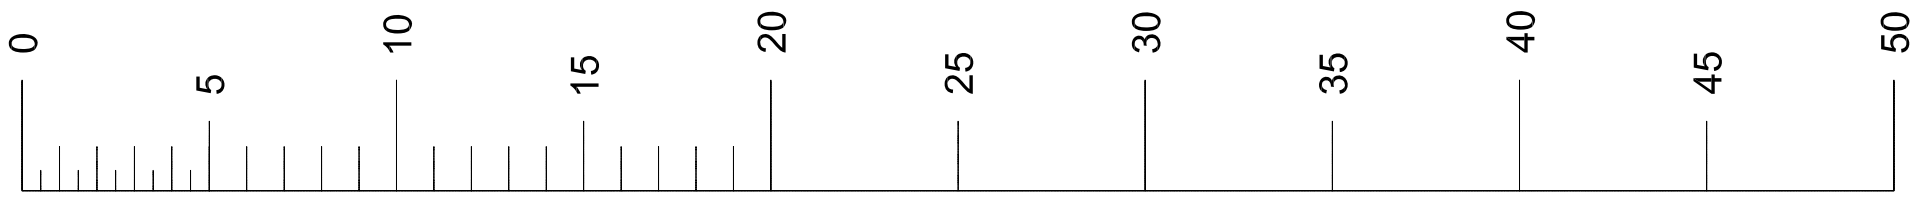

SCALE BAR

DC ARCHITECTURAL SERVICES LIMITED
ARCHITECTURAL AND PLANNING SERVICES
The Barn, Partney Mill, Spilsby, Lincolnshire, PE24 4PE
TEL NO. 05601 500536 mobile 07776227893
e-mail davidbiggadike@btconnect.com

Client
LFP LTD

Project

Drawing Title
PLANS

Drawing Number
DC/ 346/ 12

Scale
1:100

Drawn
DB

E

Date
NOV 2014

Checked