


Do not scale off this drawing. All dimensions and setting out to be taken on site. If in doubt contact the originator for clarification.

This drawing is the property of FRAMEWORK. Copyright is reserved by them and the drawing is issued on the condition that it is not copied, reproduced, retained or disclosed to any unauthorised person, either wholly or in part without the consent in writing of FRAMEWORK

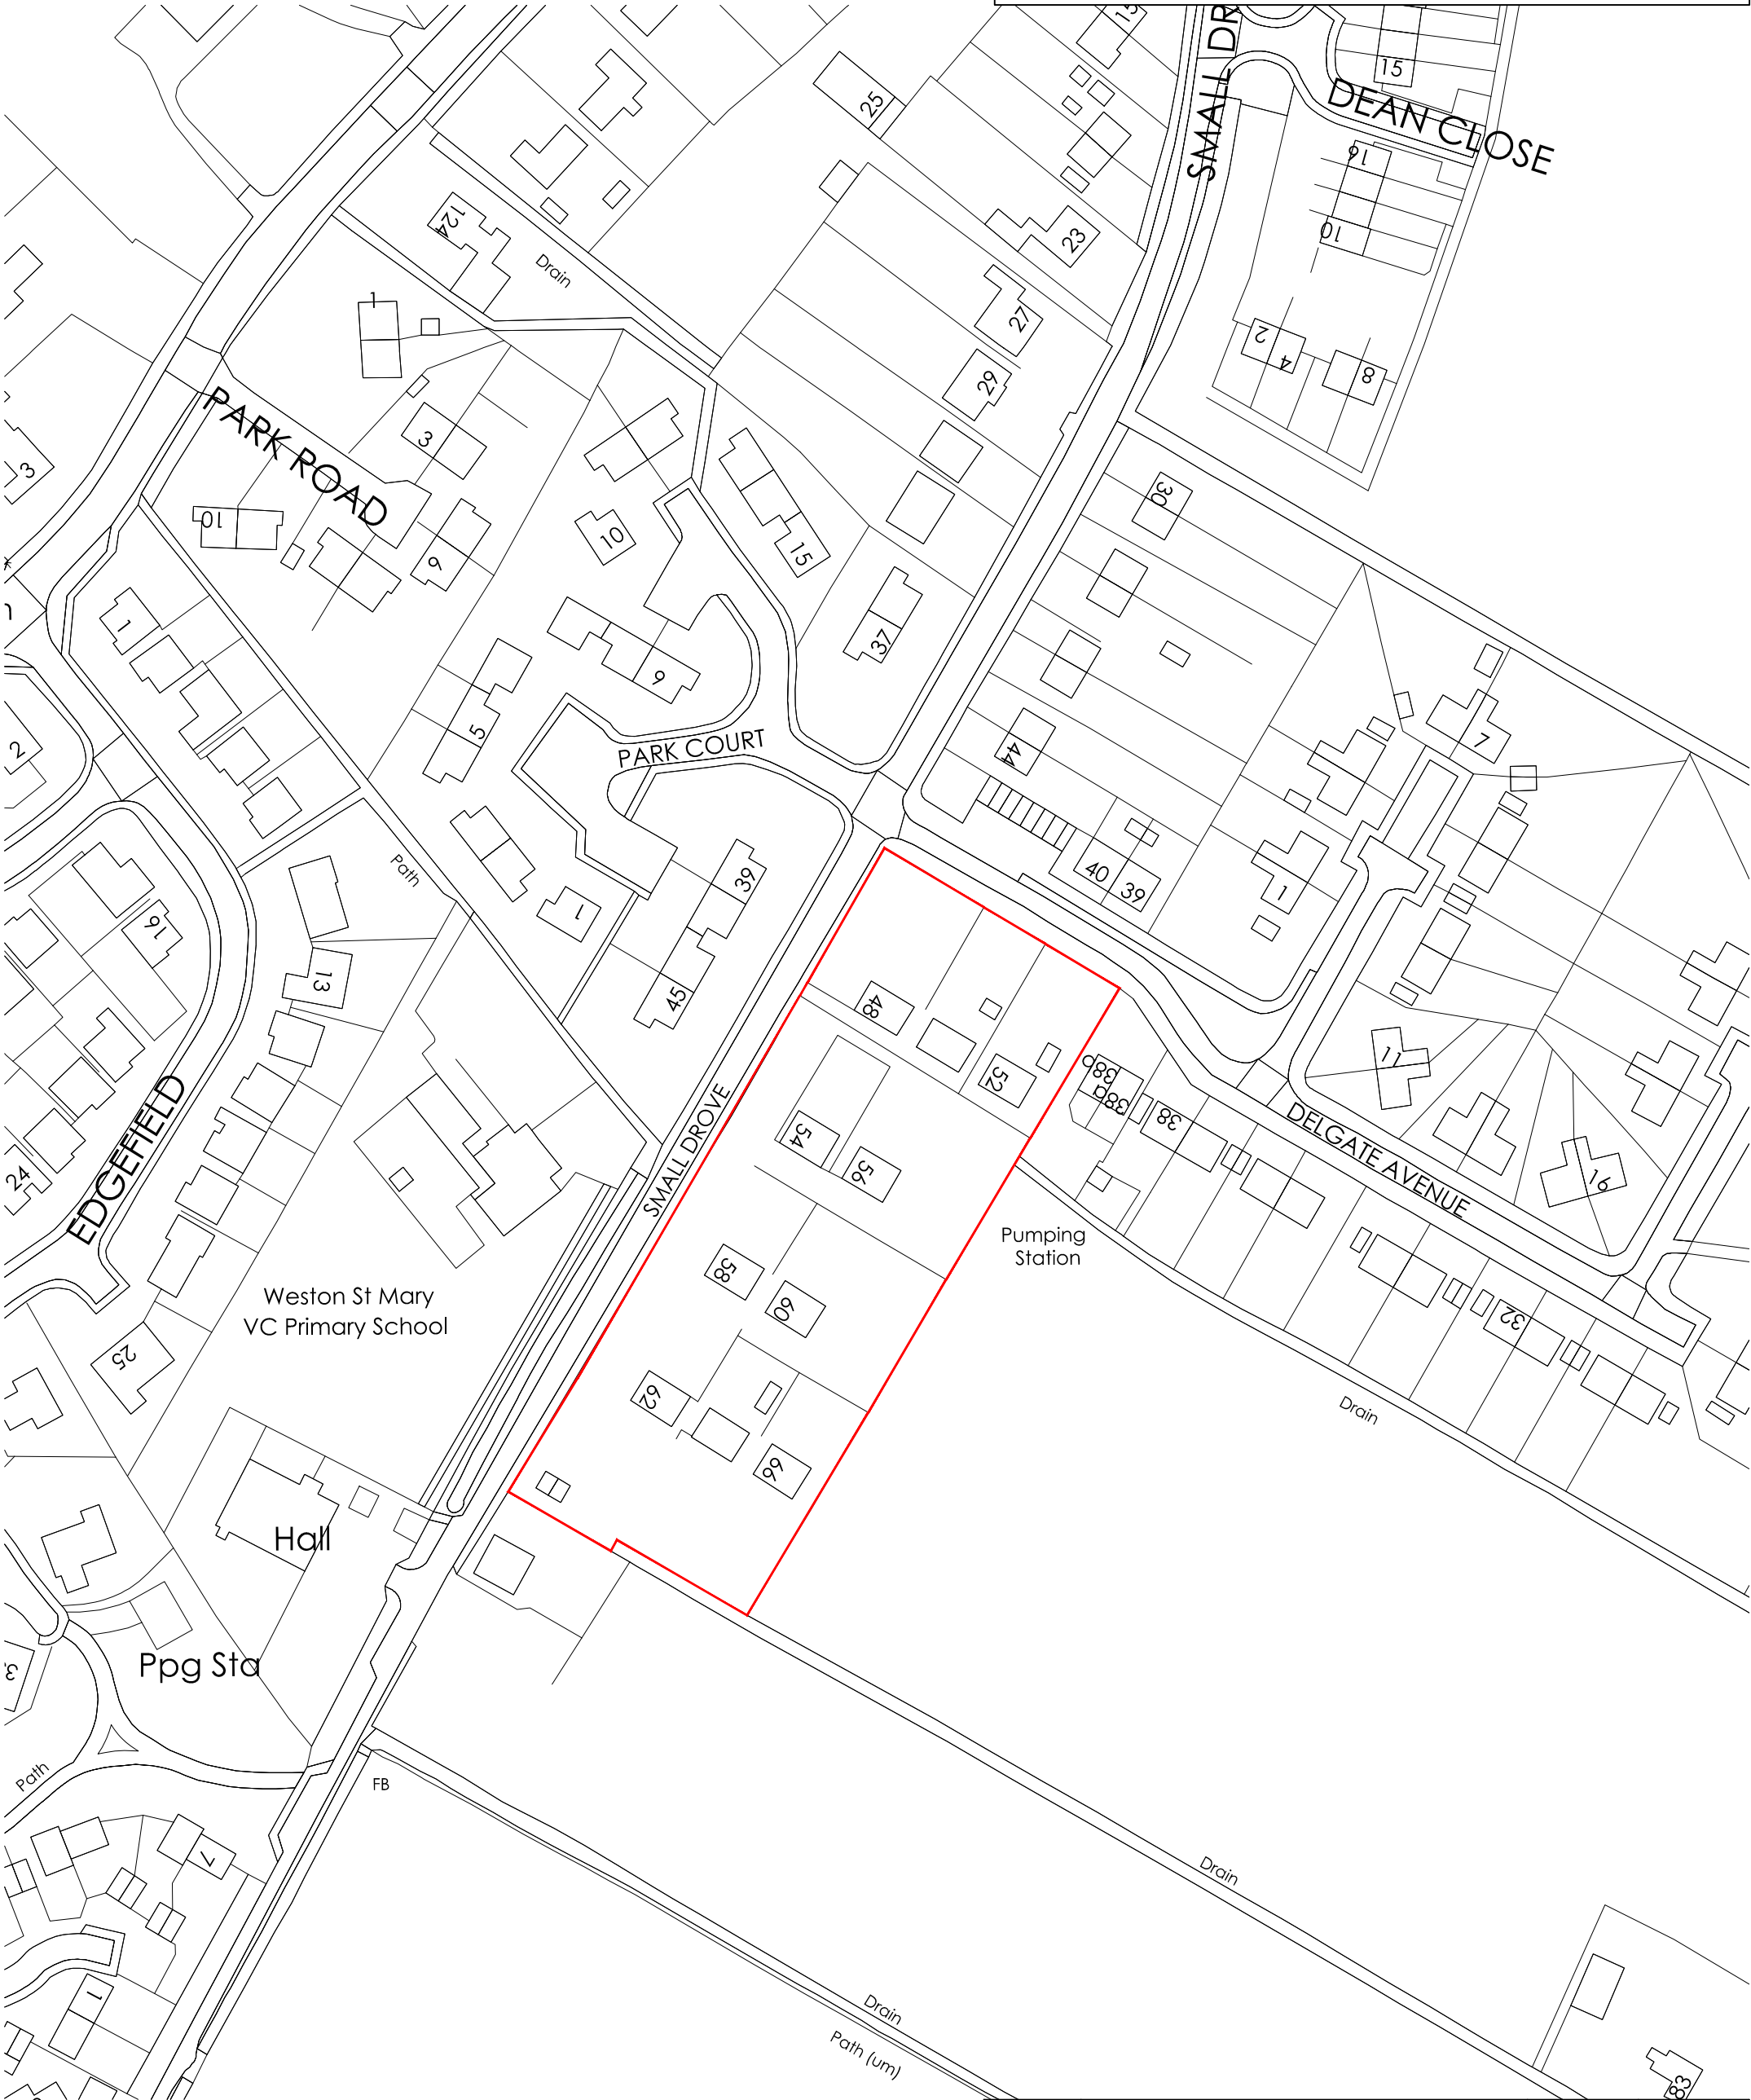

Rev	Revision note		Date	Drawn by
	RESIDENTIAL DEVELOPMENT SMALL DROVE, WESTON FOR WELLAND HOMES			
	Drawn by PC	Checked	Date SEPT 2017	Scale 1:500 @ A3
	PROPOSED SITE LOCATION PLAN		Dwg No J1651 (08) 001	Rev