



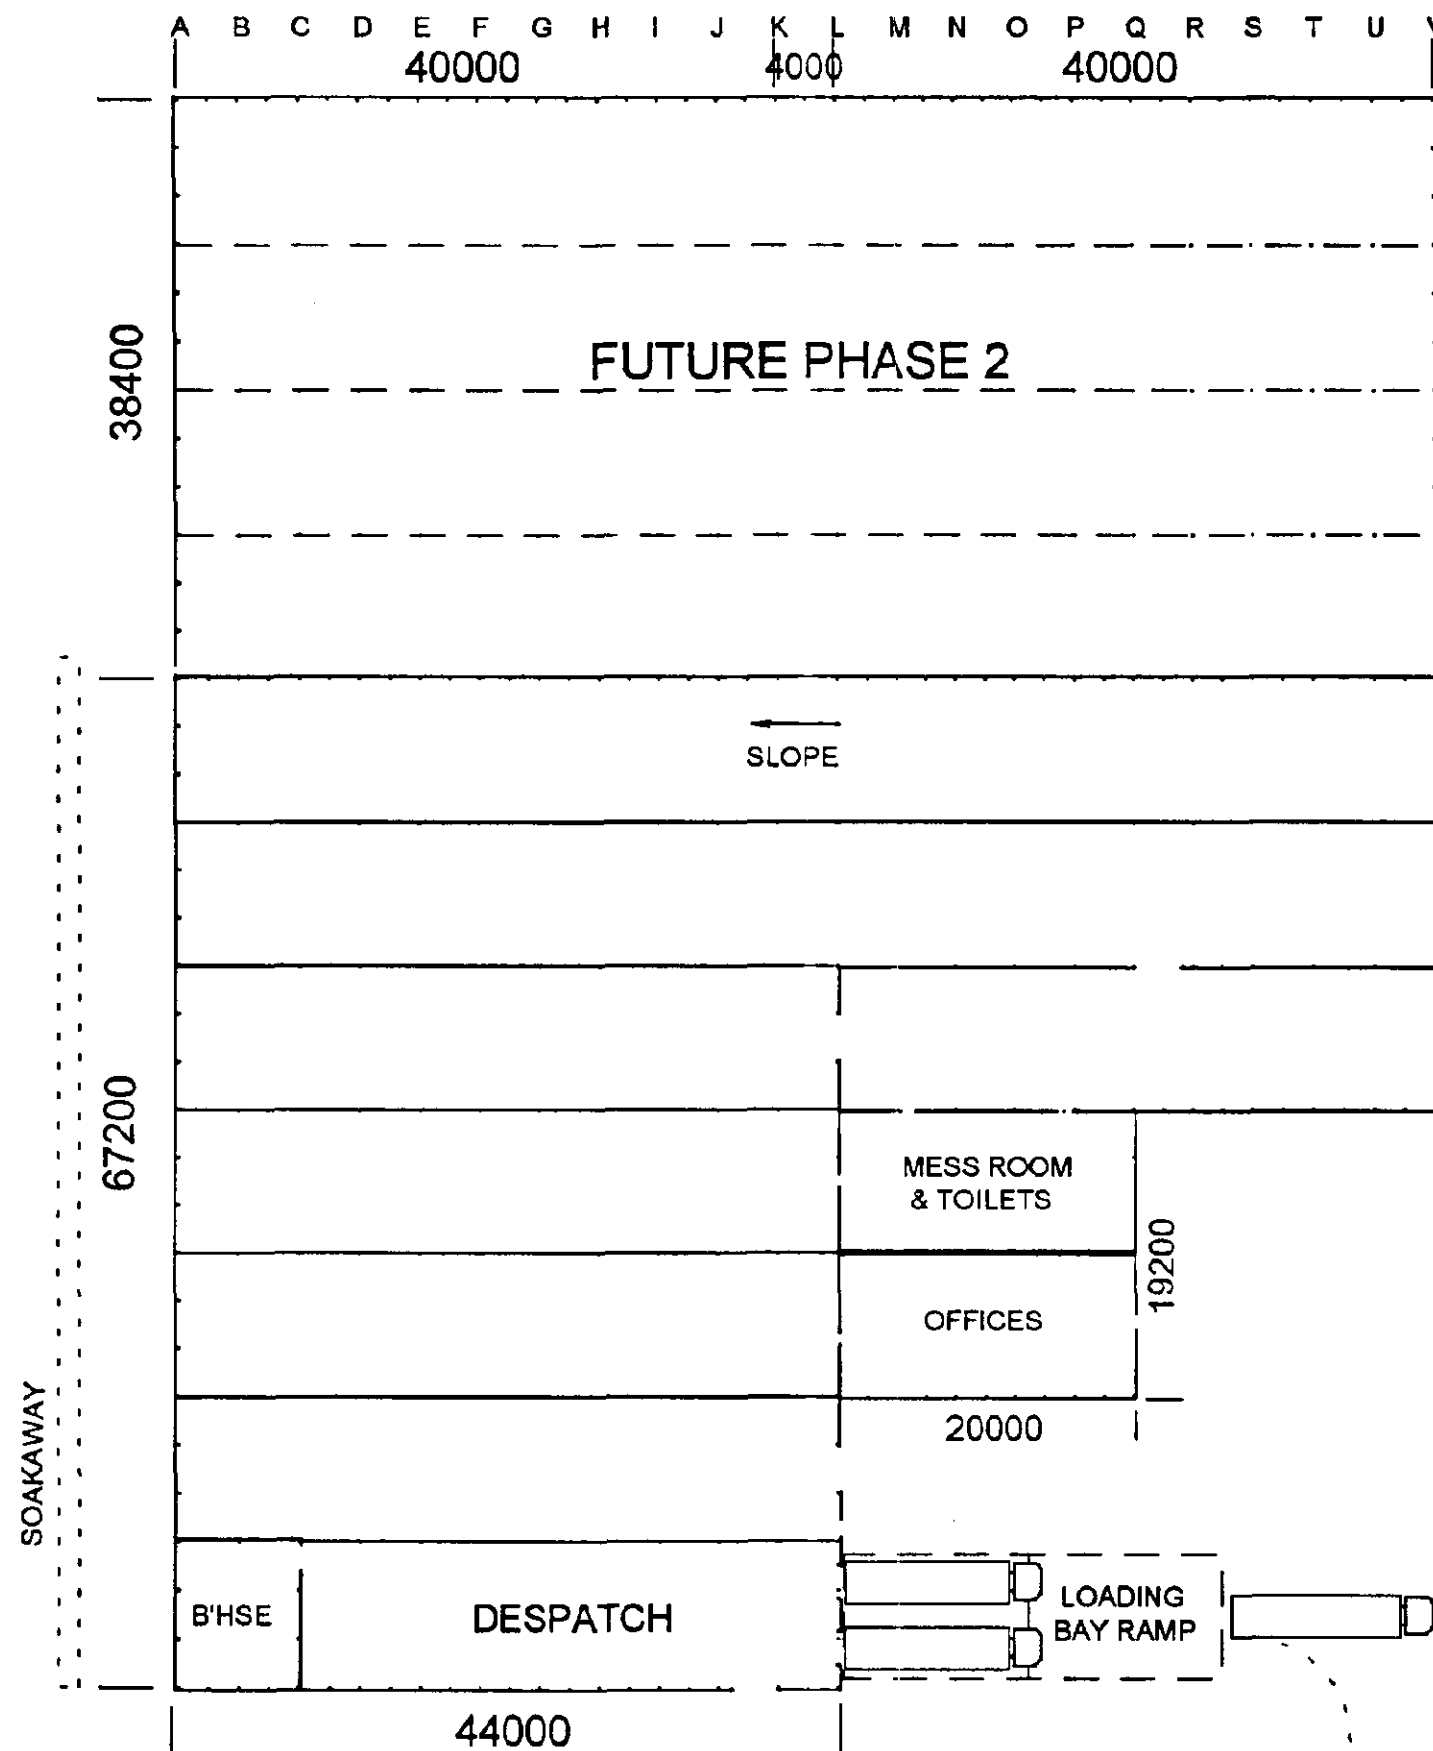

Drg. No. 2087 / 3 / 01			CLIENT KINDER GARDEN PLANTS		DATE April 96	BRIDGE GREENHOUSES LTD
			PROJECT Development of Sunnyfield Nursery		DRAWN PHB/NW	
					SCALE 1:500	49 Main Road, Quadring Spalding, Lincs. PE11 4PS Tel: 01775 821191 Fax: 820306
No.	REVISION	DATE				





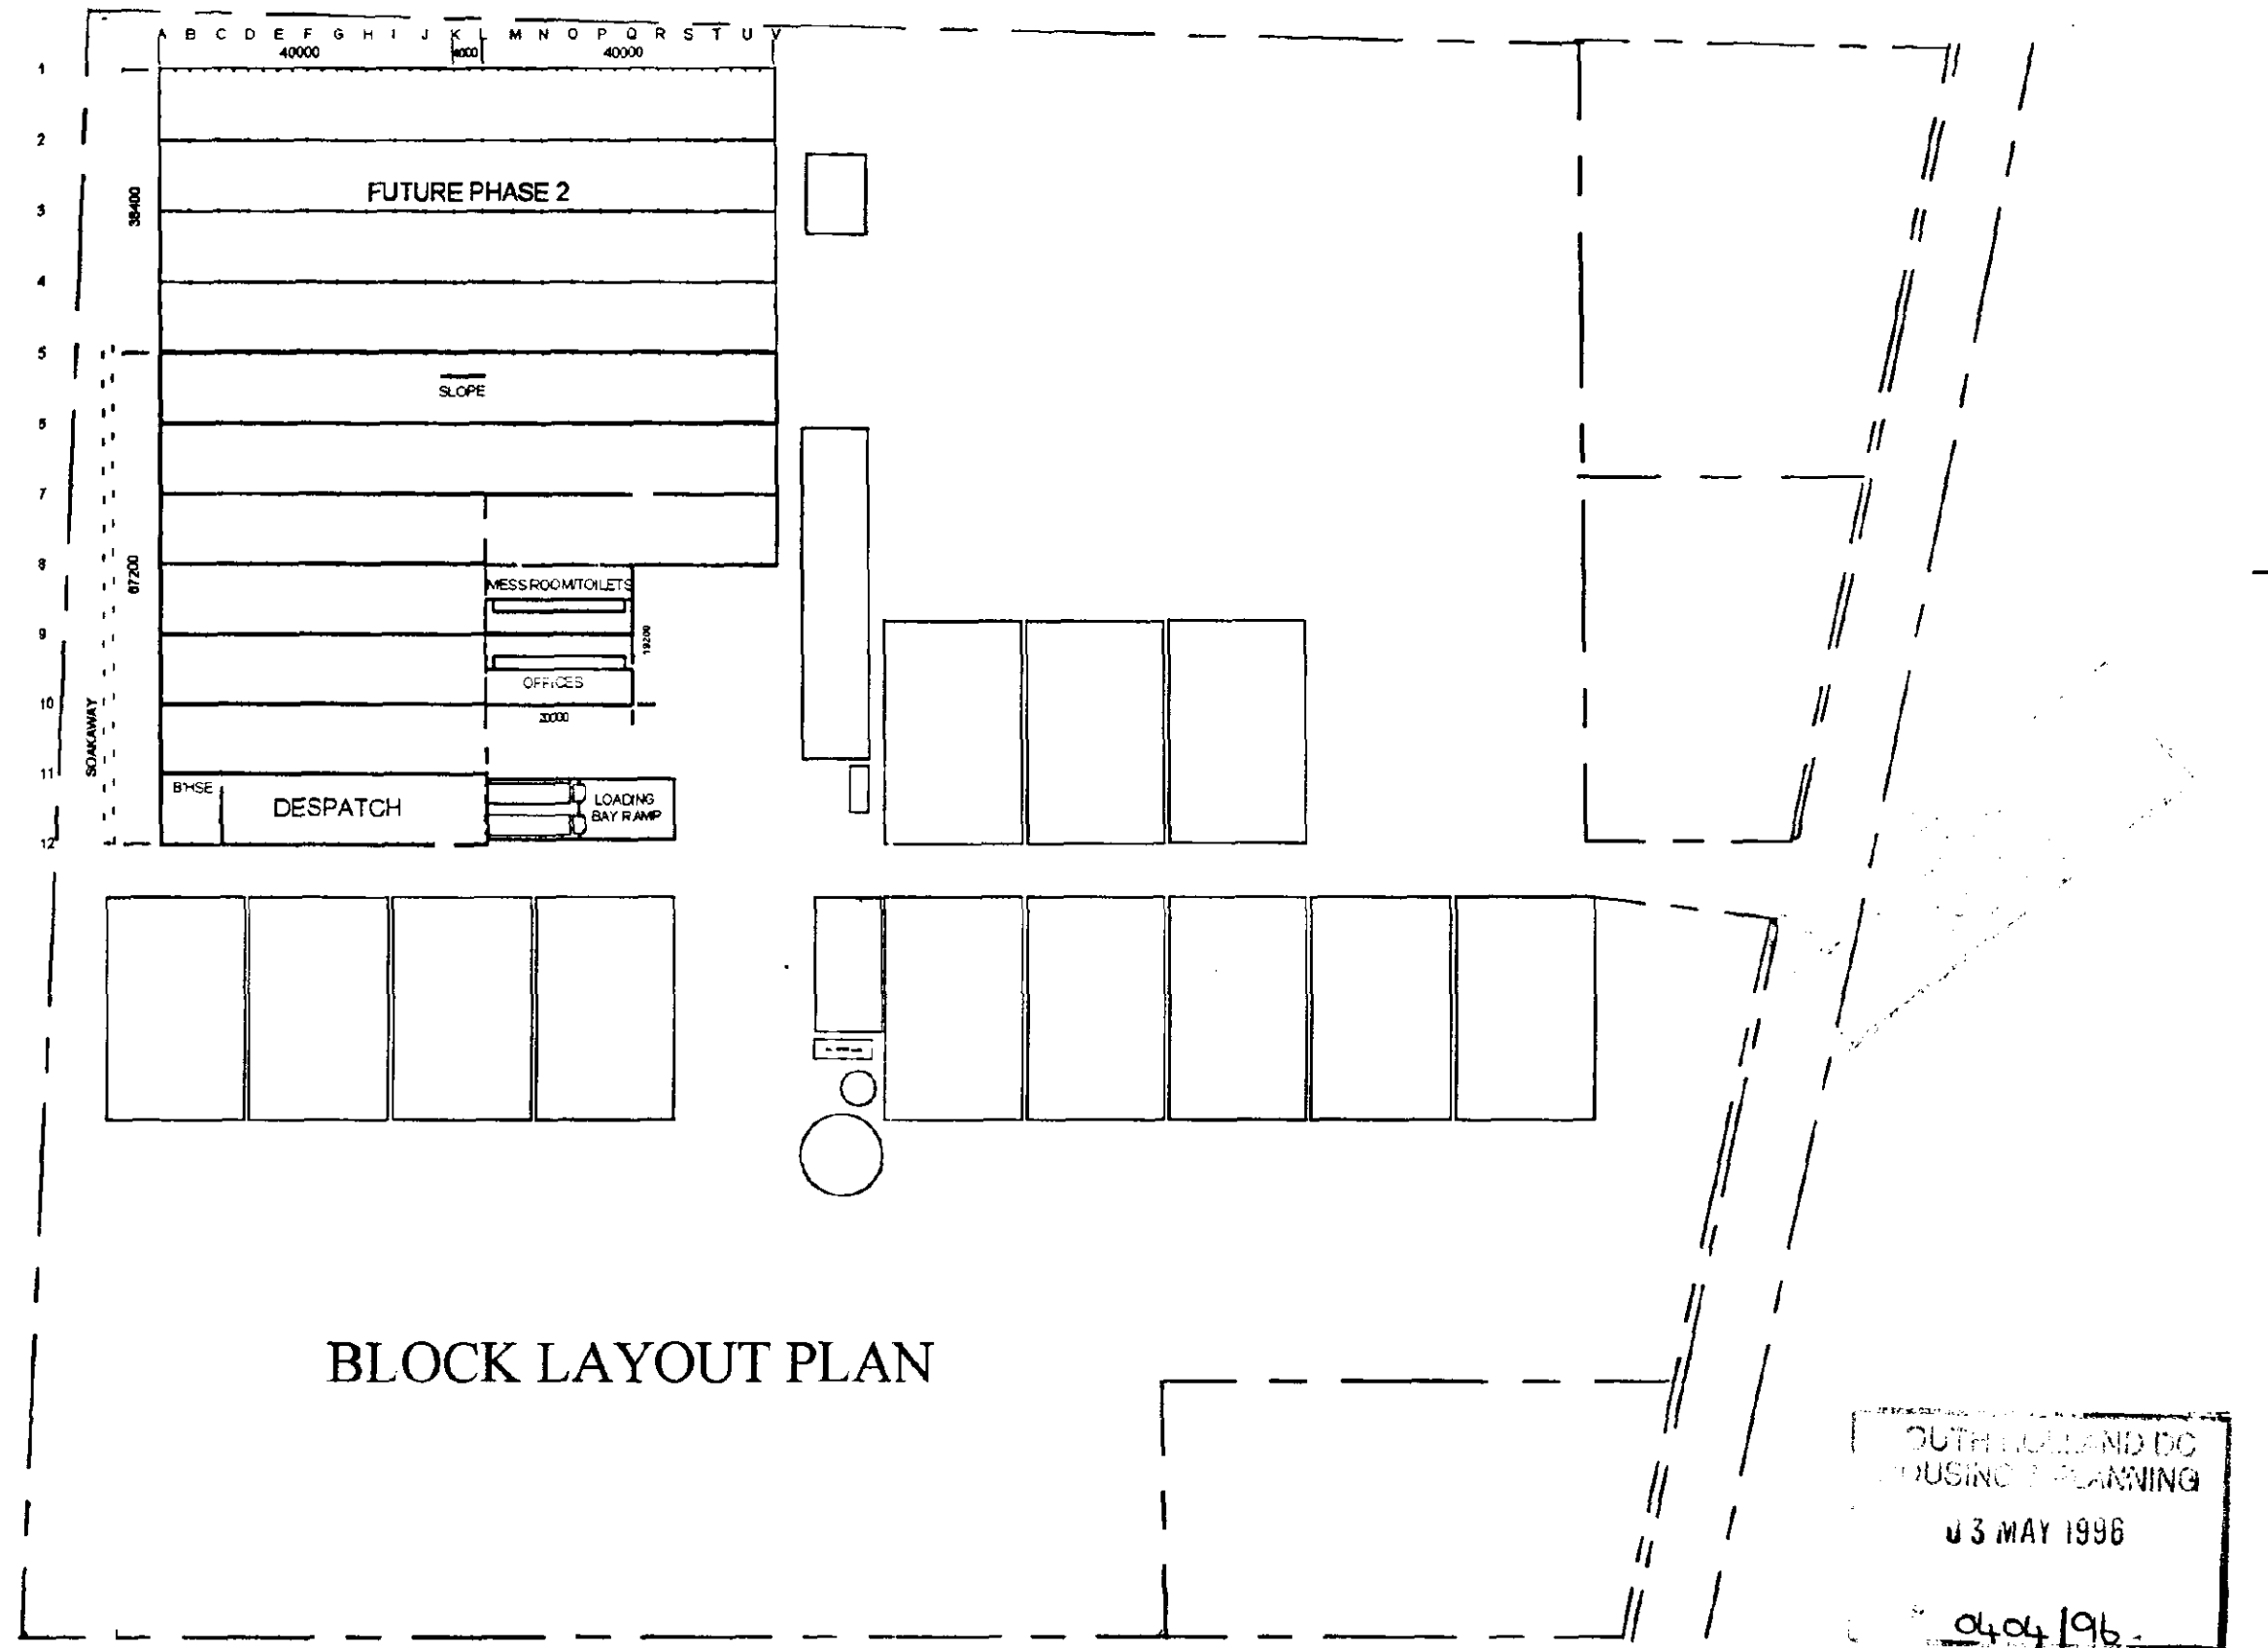


BLOCK LAYOUT PLAN

OUTSTANDING DC
HOUSING PLANNING
03 MAY 1996
0404/96

Drg. No. 2087 / 2 / 01			CLIENT	KINDER GARDEN PLANTS	DATE	April 96	BRIDGE GREENHOUSES LTD
			PROJECT	Development of Sunnyfield Nursery	DRAWN	PHB	
					SCALE	1:1000	
No.	REVISION	DATE					49 Main Road, Quadring Spalding, Lincs. PE11 4PS Tel: 01775 821191 Fax: 820306



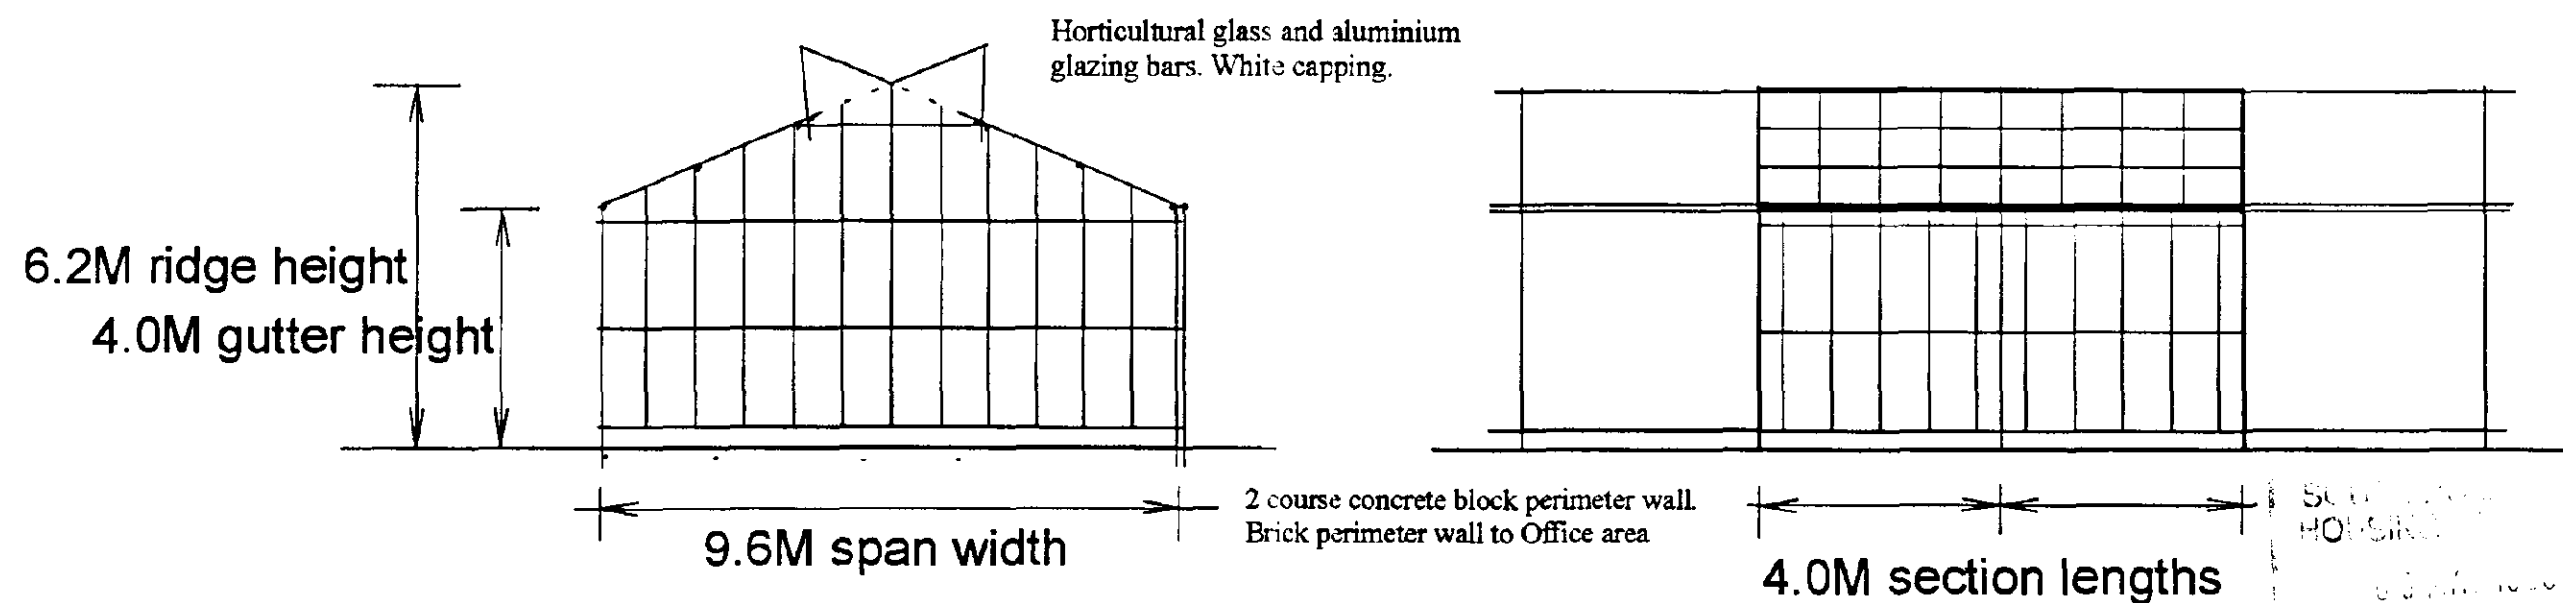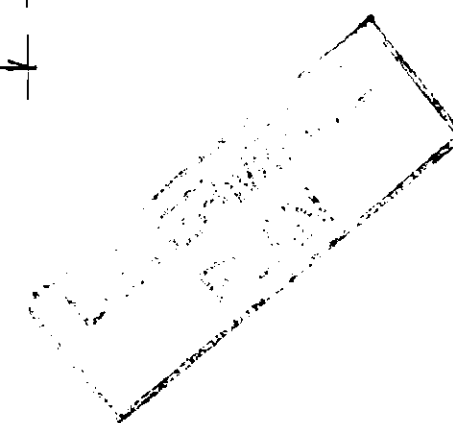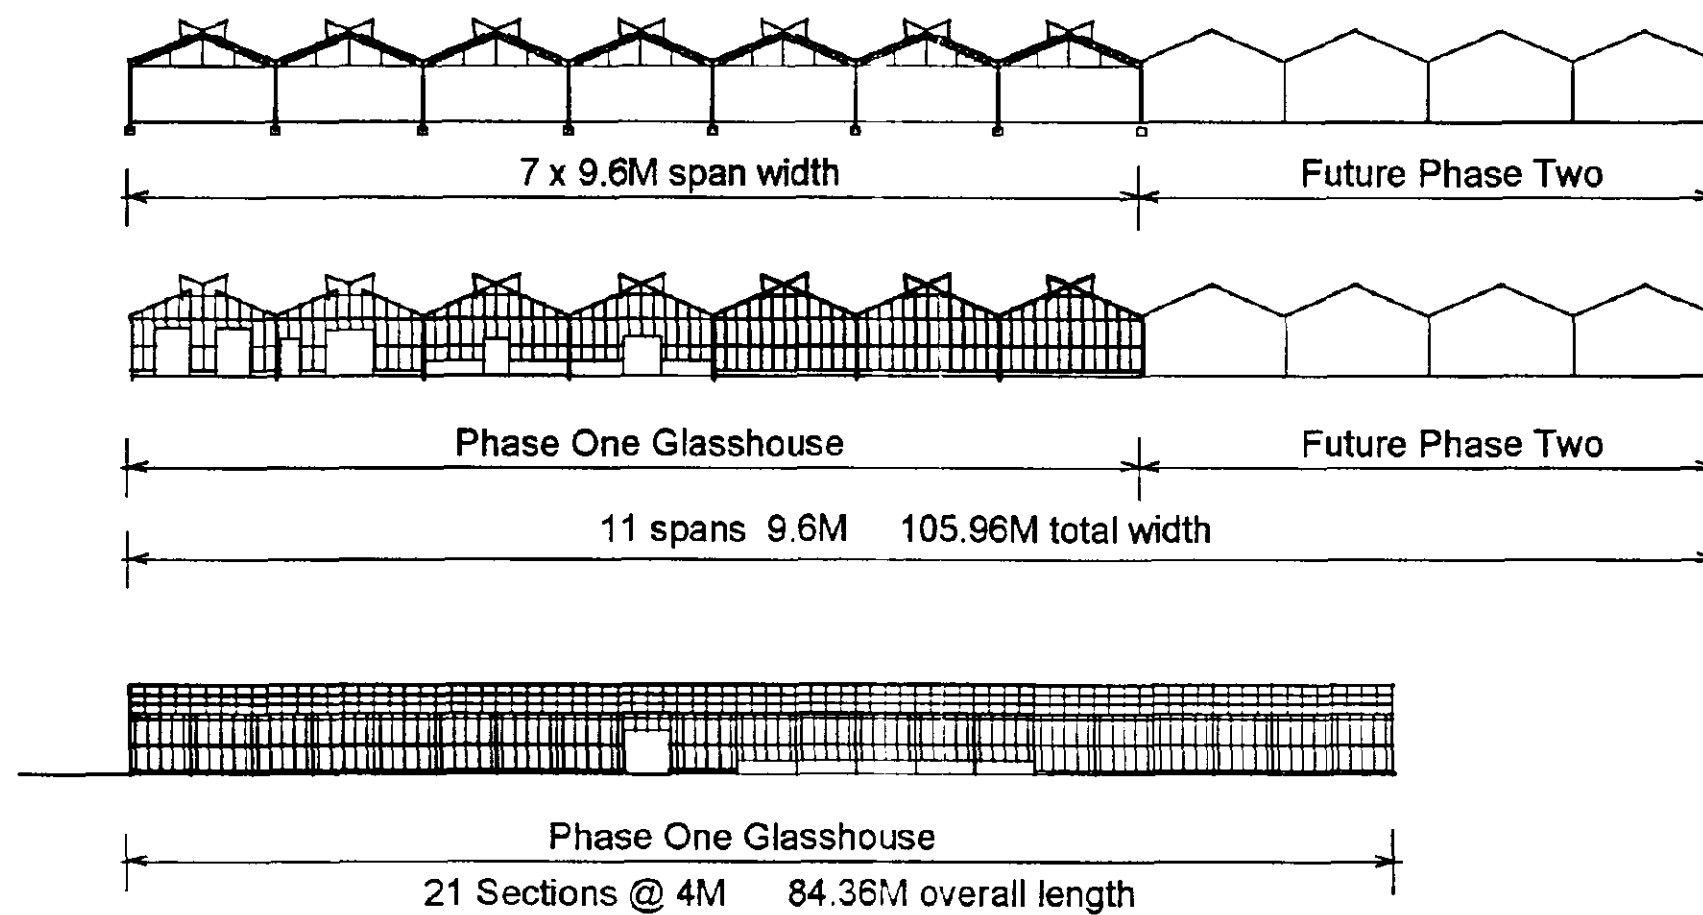

TYPICAL ELEVATIONS / SECTIONS

04/04/96

Drg. No. 2087 / 4 / 01			CLIENT	KINDER GARDEN PLANTS	DATE	April 96	BRIDGE GREENHOUSES LTD
			PROJECT	Development of Sunnyfield Nursery	DRAWN	NW	49 Main Road, Quadring Spalding, Lincs. PE11 4PS Tel: 01775 821191 Fax: 820306
No.	REVISION	DATE			SCALE	1:500	