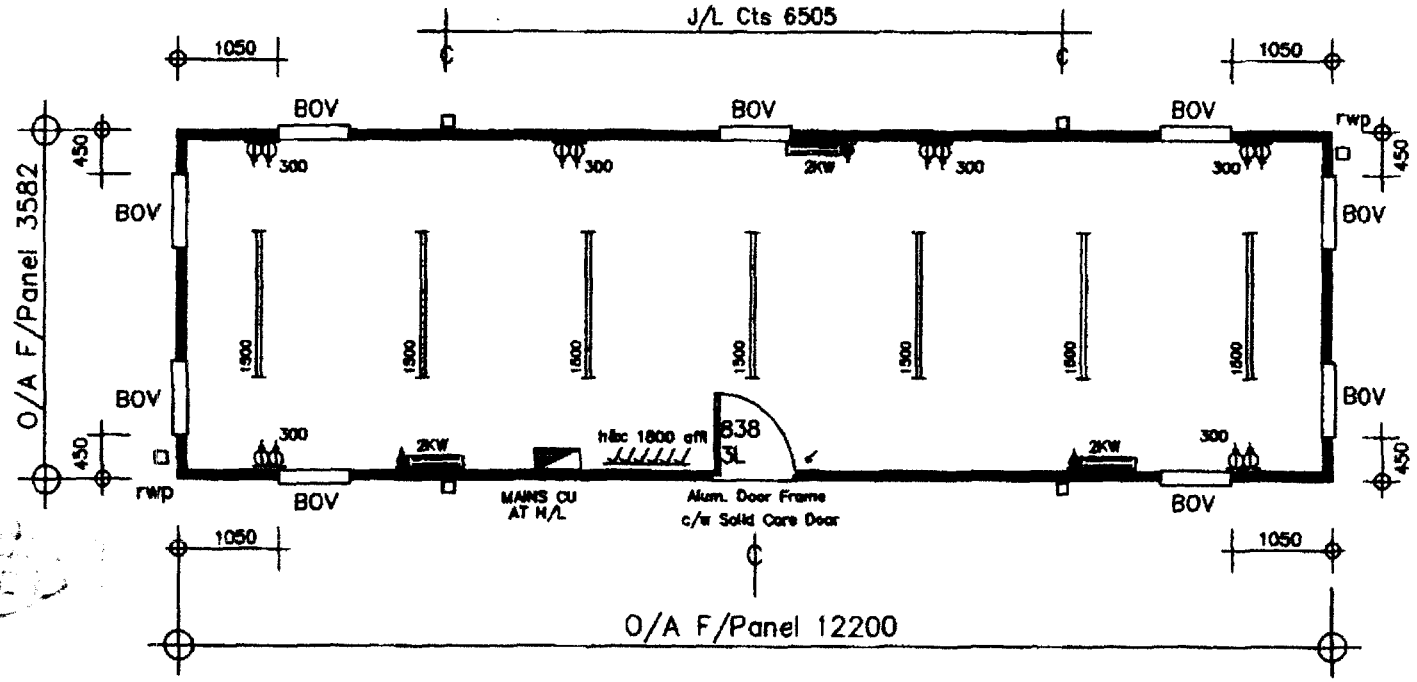
NEW £11650 + VAT.

EXTERNAL : Textured BS 00 A 05 PEWTER
ROOF : Guttered 4 sides + steel fascia
Door Gloss painted BS 00 A 05 PEWTER
Fascia & jacklegs Gloss BS 18 B 29 Gun Metal
FLOOR : Black 1.5 Polyflor vinyl
CEILING HT: 2235mm

INTERNAL : Dolomite faced pl/bd ceiling, Cotton V. faced pl/bd walls
INSULATION : Walls, floor, roof 60mm HEATERS : Fire resistant panels behind
WINDOWS : Radius cornered, cill ht 960mm affl. FXD Windows 990w x 1066
BOV Windows 762w x 1066h ALL Bronze tinted glass
CHASSIS: Steel chassis c/w cross members at j/leg positions

DO NOT SCALE OF DRAWING
JS Ref:
FLEET No:
PRODUCTION No:
TIMBER – TEXTURED

Ref 04/9/02




**James Stamp Group**

**Call - 01775 713344**

**'For the best in business services'**

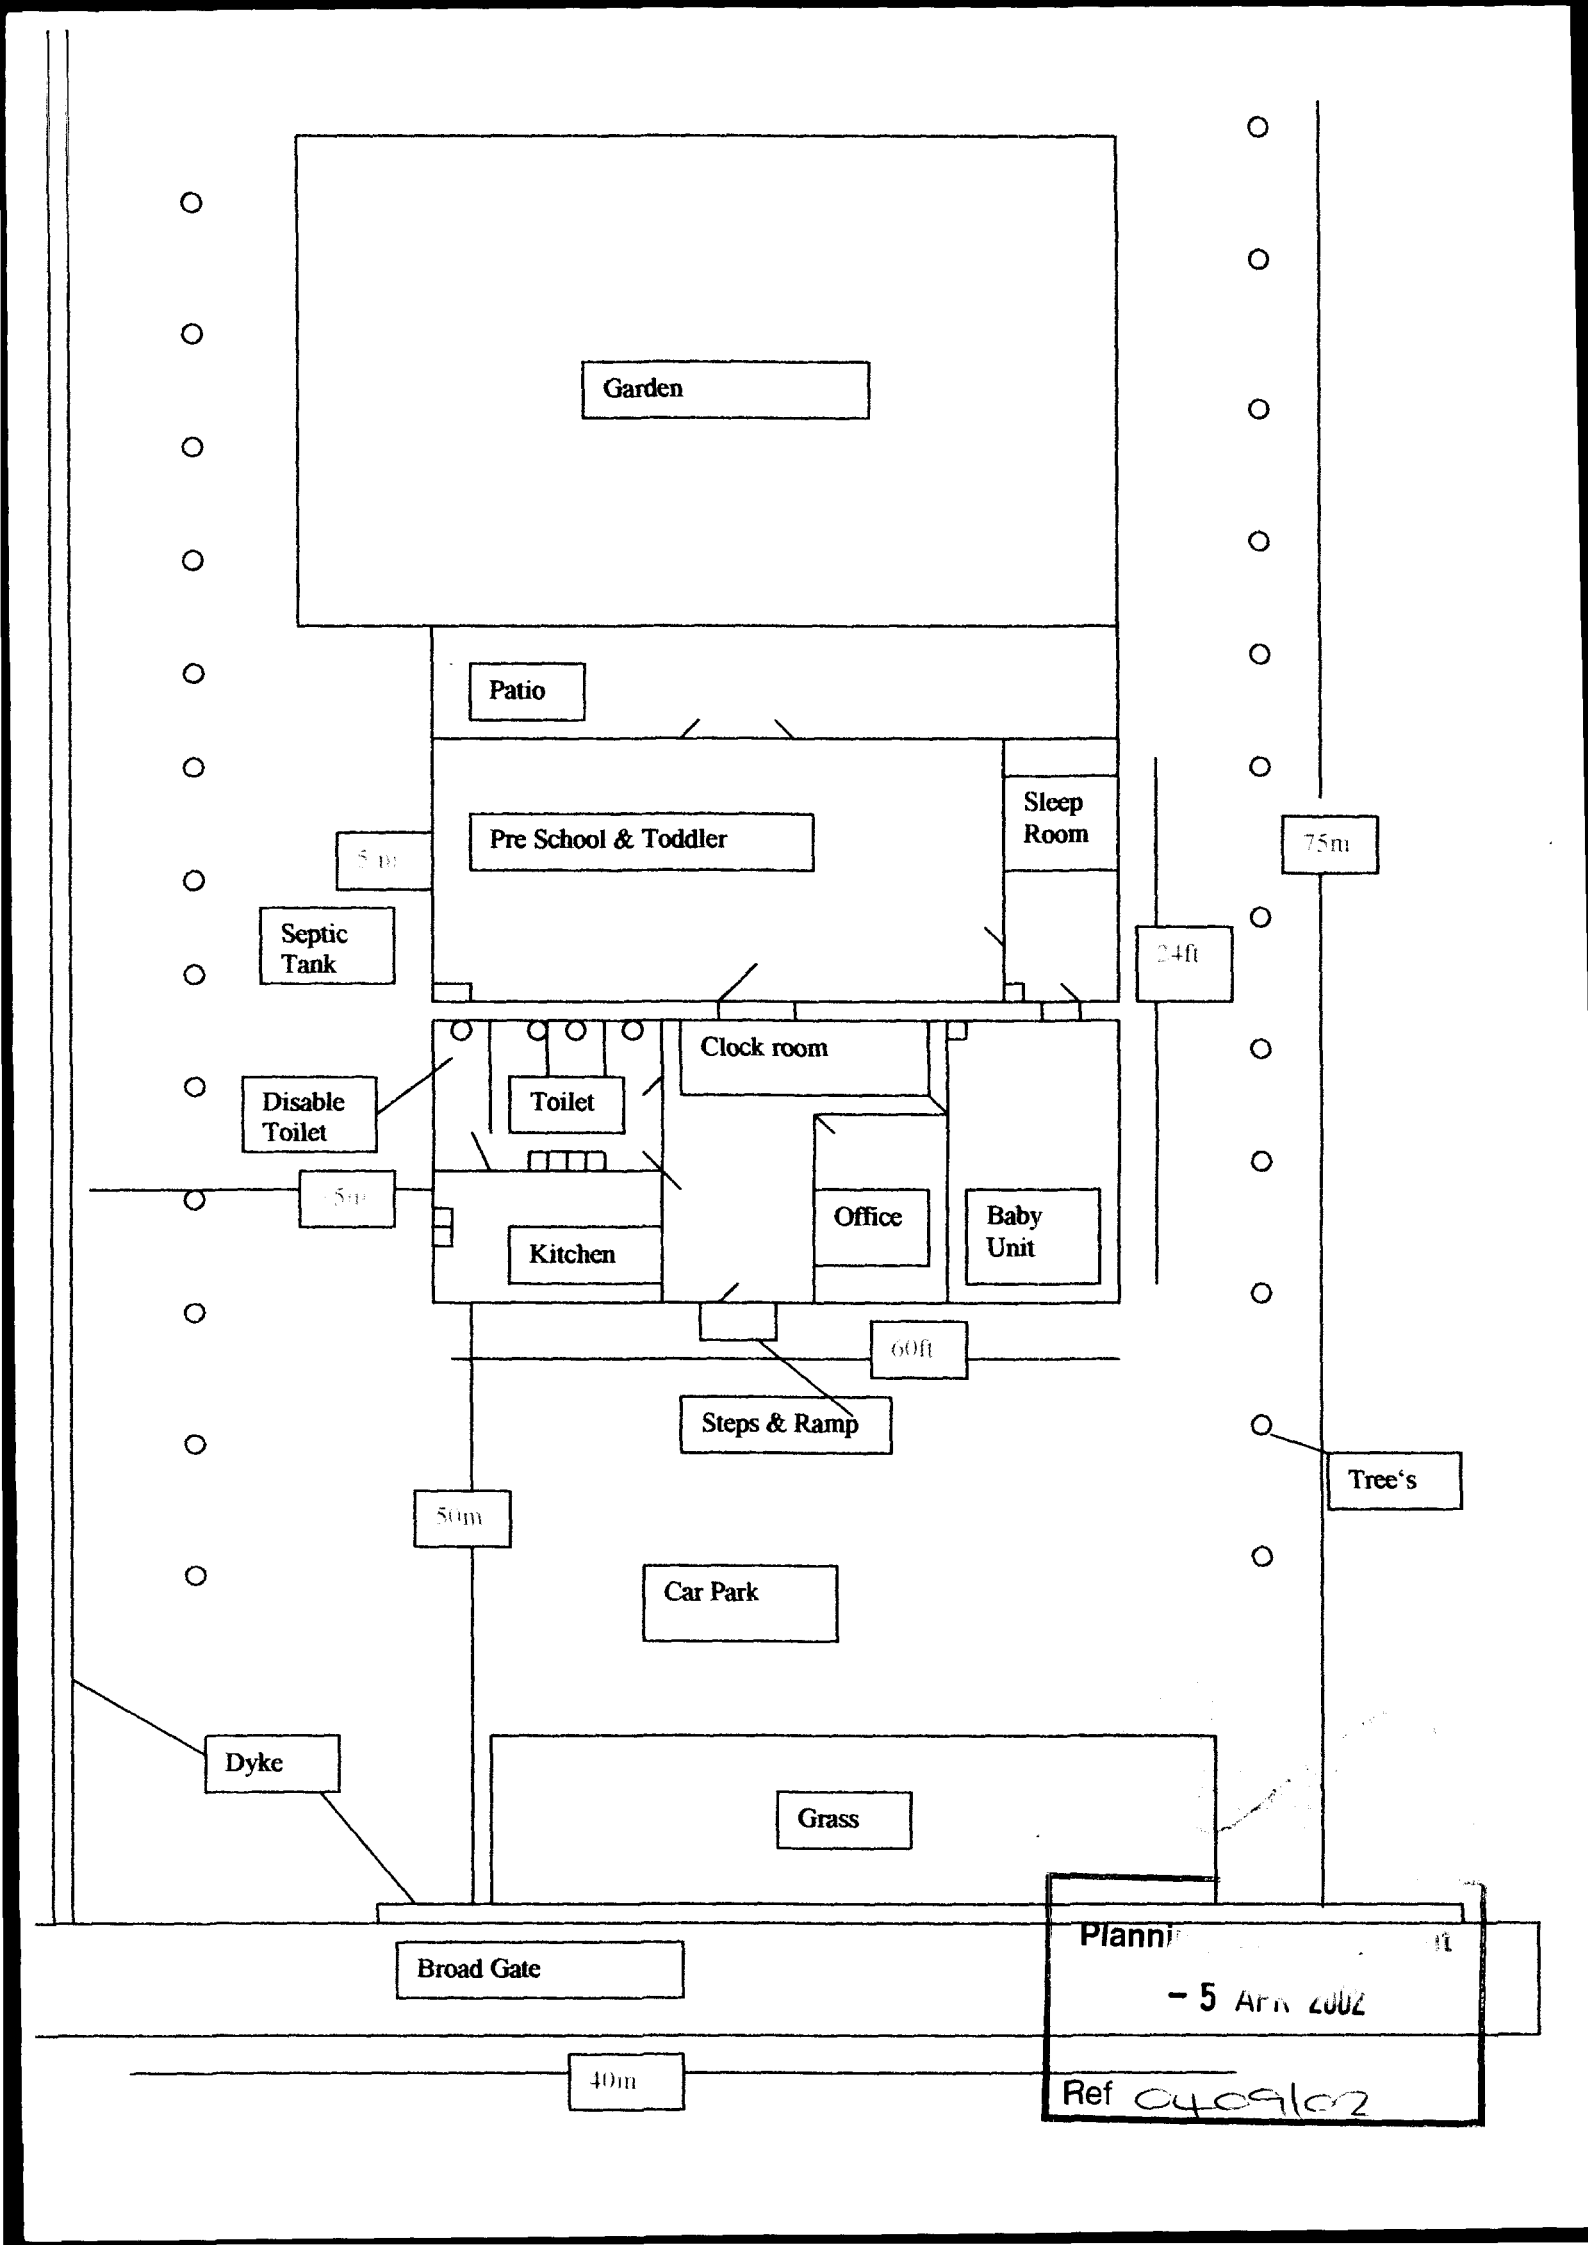
Title: Standard 40 x 12 Hire Fleet Unit.

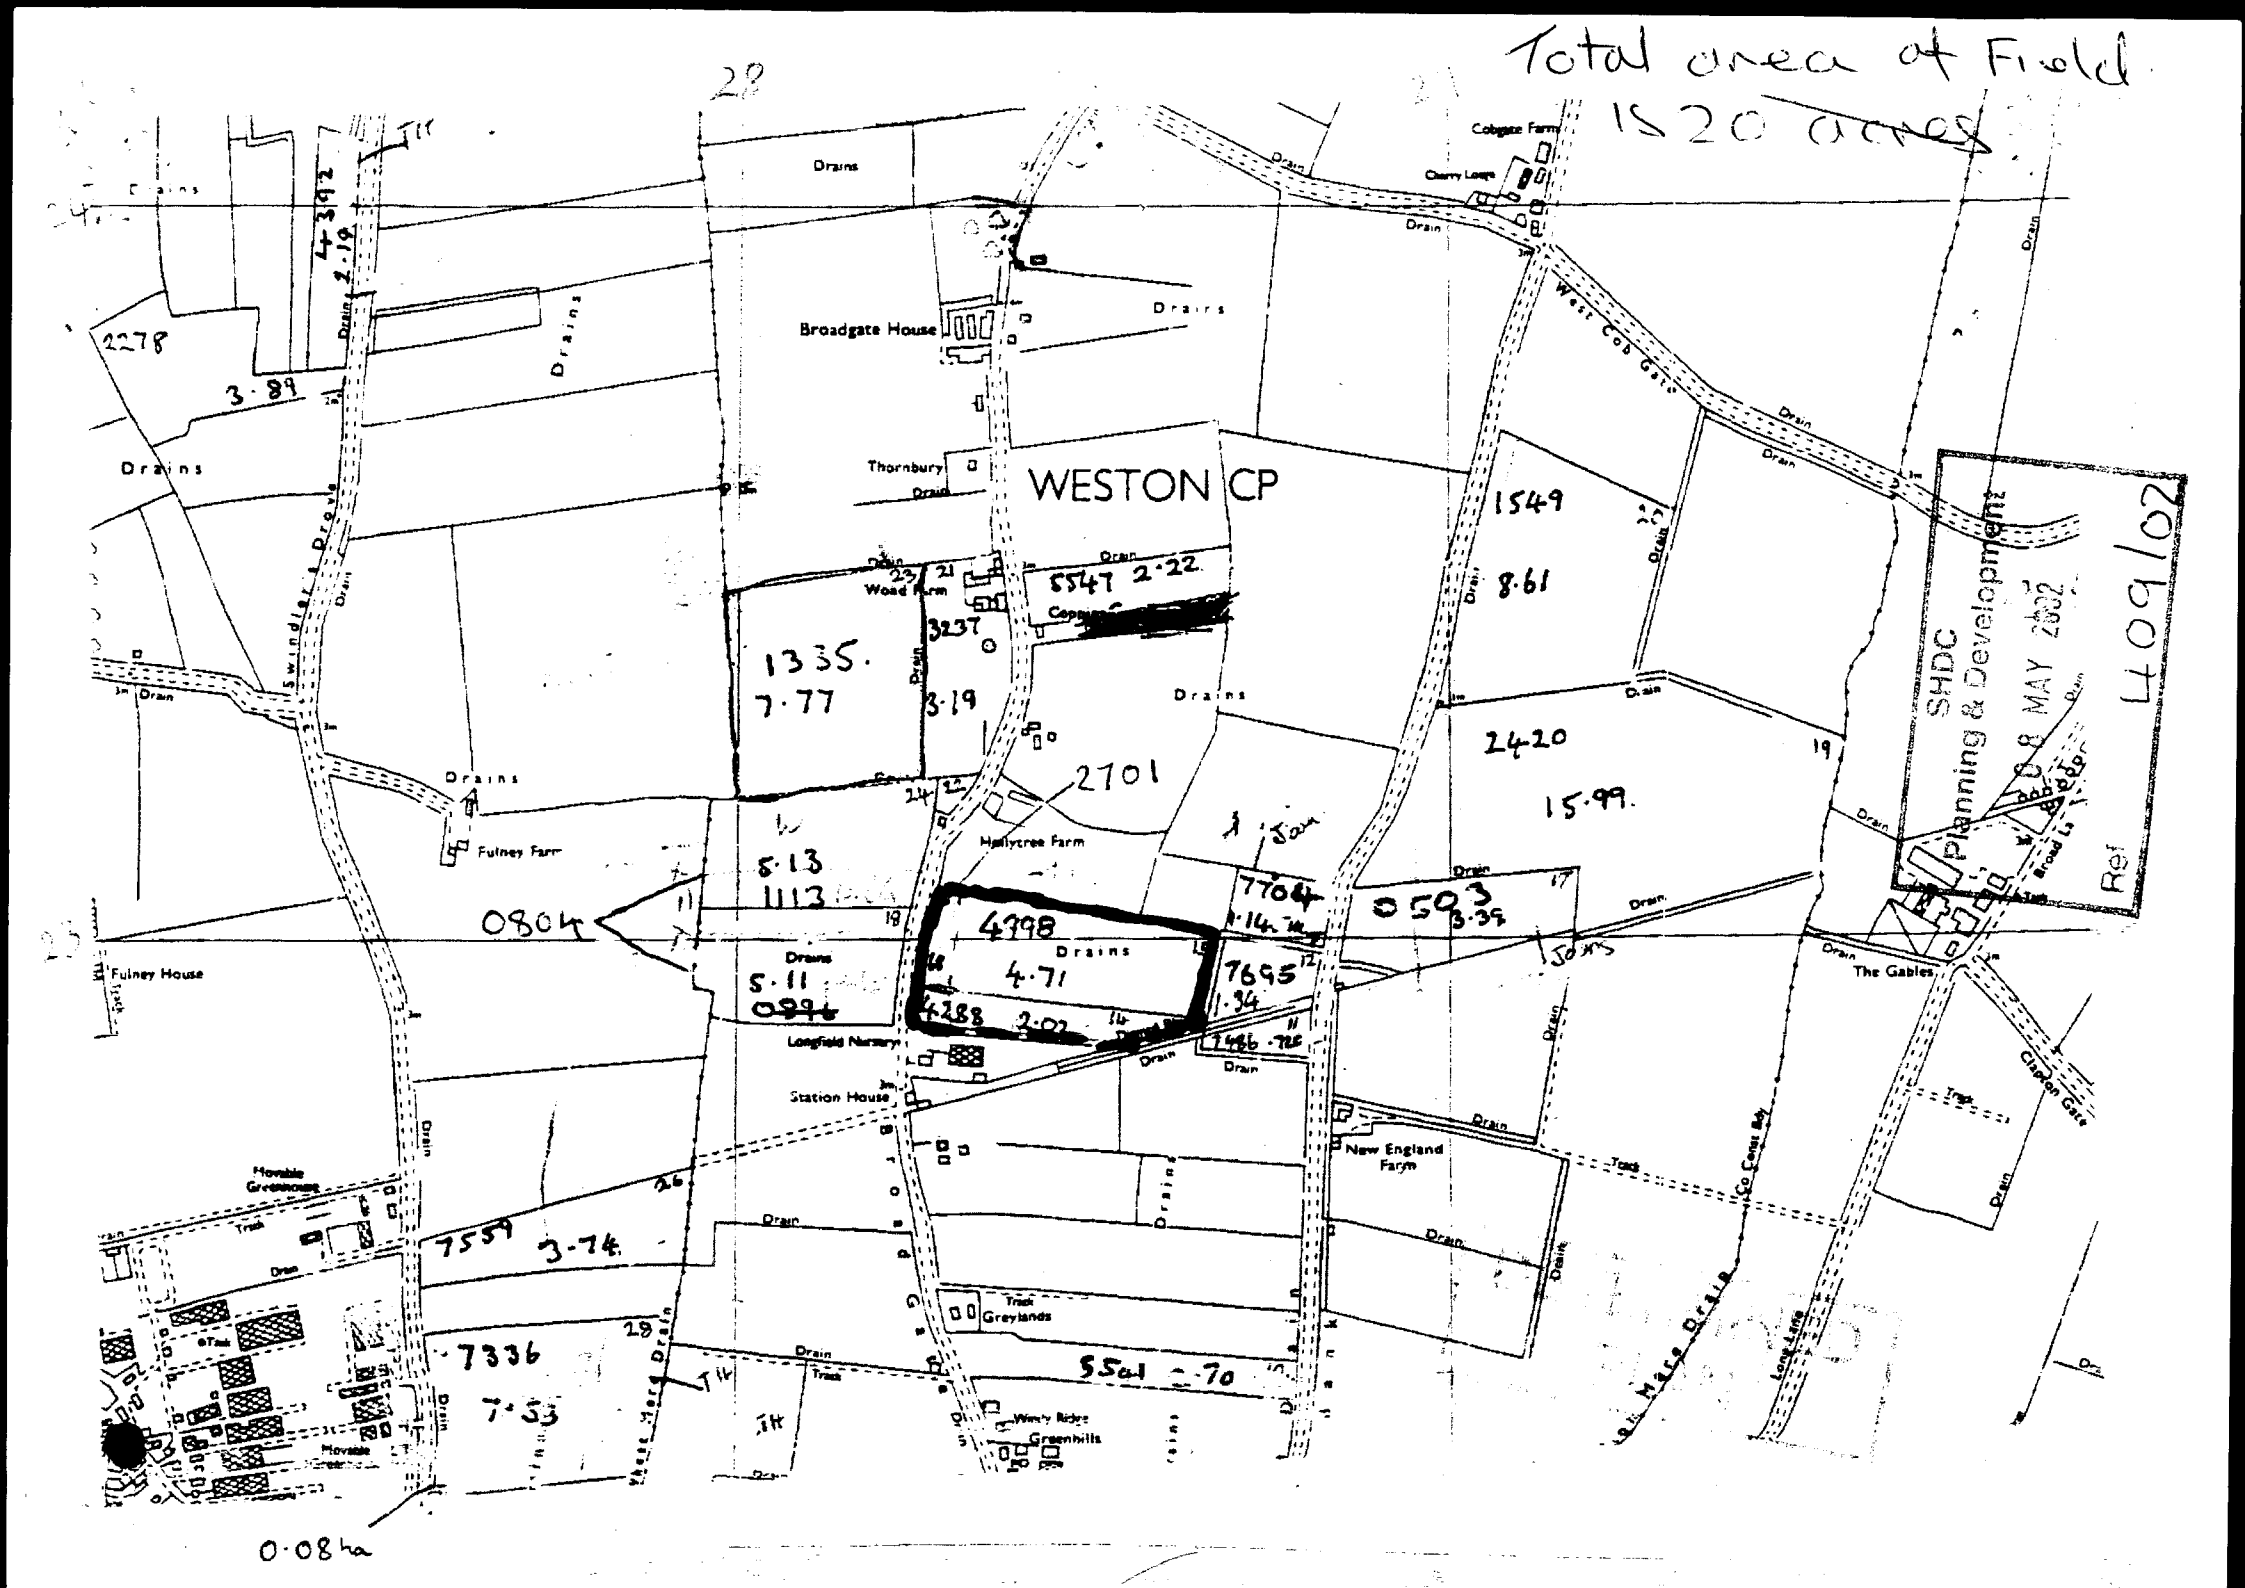
Client:

| Date: | Drawn: | Scale: |
|---|---|---|
| 3.5.01 | B.M. | 1:75 |

Dwg No: JS/4012

Rev:


Garden
Patio
Pre School & Toddler
Sleep Room
5m
Septic Tank
24ft
75m
Clock room
Disable Toilet
Toilet
5m
Office
Baby Unit
Kitchen
60ft
Steps & Ramp
Tree's
50m
Car Park
Dyke
Grass
Broad Gate
40m
Planni
- 5 APR 2002
Ref 04/0916/02


Total area of Field
15.20 acres
WESTON CP
Broadgate House
Thornbury
Drains
Fulney Farm
Fulney House
Hallytree Farm
Longfield Nursery
Station House
New England Farm
The Gables
Greylands
Greenhills
Cobgate Farm
West Cob Gate
Clapton Gate
Swindley's Drove
Three Horse Drain
Mere Drain
Long Drain
Broad Leas
SHDC
Planning & Development
Ref
1335
7.77
3.19
5.13
1113
5.11
0.96
4998
4.71
4288
2.02
7704
1.14
7695
1.34
7486
.78
0503
3.39
1549
8.61
2420
15.99
2701
0804
7559
3.74
7336
7.53
5541
.70
5547
2.22
3237
4392
2.19
2278
3.89
0.08ha