POS Planting Schedule

TREES

Qty	Latin Name	Common Name	Height	Form	Root Condition	Minimum Clear Stem	Girth
14	Acer campestre 'Elsrijk'	Field Maple	450-500cm	Extra Heavy Standard	RB	Min 200cm	16-18cm
5	Betula pendula - Multistem	Silver Birch	300-350cm	Multistem	C		
7	Malus sylvestris	Crab Apple	350-400cm	Heavy Standard	RB	Min 200cm	12-14cm
5	Prunus avium	Gean, Wild cherry	350-400cm	Extra Heavy Standard	RB	Min 200cm	14-16cm
11	Pyrus calleryana 'Chanticleer'	Callery Pear	450-500cm	Extra Heavy Standard	RB	Min 200cm	16-18cm
6	Quercus robur	Common, English oak	450-500cm	Extra Heavy Standard	RB	Min 200cm	16-18cm
5	Salix caprea	Pussywillow	400-450cm	Extra Heavy Standard	RB	Min 200cm	14-16cm
8	Sorbus aucuparia	Mountain ash or Rowan	400-450cm		RB	Min 200cm	14-16cm
5	Sorbus 'Joseph Rock'	Mountain ash 'Joseph Rock'	350-400cm	Extra Heavy Standard	RB	Min 200cm	14-16cm
9	Tilia cordata 'Greenspire'	Small-leaved lime	350-400cm	Extra Heavy Standard	RB	Min 200cm	14-16cm
0							

MIXED NATIVE HEDGEROWS (planted double staggered, 5 plants lin/m)


Qty	Latin Name	Common Name	Height	Form	Root Condition
425	Acer campestre	Field Maple	60-80cm	Whip	BR
425	Corylus avellana	Hazel	60-80cm	Whip	BR
2554	Crataegus monogyna	Common hawthorn	60-80cm	Whip	BR
425	Euonymus europaeus	Spindle	60-80cm	Whip	BR
425	Prunus spinosa	Blackthorn	60-80cm	Whip	BR
0					

SINGLE SPECIES HEDGEROWS (single row, 3 plants lin/m)

Qty	Latin Name	Common Name	Height	Form	Root Condition
127	Fagus sylvatica	Common beech	60-80cm	Whip	BR
0					

Native Buffer Mix

Qty	Latin Name	Common Name	Height	Form	Root Condition
0					
22	Corylus avellana	Hazel	60-80cm	Whip	BR
26	Acer campestre	Field maple	60-80cm	Whip	BR
9	Betula pendula	Silver birch	80-100cm	Transplant	B
39	Malus sylvestris	Crab Apple	80-100cm	Transplant	B
39	Prunus avium	Gean, Wild cherry	80-100cm	Transplant	B
22	Viburnum opulus	Guelder rose	60-80cm	Whip	BR
33	Corylus avellana	Hazel	60-80cm	Whip	BR
39	Acer campestre	Field maple	60-80cm	Whip	BR
13	Betula pendula	Silver birch	80-100cm	Transplant	B
59	Malus sylvestris	Crab Apple	80-100cm	Transplant	B
59	Prunus avium	Gean, Wild cherry	80-100cm	Transplant	B
33	Viburnum opulus	Guelder rose	60-80cm	Whip	BR
15	Corylus avellana	Hazel	60-80cm	Whip	BR
18	Acer campestre	Field maple	60-80cm	Whip	BR
6	Betula pendula	Silver birch	80-100cm	Transplant	B
27	Malus sylvestris	Crab Apple	80-100cm	Transplant	B
27	Prunus avium	Gean, Wild cherry	80-100cm	Transplant	B
15	Viburnum opulus	Guelder rose	60-80cm	Whip	BR
160	Crataegus monogyna	Common hawthorn	60-80cm	Whip	BR
96	Tilia cordata	Lime	60-80cm	Whip	BR
64	Alnus glutinosa	Alder	60-80cm	Whip	BR
64	Sorbus aucuparia	Rowan	60-80cm	Whip	BR
128	Corylus avellana	Hazel, Cobnut	60-80cm	Whip	BR
32	Quercus robur 8-10cm	Common, English oak	300cm	Standard	RB
64	Viburnum opulus	Guelder Rose	60-80cm	Whip	BR
32	Betula pendula 8-10cm	Silver birch	300cm	Standard	RB
138	Crataegus monogyna	Common hawthorn	60-80cm	Whip	BR
83	Tilia cordata	Lime	60-80cm	Whip	BR
55	Alnus glutinosa	Alder	60-80cm	Whip	BR
55	Sorbus aucuparia	Rowan	60-80cm	Whip	BR
110	Corylus avellana	Hazel, Cobnut	60-80cm	Whip	BR
28	Quercus robur 8-10cm	Common, English oak	300cm	Standard	RB
55	Viburnum opulus	Guelder Rose	60-80cm	Whip	BR
28	Betula pendula 8-10cm	Silver birch	300cm	Standard	RB

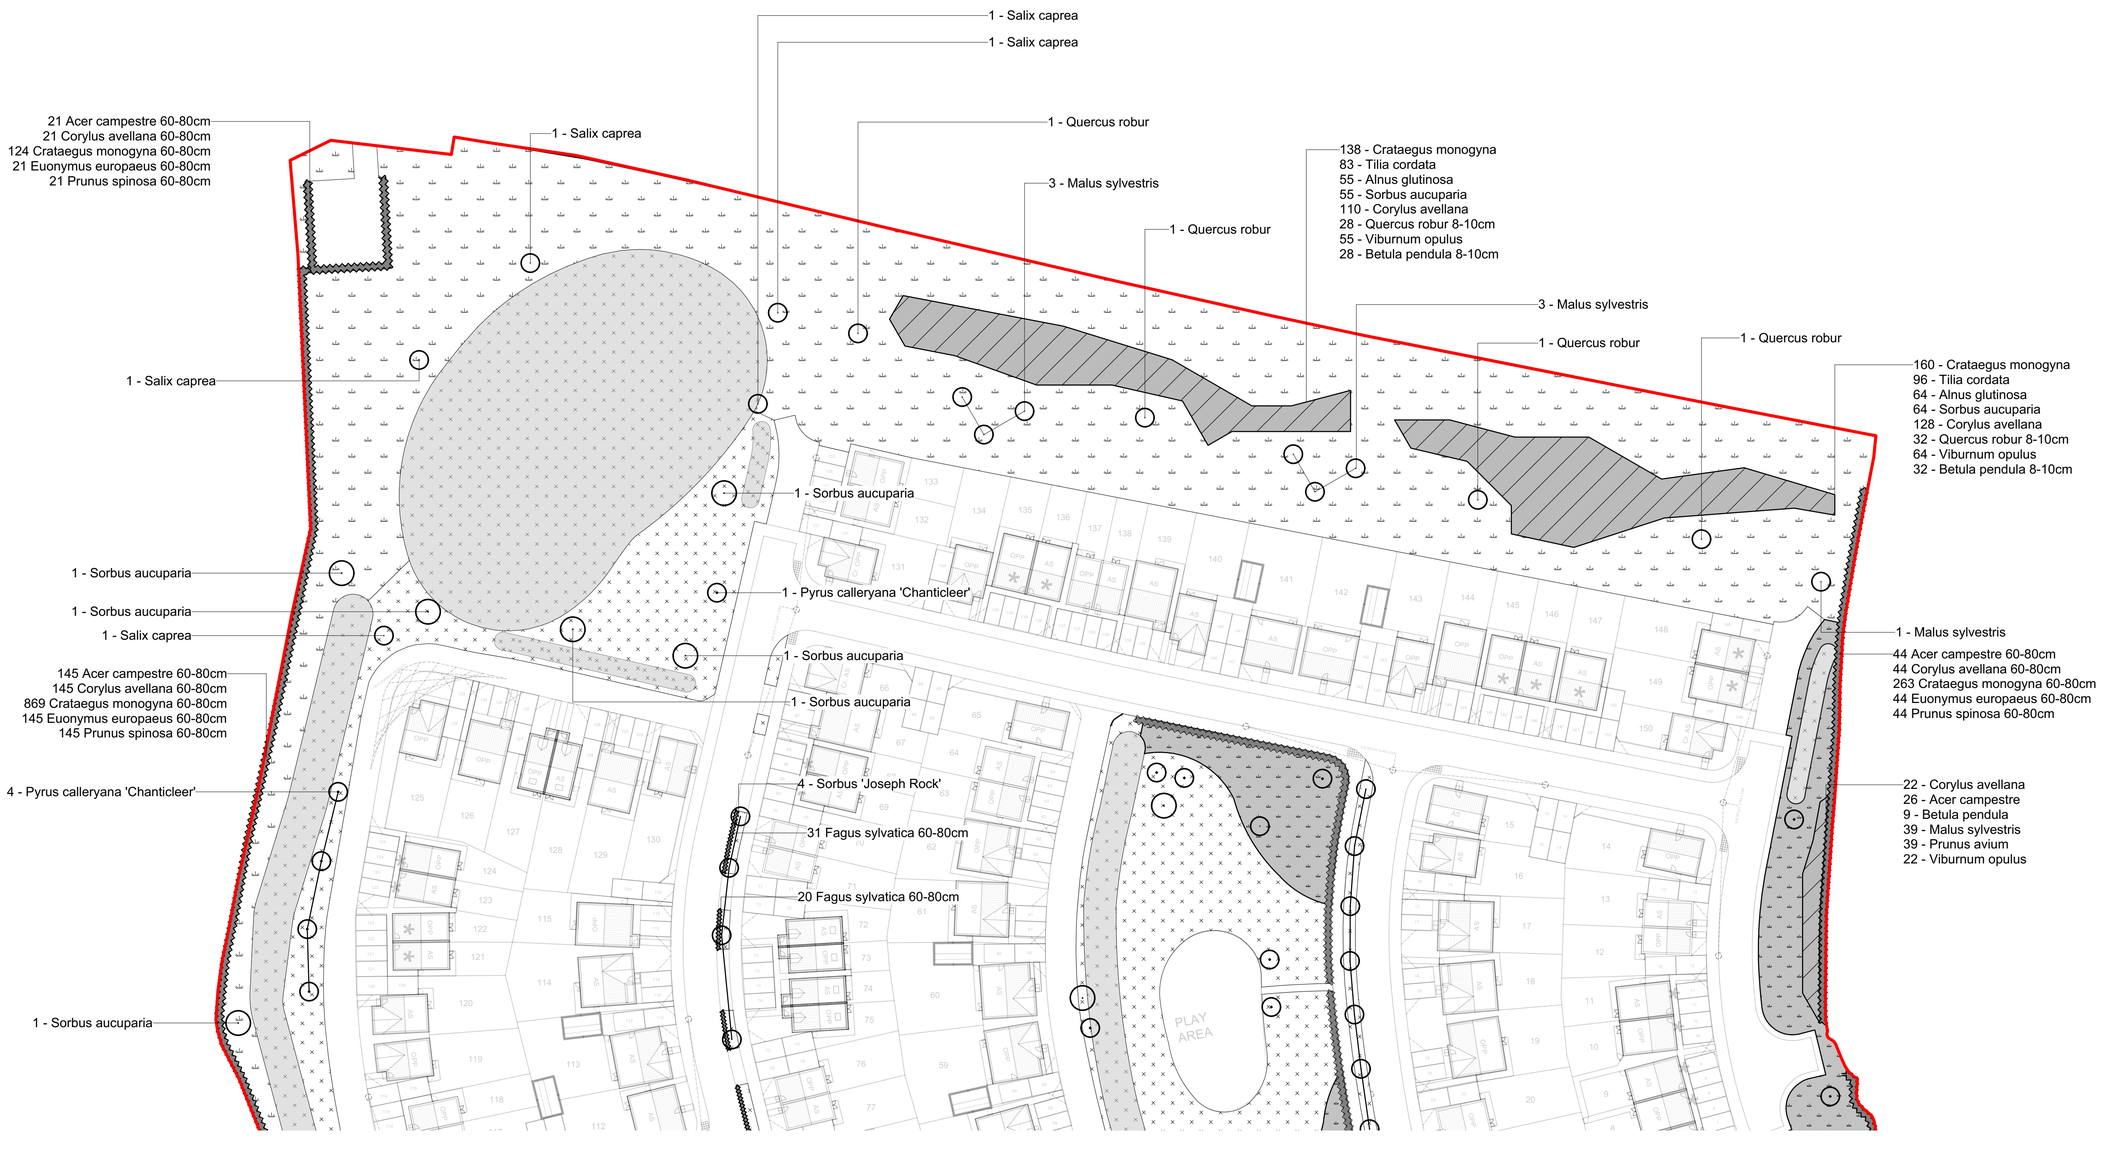

NOTES

This drawing is the property of FPCR Environment and Design Ltd and is issued on the condition it is not reproduced, retained or disclosed to any unauthorised person, either wholly or in part without written consent of FPCR Environment and Design Ltd.

Ordnance Survey base mapping - supplied by client.

0 10 20 30 40m

N

KEY

- Site Boundary
- Trees
- Native Mixed Hedgerow (planted double staggered, 5 plants lin/m)
- Amenity Grassland (to be Naturescape NL4 'Hardwearing Lawn Mixture' or similar approved)
- Flowering Lawn Grassland (to be Naturescape N14 'Flowering Lawn Mixture' or similar approved)
- Flowering Meadow Grassland (to be Naturescape N1 'General Purpose Meadow Mixture' or similar approved)
- Reed Beds
- Native Buffer Planting

NOTES:

- Existing vegetation to be retained where appropriate. Hedgerow to be made neat and infilled where needed (using the Mixed Native Hedgerow mix proposed)

- All whip planting to be staked and protected with a shrub shelter (Tubex or similar approved)

- Mixed Native hedgerows to be planted double staggered, 5 plants lin/m. *Carpinus betulus* (Hornbeam) and Fagus sylvatica (Beech) hedging to be planted in a single row, 3 plants lin/m. All whip planting to be staked and protected with a shrub shelter (Tubex or similar approved)

- All proposed standard trees to be double staked. Multi stem trees to be underground guyed.

- 600mm deep root barriers to be installed to back to footway, where proposed trees are shown within 3m of a footway

- Amenity planting to be set out in single species groups of 3, 5 or 7 plants and randomised to avoid patterns.

rev	date	description	drn / chkd
E	22/03/2022	Moved native mix 9m south of northern boundary	TW / DH
D	21/03/2022	Added wildflower and native planting	TW / DH
C	12/11/2021	Updated planting to new layout and added new mixes	TW / DH
B	06.04.2021	Updated Layout	SRE / DH
A	18.01.2021	Amendments based on comments	TW / DH

fpcr

masterplanning
environmental assessment
landscape design
urban design
ecology
architecture
arboriculture

FPCR Environment and Design Ltd
Lockington Hall
Lockington
Derby
DE74 2RH

t: 01509 672772
e: mail@fpcr.co.uk
w: www.fpcr.co.uk

client
Persimmon Homes

project
Weston, Spalding, Lincolnshire

drawing title
POS LANDSCAPE PROPOSALS (Sheet 1 of 2)

scale
1:500 @ A1

drawn / checked
TW / DH

revision date
22 March 2022

drawing number
9420-L-01

rev
E

File: K:\9400\9420\LANDS\Plans\9420-L-01-06D Landscape Proposals v2021.vwx