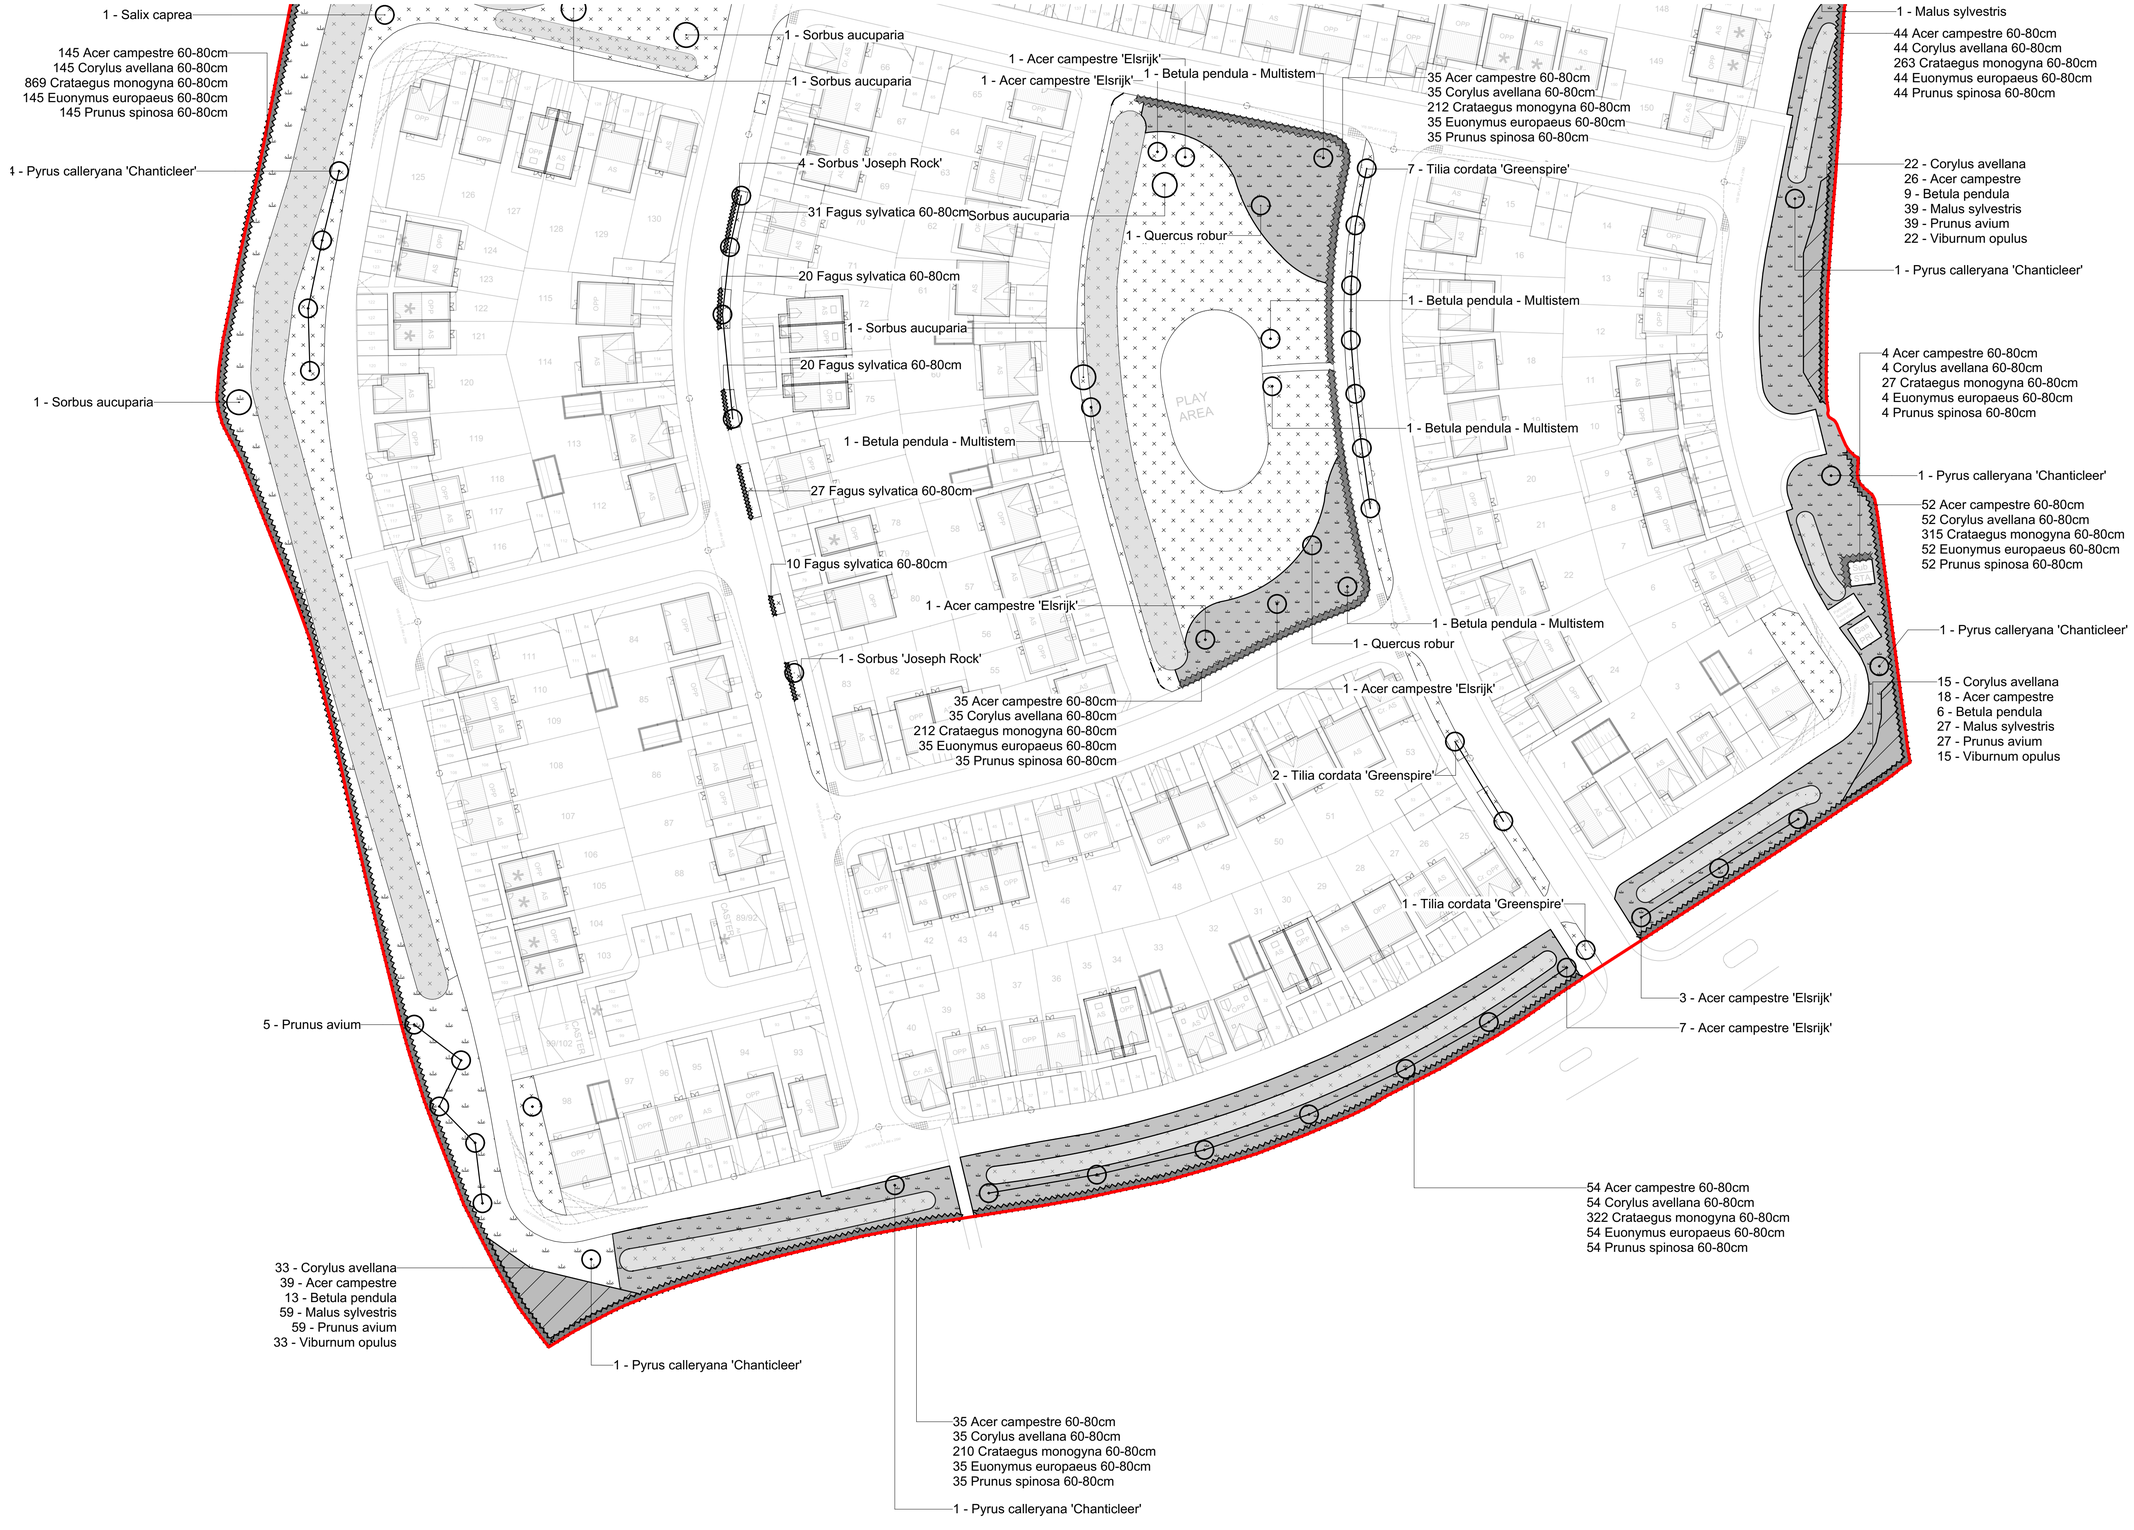


NOTES

This drawing is the property of FPCR Environment and Design Ltd and is issued on the condition it is not reproduced, retained or disclosed to any unauthorised person, either wholly or in part without written consent of FPCR Environment and Design Ltd.

Ordnance Survey base mapping - supplied by client.

0 10 20 30 40m

N

KEY

- Site Boundary
- Trees
- Native Mixed Hedgerow (planted double staggered, 5 plants lin/m)
- Amenity Grassland (to be Naturescape NL4 'Hardwearing Lawn Mixture' or similar approved)
- Flowering Lawn Grassland (to be Naturescape N14 'Flowering Lawn Mixture' or similar approved)
- Flowering Meadow Grassland (to be Naturescape N1 'General Purpose Meadow Mixture' or similar approved)
- Reed Beds
- Native Buffer Planting

NOTES:

- Existing vegetation to be retained where appropriate. Hedgerow to be made neat and infilled where needed (using the Mixed Native Hedgerow mix proposed)

- All whip planting to be staked and protected with a shrub shelter (Tubex or similar approved)

- Mixed Native hedgerows to be planted double staggered, 5 plants lin/m. *Carpinus betulus* (Hornbeam) and Fagus sylvatica (Beech) hedging to be planted in a single row, 3 plants lin/m. All whip planting to be staked and protected with a shrub shelter (Tubex or similar approved)

- All proposed standard trees to be double staked. Multi stem trees to be underground guyed.

- 600mm deep root barriers to be installed to back to footway, where proposed trees are shown within 3m of a footway

- Amenity planting to be set out in single species groups of 3, 5 or 7 plants and randomised to avoid patterns.

- For planting schedule see 9420-L-01.

rev	date	description	drn / chkd
D	21/03/2022	Added wildflower and native planting	TW / DH
C	12/11/2021	Updated planting to new layout and added new mixes	TW / DH
B	07.04.2021	Updated Layout	SRE / DH
A	18.01.2021	Amendments based on comments	TW / DH
-	15.01.2021	First Issue	TW / DH

masterplanning
environmental assessment
landscape design
urban design
ecology
architecture
arboriculture

FPCR Environment and Design Ltd
Lockington Hall
Lockington
Derby
DE74 2RH

t: 01509 672772
e: mail@fpcr.co.uk
w: www.fpcr.co.uk

client
Persimmon Homes

project
Weston, Spalding, Lincolnshire

drawing title
POS LANDSCAPE PROPOSALS (Sheet 2 of 2)

scale
1:500 @ A1

drawn / checked
TW / DH

revision date
21 March 2022

drawing number
9420-L-02

rev
D

File: K:\9400\9420\LANDS\Plans\9420-L-01-06D Landscape Proposals v2021.vwx