


VISUAL SCALE 1:50 @ A1

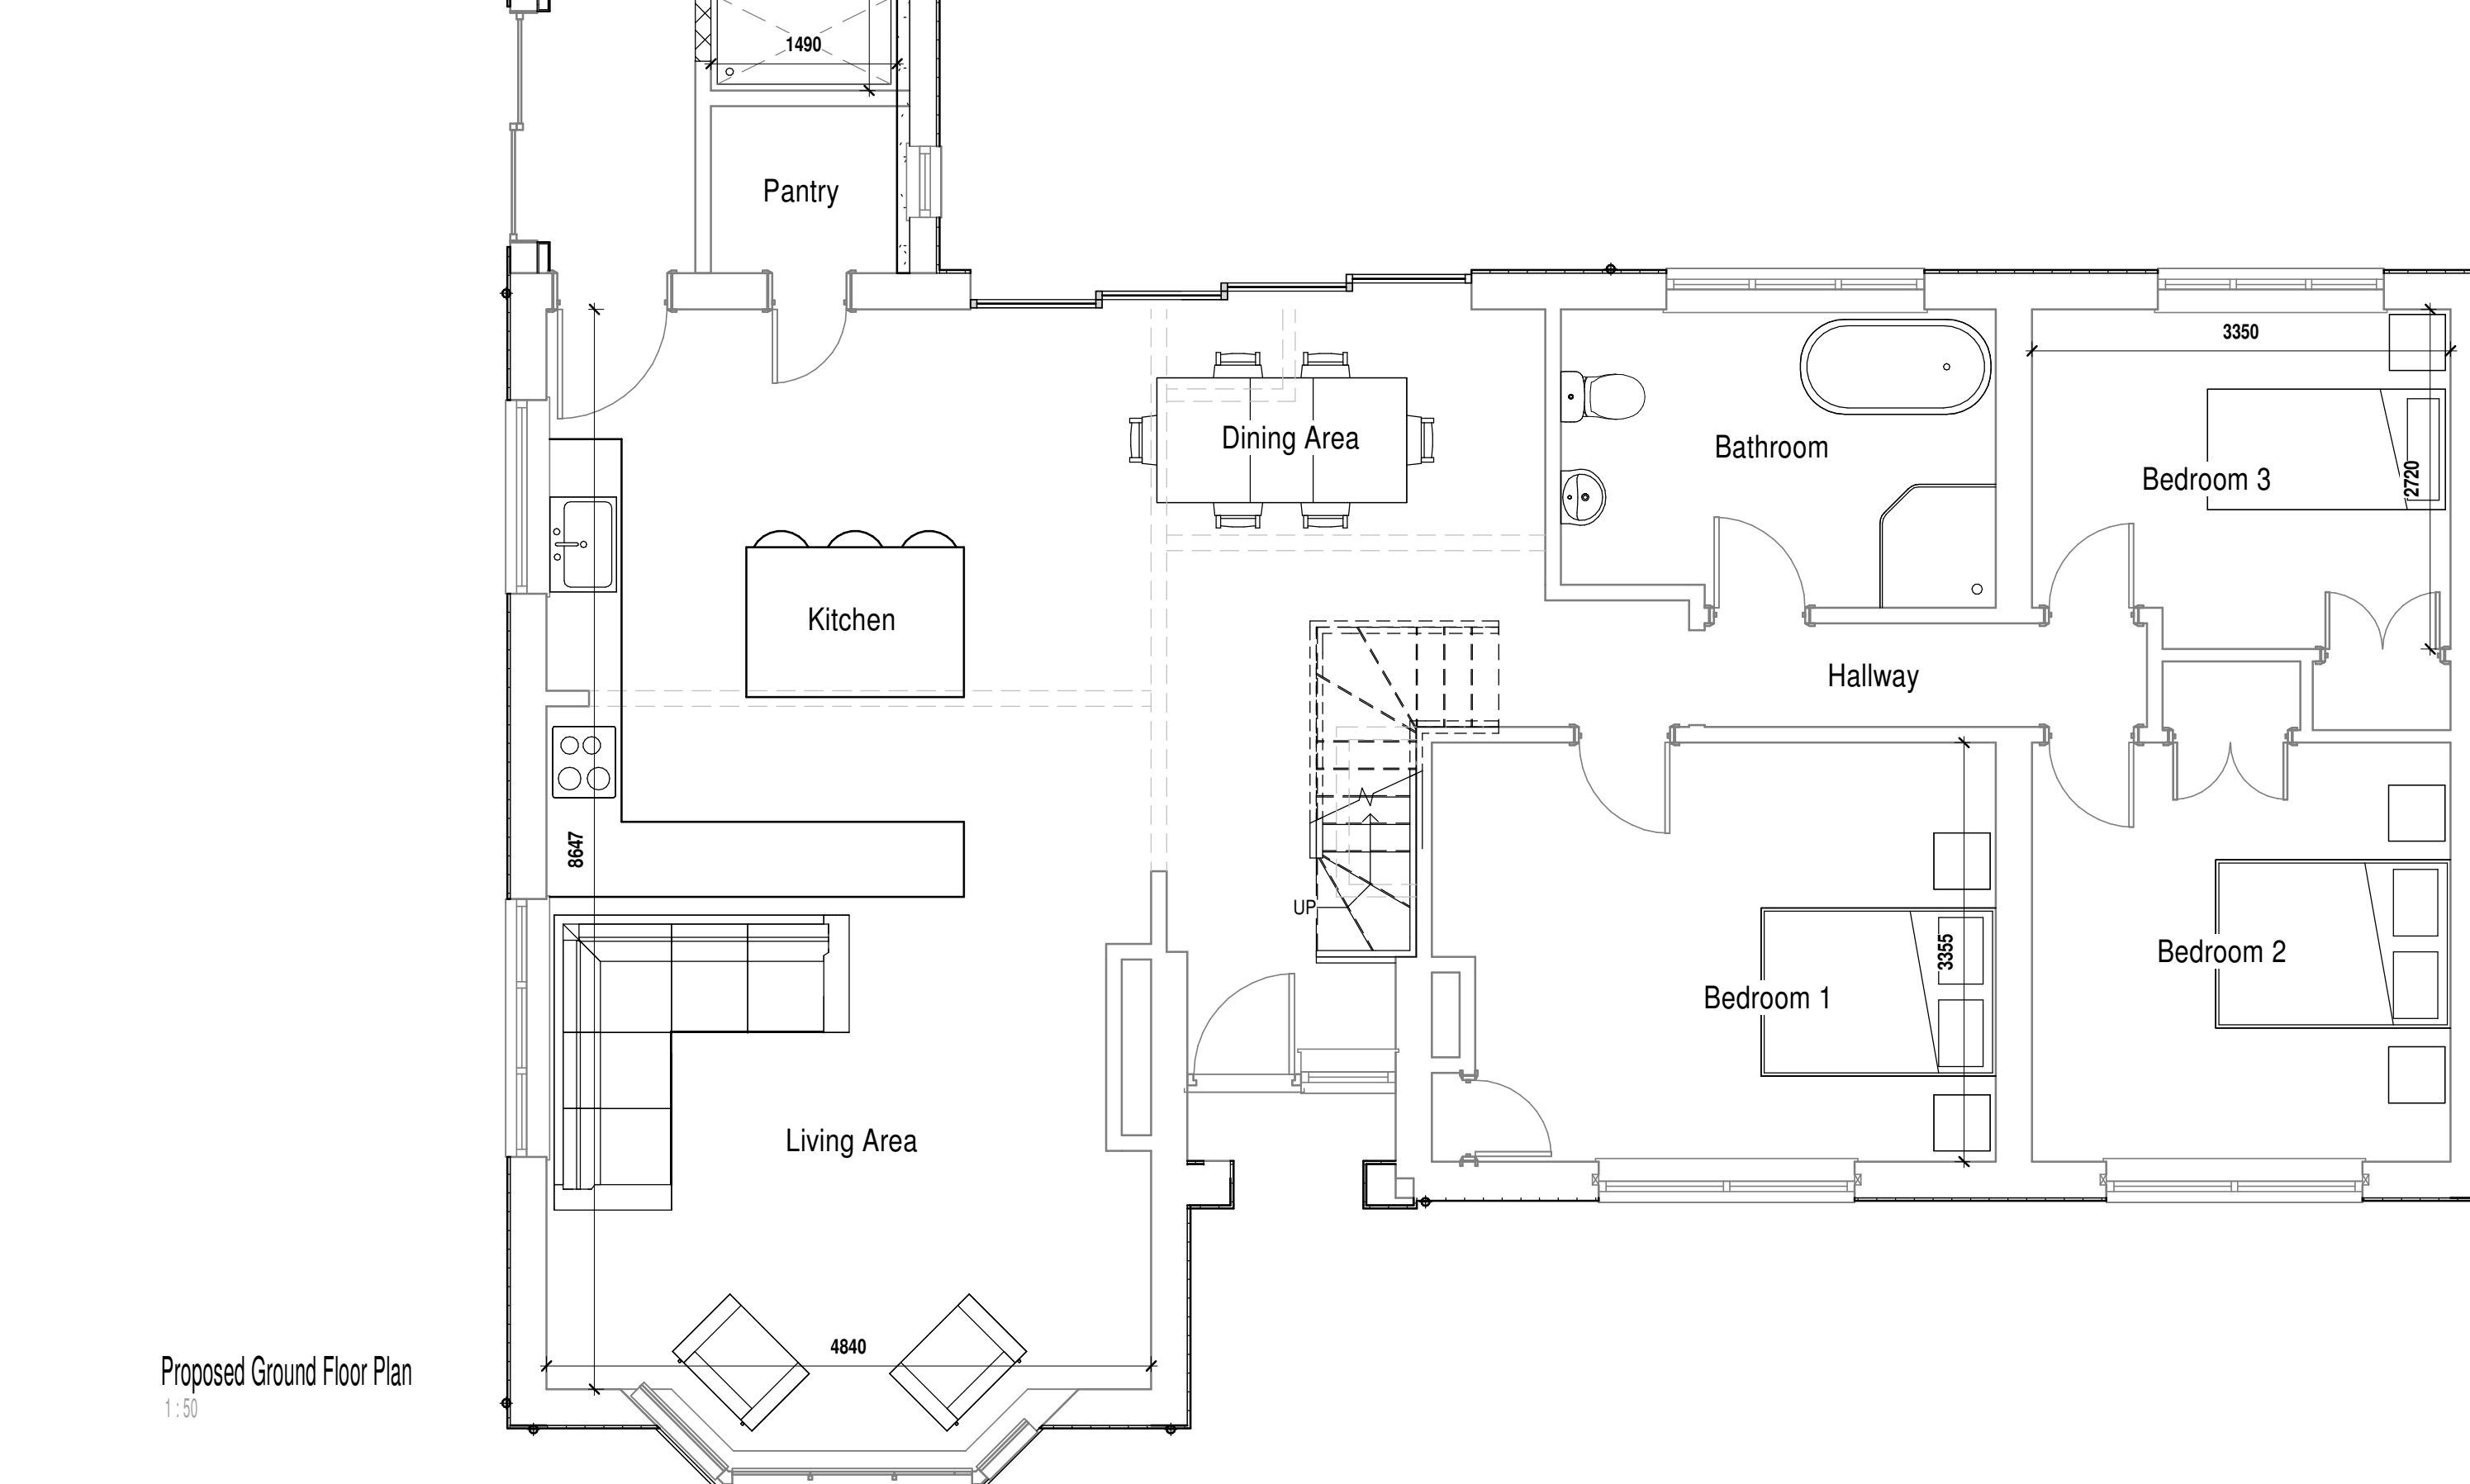

VISUAL SCALE 1:100 @ A1



DATE:	02/03/26
SCALE (@ A1):	As indicated

[illegible]

HEALTH & SAFETY
The client is to ensure that the appointed contractor is familiar with and complies with Health & Safety for Building Glass and Work Glazing.