


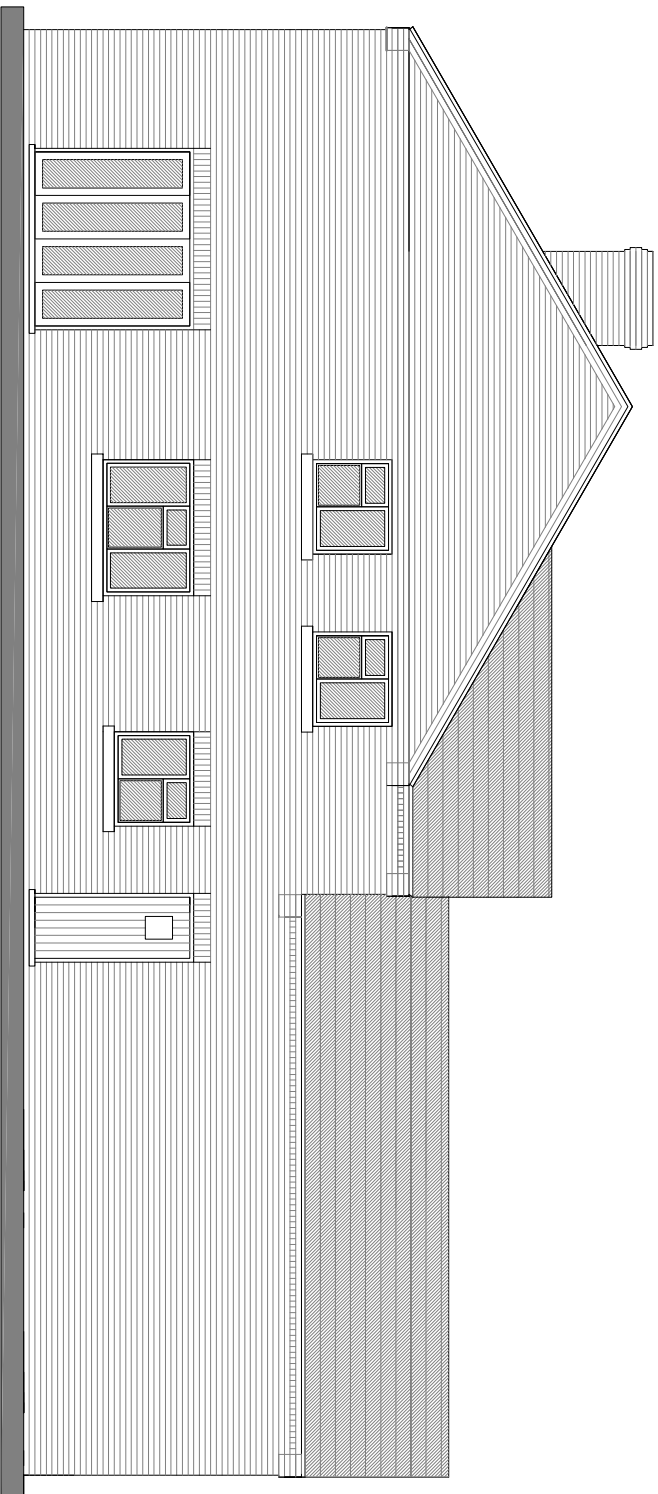


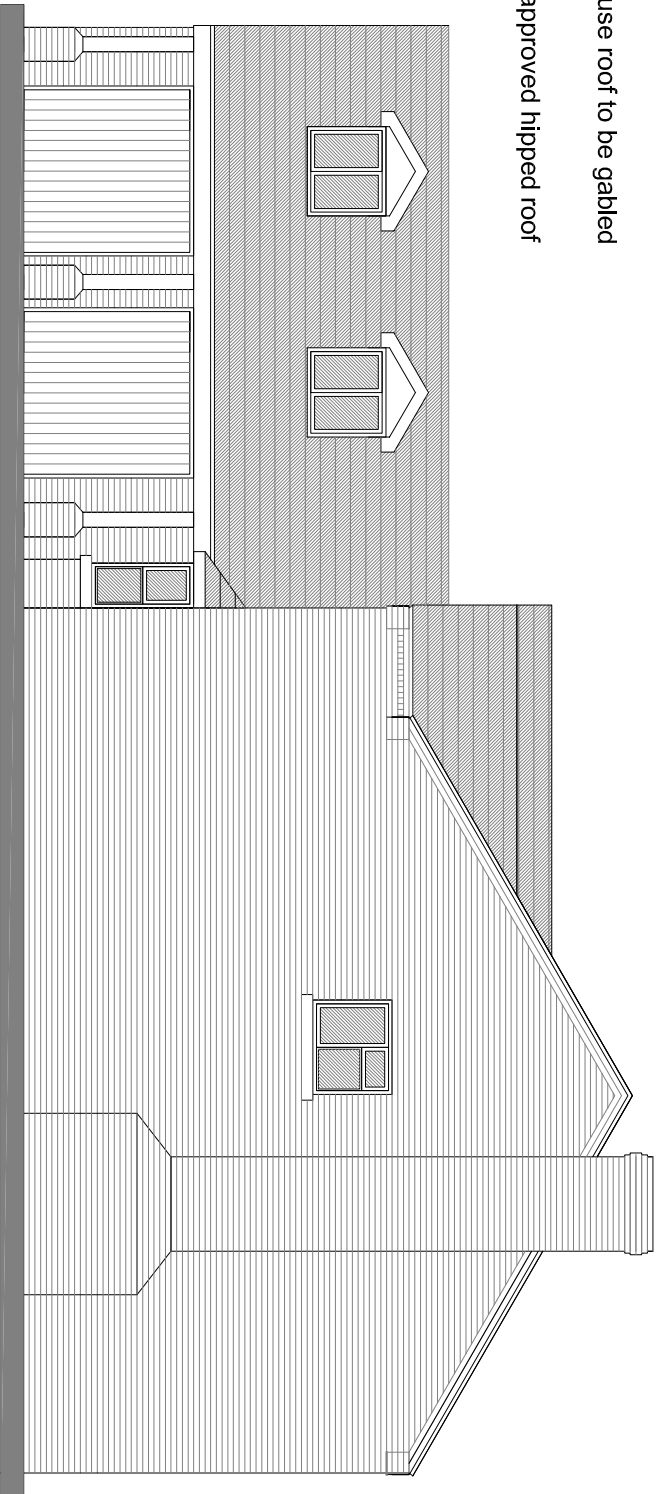

PROPOSED ELEVATIONS

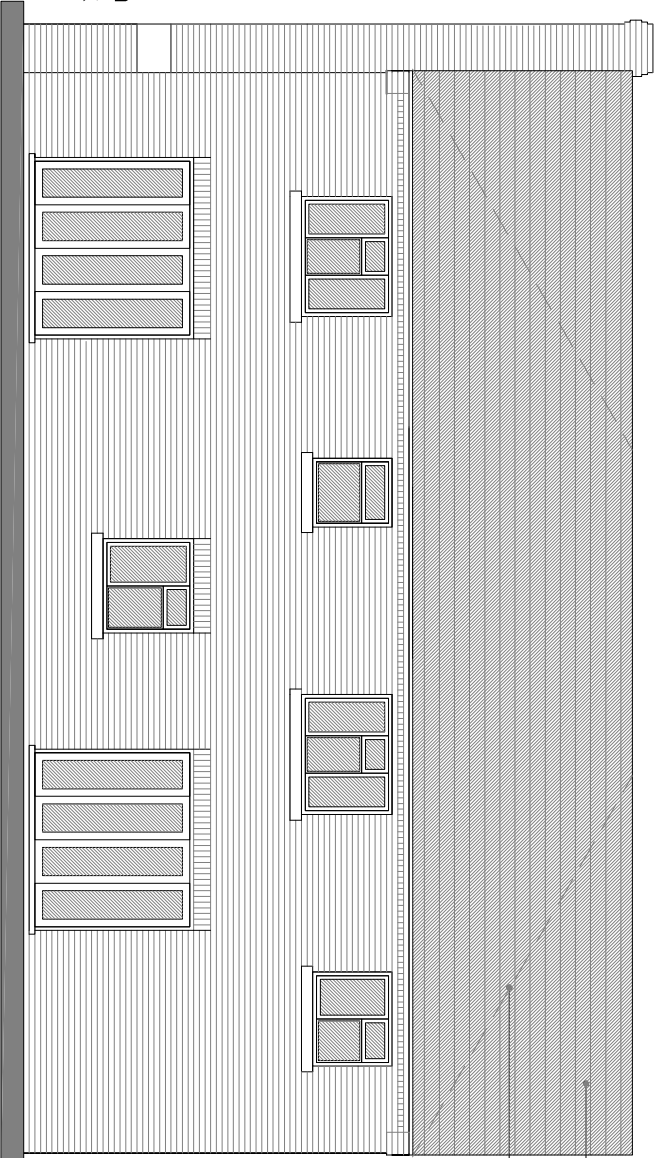

PROPOSED BLOCK PLAN

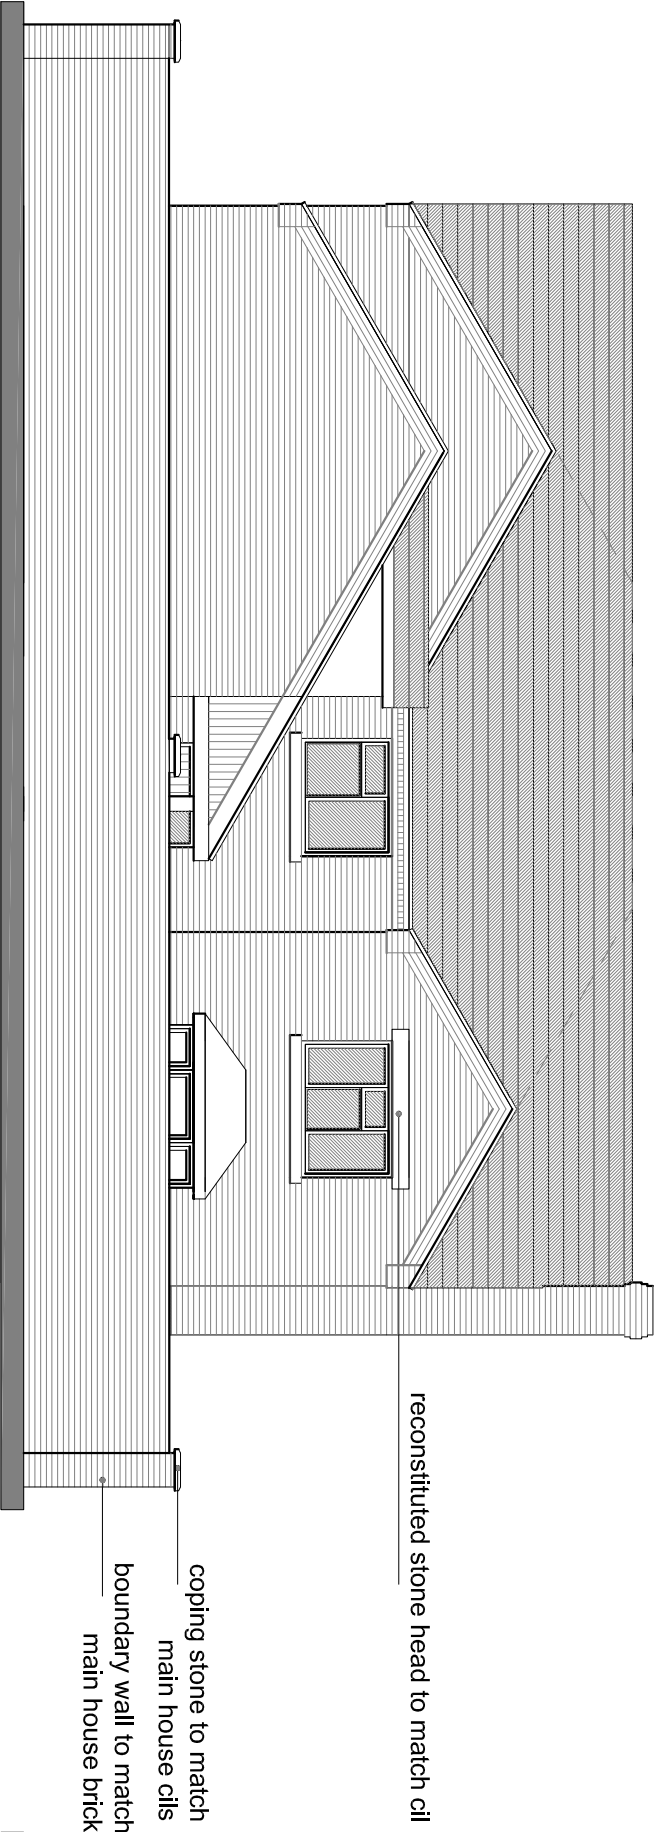

LOCATION PLAN

| Revision                                                                              | Date                                                                                        | Drawn     | Description |
|---------------------------------------------------------------------------------------|---------------------------------------------------------------------------------------------|-----------|-------------|
| Client                                                                                | Mr H Brown                                                                                  |           |             |
| Project                                                                               | Proposed Residential Development, Austendyke Road, Weston Hills                             |           |             |
| Drawing                                                                               | Non Material Amendment (Change of roof, bedroom 5 window head & boundary treatment, Plot 3) |           |             |
| Scale                                                                                 | 1:100, 1:200, 1:1250 @ A1                                                                   | Drawn AMW | Checked TAC |
| Date                                                                                  | 04/09/2018                                                                                  |           |             |
| Trevor A Clay RIBA Ltd, 14 Old Fenliffe Road, Weston Hills, Spalding, Lincs, PE12 6DD |                                                                                             |           |             |
| 01460 580027                                                                          |                                                                                             |           |             |
| trevor@tacaarchitects.co.uk                                                           |                                                                                             |           |             |
| www.tacaarchitects.co.uk                                                              |                                                                                             |           |             |



16/465/PA/026