


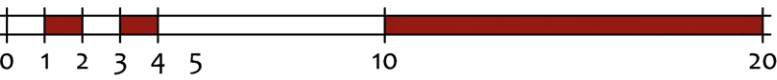


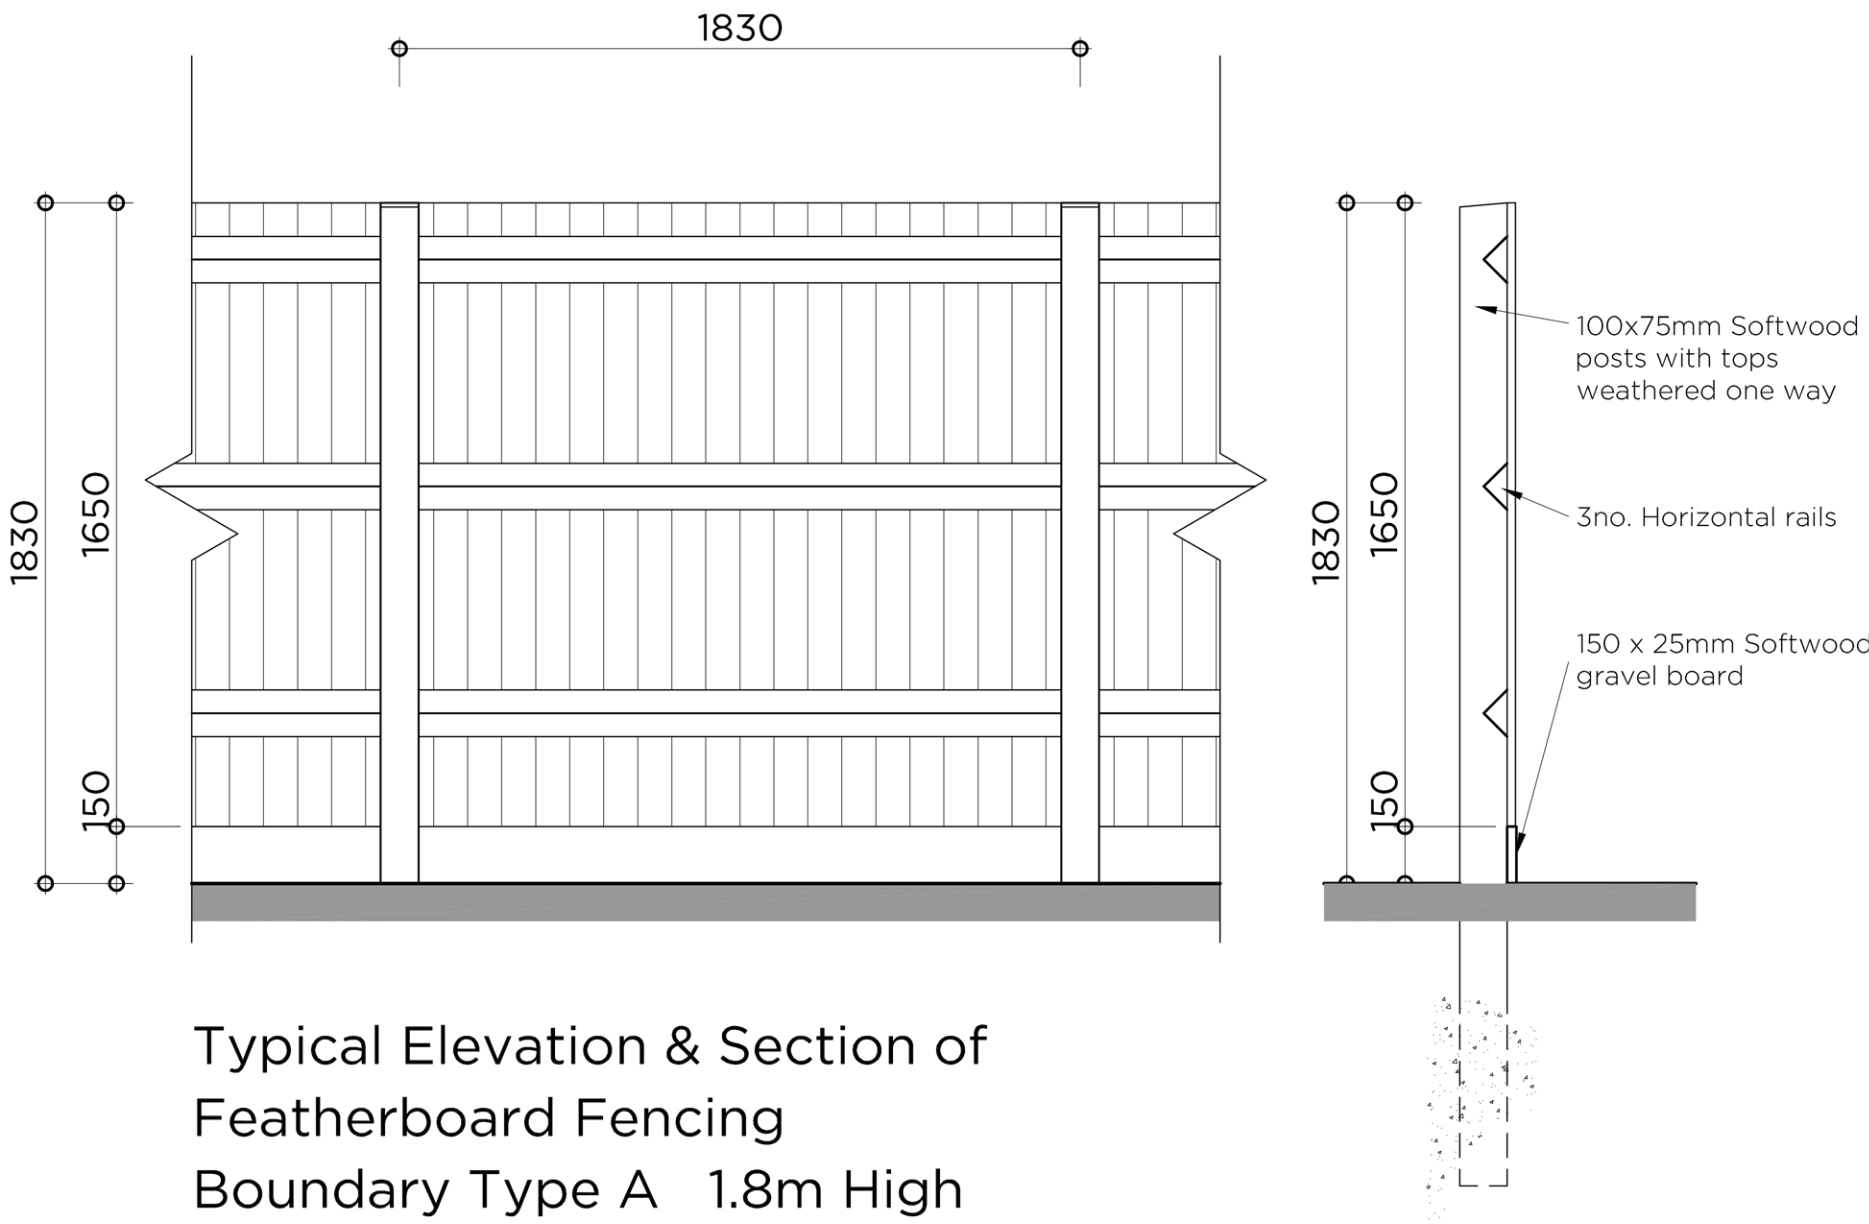

Proposed Street Scene
Scale 1:200

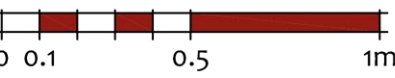

Typical Elevation & Section of
Featherboard Fencing
Boundary Type A 1.8m High
Scale 1:20

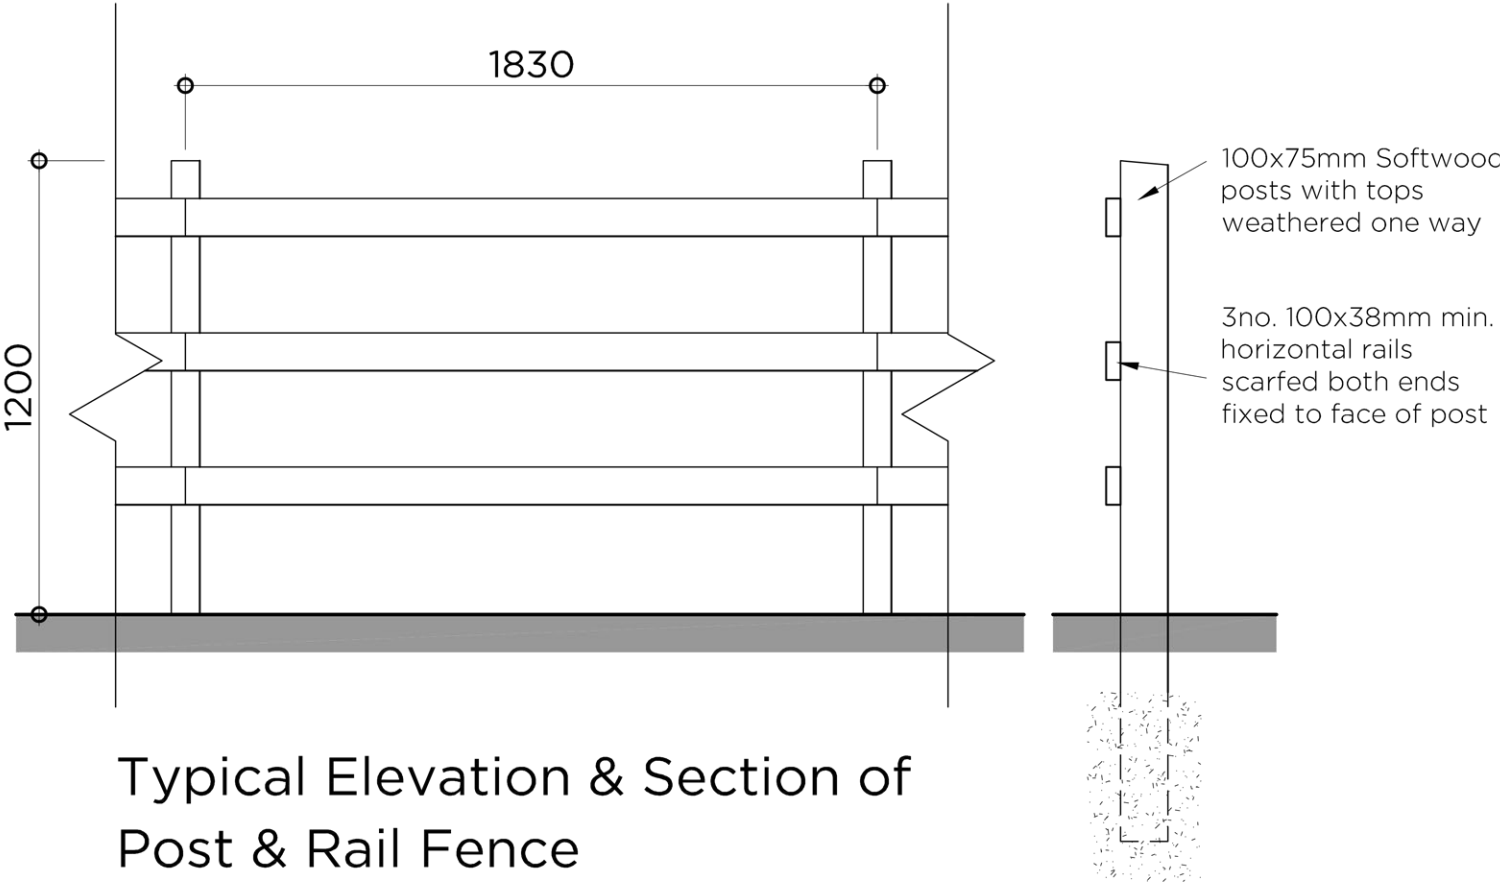

Typical Elevation & Section of
Post & Rail Fence
Boundary Type B 1.2m High
Scale 1:20

seven22
ARCHITECTURE LTD

22 SHORE VIEW, PETERBOROUGH
CAMBRIDGESHIRE, PE7 8FS
E:info@seven22.co.uk - T:07799 585277

PROJECT
RESIDENTIAL DEVELOPMENT
LAND ADJACENT TO
87 MOULTON CHAPEL ROAD
COWBIT
LINCOLNSHIRE

CLIENT
SENNEN HOMES LIMITED

TITLE
PROPOSED STREET SCENE &
BOUNDARY TREATMENTS

DRAWING No.
047 P05

SCALE 1:100 @ A1	DATE MARCH 23	REV
---------------------	------------------	-----