



LEGEND

- EXISTING CARRIAGEWAY PROFILE
- PROPOSED CARRIAGEWAY PROFILE
- TCPA BOUNDARY
- HIGHWAY BOUNDARY
- THIRD PARTY LAND BOUNDARY
- SURFACE COURSE
- BINDER COURSE
- BASE COURSE
- SUB BASE
- PROPOSED VERGE

TYPICAL SECTION A-A

Scale 1:100
4m 3m 2m 1m 0m 2m 4m

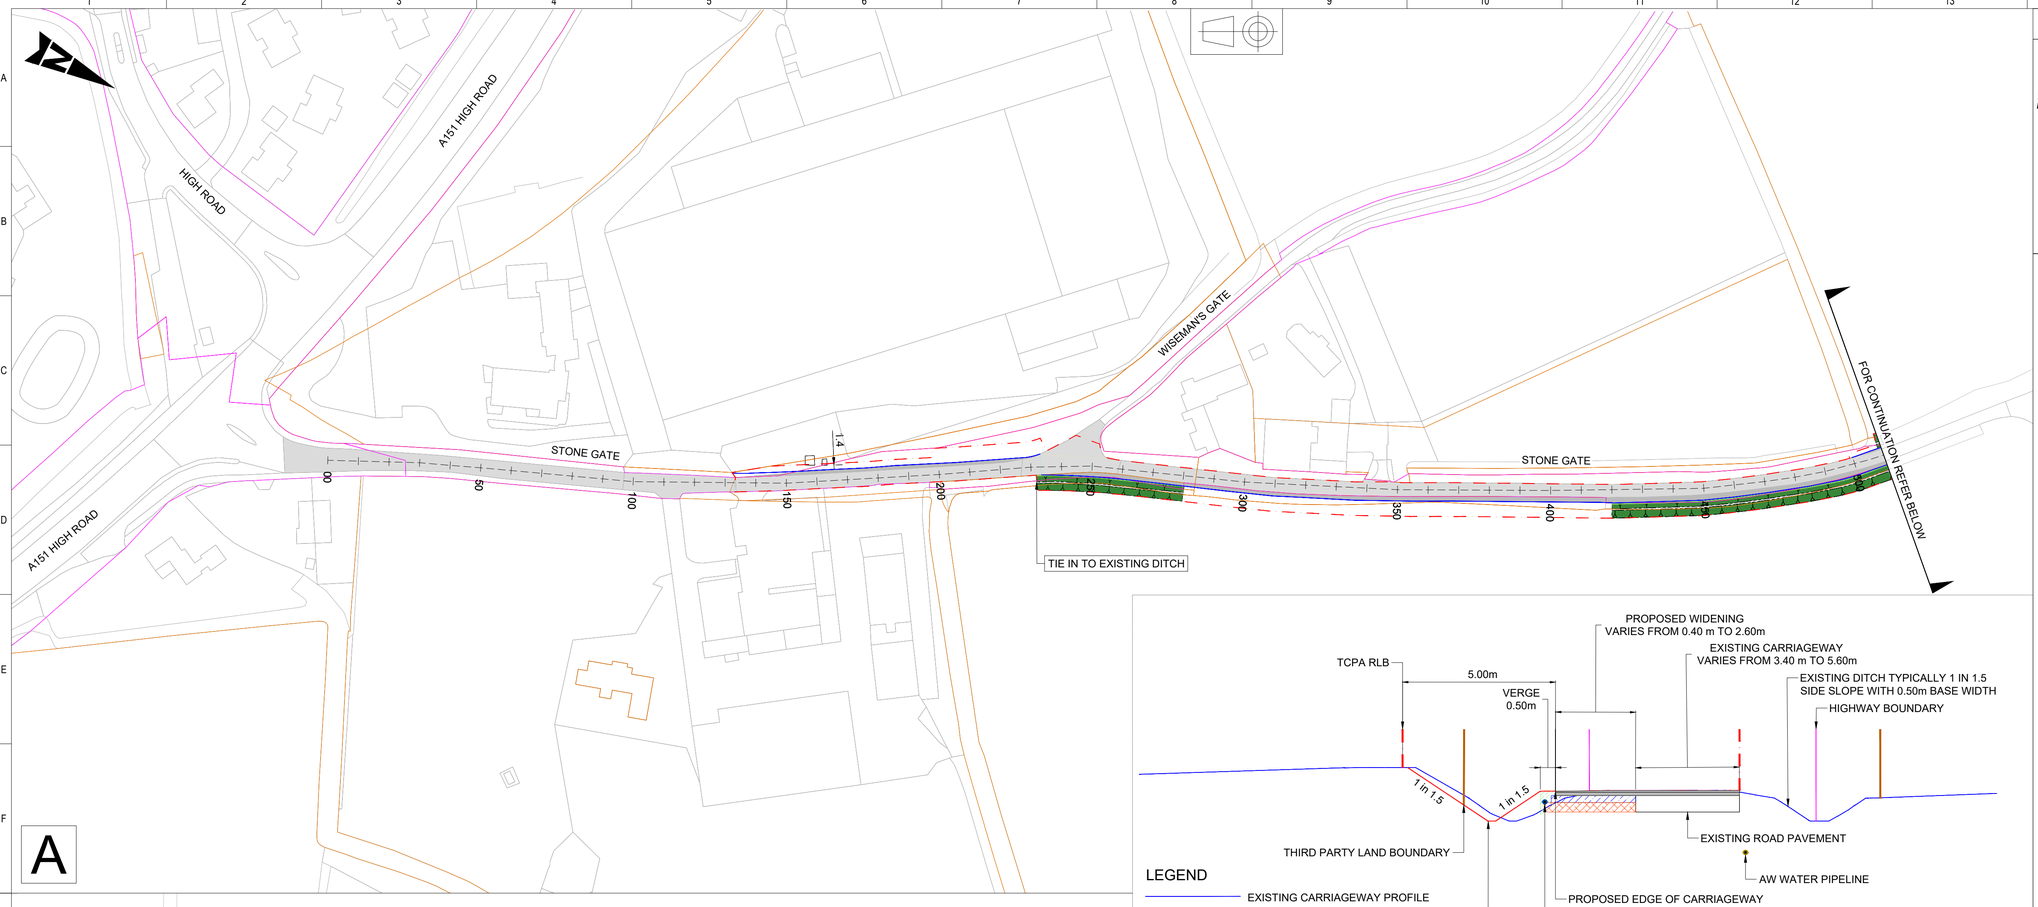

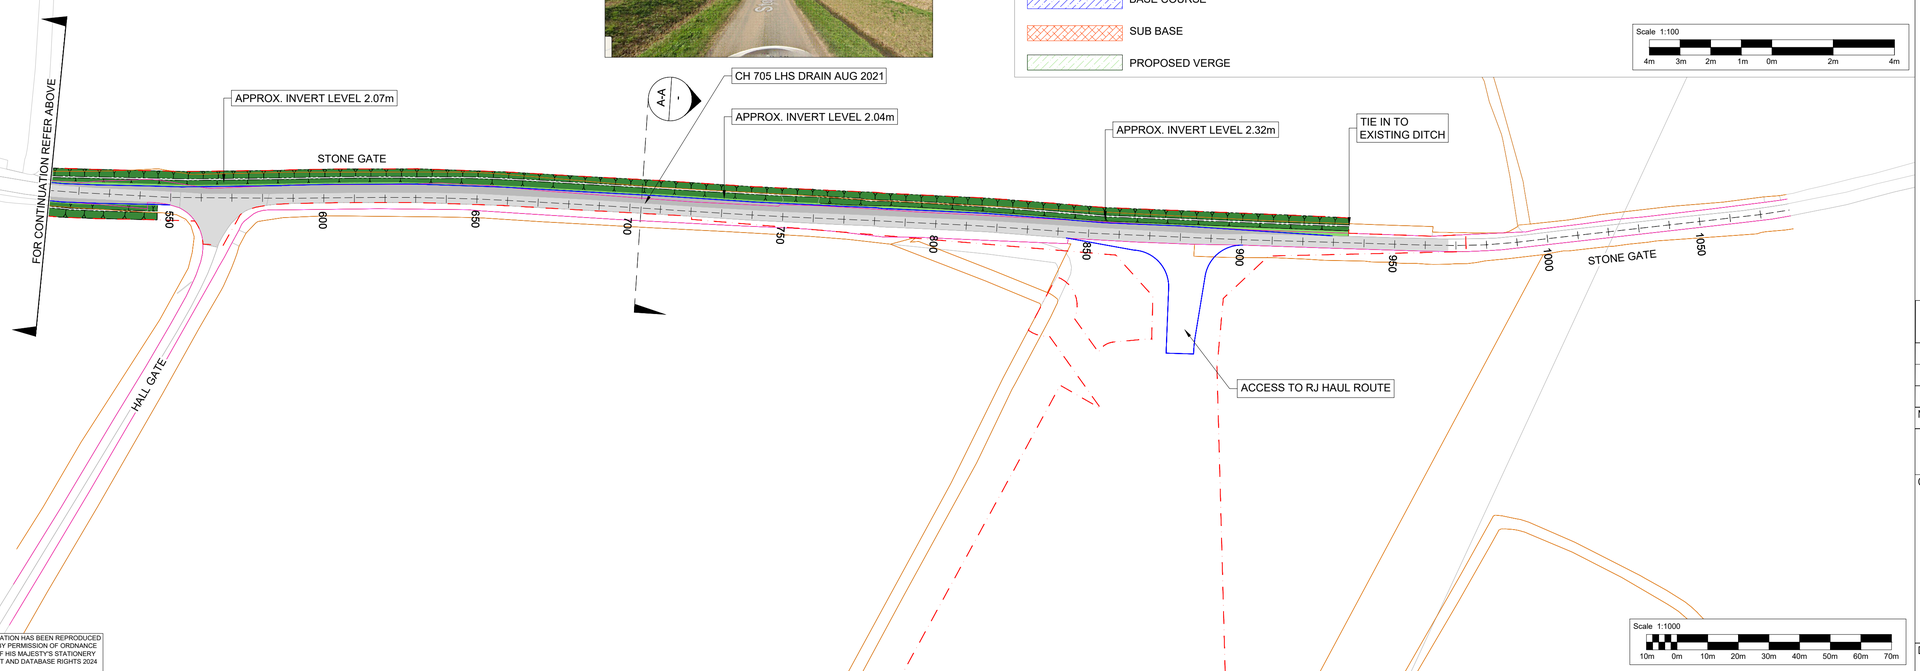

Scale 1:1000
10m 0m 10m 20m 30m 40m 50m 60m 70m

BACKGROUND MAPPING INFORMATION HAS BEEN REPRODUCED FROM THE ORDNANCE SURVEY BY PERMISSION OF ORDNANCE SURVEY OF THE CONTROLLER OF HIS MAJESTY'S STATIONERY OFFICE. © CROWN COPYRIGHT AND DATABASE RIGHTS 2024 ORDNANCE SURVEY 0100031673

KEYPLAN



KEY PLAN
NOT TO SCALE

NOTES:

1. THIS DRAWING IS FOR INFORMATION ONLY.
2. ALL MEASUREMENTS ARE IN METRES.
3. ALL DESIGNS ARE BASED ON ORDINANCE SURVEY AND PUBLICLY AVAILABLE DEFRA SURFACE HAVE BEEN SHOWN INDICATIVELY ONLY AND ARE SUBJECT TO FURTHER ITERATION FOLLOWING THE RECEIPT OF THE TOPOGRAPHICAL SURVEY AT THE NEXT DESIGN STAGE.
4. THIS DRAWING ARE PRODUCED FOR FEASIBILITY STAGE ONLY AND SHOULD NOT BE USED FOR CONSTRUCTION.
5. LOCALIZED WIDENING PROPOSED WHERE PASSING PLACES ARE NON-VIALBLE AND EXISTING CARRIAGEWAY WIDTH IS LESS THAN 6 METERS.

KEY:

- PROPOSED EDGE OF CARRIAGEWAY
- CENTRE LINE (00)
- TCPA BOUNDARY (DM_20260902_WM_RLB)
- THIRD PARTY LAND BOUNDARY (DM_20260622_WM_Land_Parcels)
- HIGHWAY BOUNDARY (DM_20260617_WM_Plots_Highways_BNG)
- EXISTING CARRIAGEWAY
- PROPOSED WIDENING
- PROPOSED DITCH
- PROPOSED VERGE

This drawing and any information or descriptive matter set out hereon are confidential and copyright property of National Grid and must not be disclosed, loaned, copied or used for any purpose without written permission

Rev.	Date	Comment	Drw by	Check	Rev by	Appr.
P01	11/09/2026	FIRST ISSUE	DAN	OP	TC	JS

NATIONAL GRID INVESTMENT NUMBER: 102183

nationalgrid
National Grid plc, Warwick Technology Park, Gallows Hill, Warwick, CV34 6DA

Contractor
wsp
WSP House, 70 Chancery Lane, London, WC2A 1AF, UK
T+ 44 (0) 207 314 5000, F+ 44 (0) 207 314 5111
wsp.com

Site: WESTON MARSH SUBSTATION A (400kV-15AIS)

Title: INDICATIVE ROAD WIDENING AND DRAINAGE ALTERATION PROPOSALS

Purpose of issue	Status
SHARED FOR INFORMATION	S2

Contractor Drawing No.	Revision
PDD-100944-HWY-953	P01

Customer Drawing No.	Sheet	Issue
-----	001 of 001	A

Drawn	Checked	Reviewed	Approved	Date	Scale	Size
DAN	OP	TC	JS	11/09/2026	A.S.	A1