



SECTION A-A
Scale 1:50

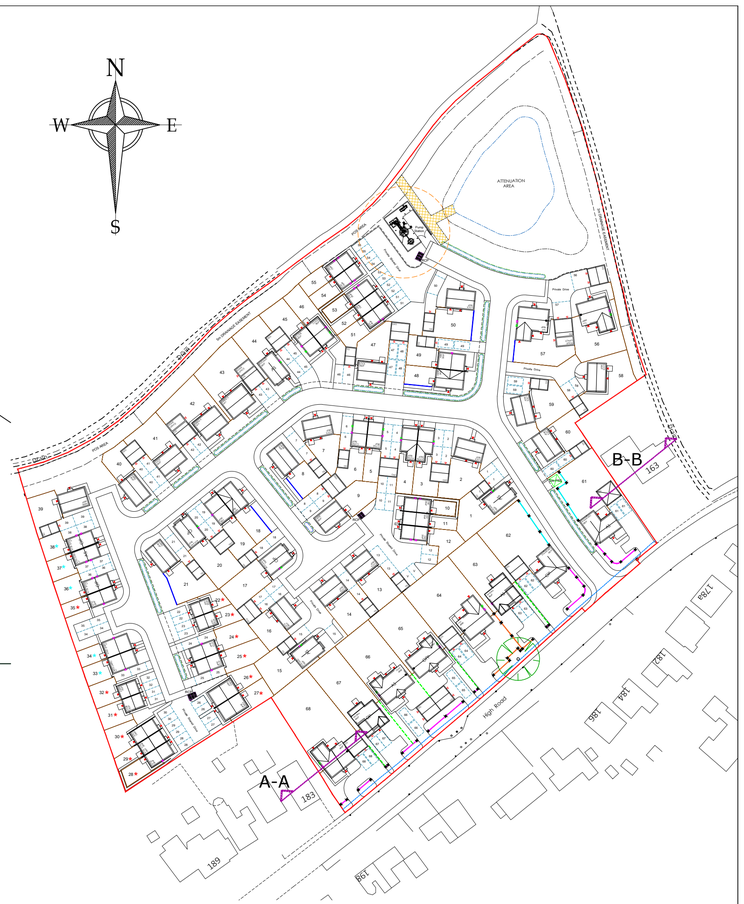

KEY PLAN
Scale 1:1000

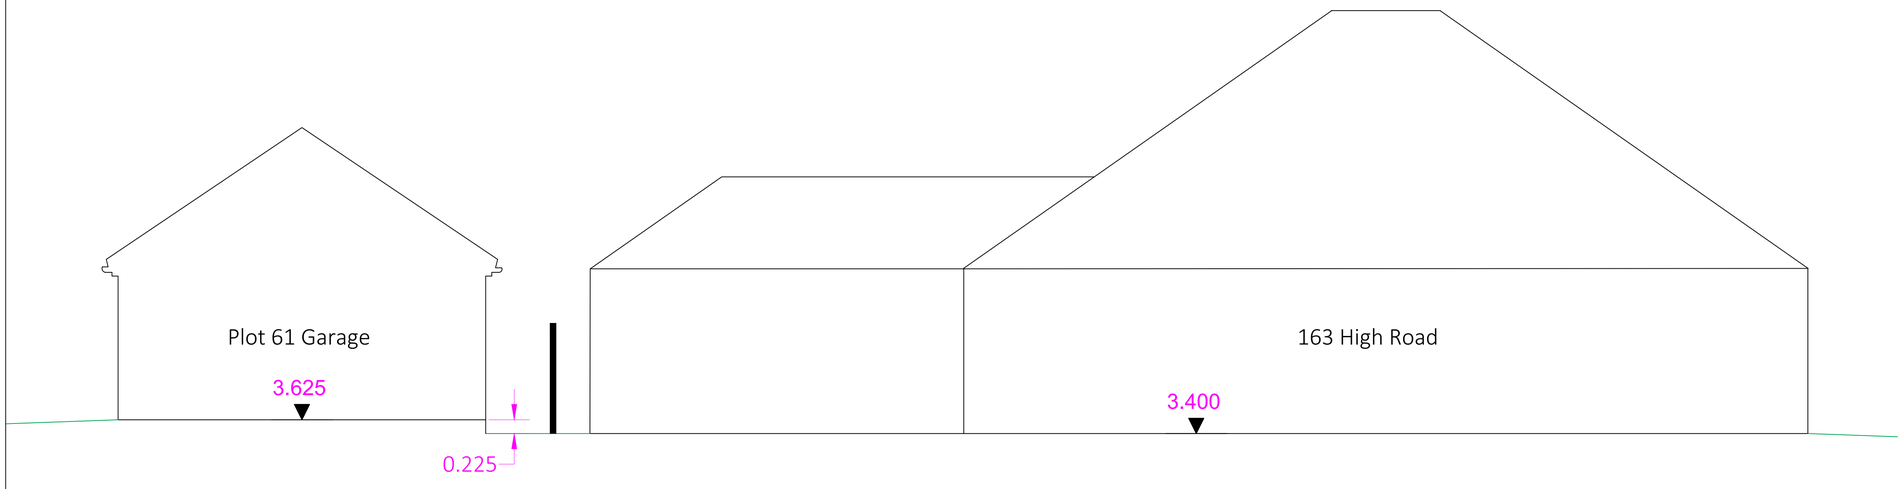

SECTION B-B
Scale 1:50

Rev.	Date	Description

ASHWOOD HOMES
1 Goodison Road, Lincs Gateway Business Park,
Spalding, Lincs, PE12 6FY **T: 01406 490590**

PROJECT:
Proposed Residential Development at High Road, Weston

DRAWING:
Site Sections

SCALE: ASSHOWN@A1 DRAWN: GB

DATE: MAY.2022 REVISION: /

DRAWING No:
131-SS-01