Reproduced from Ordnance Survey Maps with the permission of the Controller of HM Stationery Office. Crown copyright reserved Licence No. AL 549037

N

LINGARDEN SITE

RISK FROM TIDE

RISK FROM RIVER

DEFENDED BY BANKS AND TIDAL DOORS

DEFENDED BY DRAINAGE BOARD SYSTEM

RAPID INUNDATION ZONE

SHDC
Planning & Development
20 AUG 2003
Ref

DETERMINED PLAN

SOUTH HOLLAND DISTRICT COUNCIL


ROYAL HASKONING

POSFORD HASKONING

COPYRIGHT RESERVED

Reproduced from the Ordnance Survey 1:2500 map with the permission of The Controller of Her Majesty's Stationery Office, c Crown copyright.
John Roberts Architects Limited,
1 James Street,
Lincoln. LN2 1QD

Licence No. AR 154164

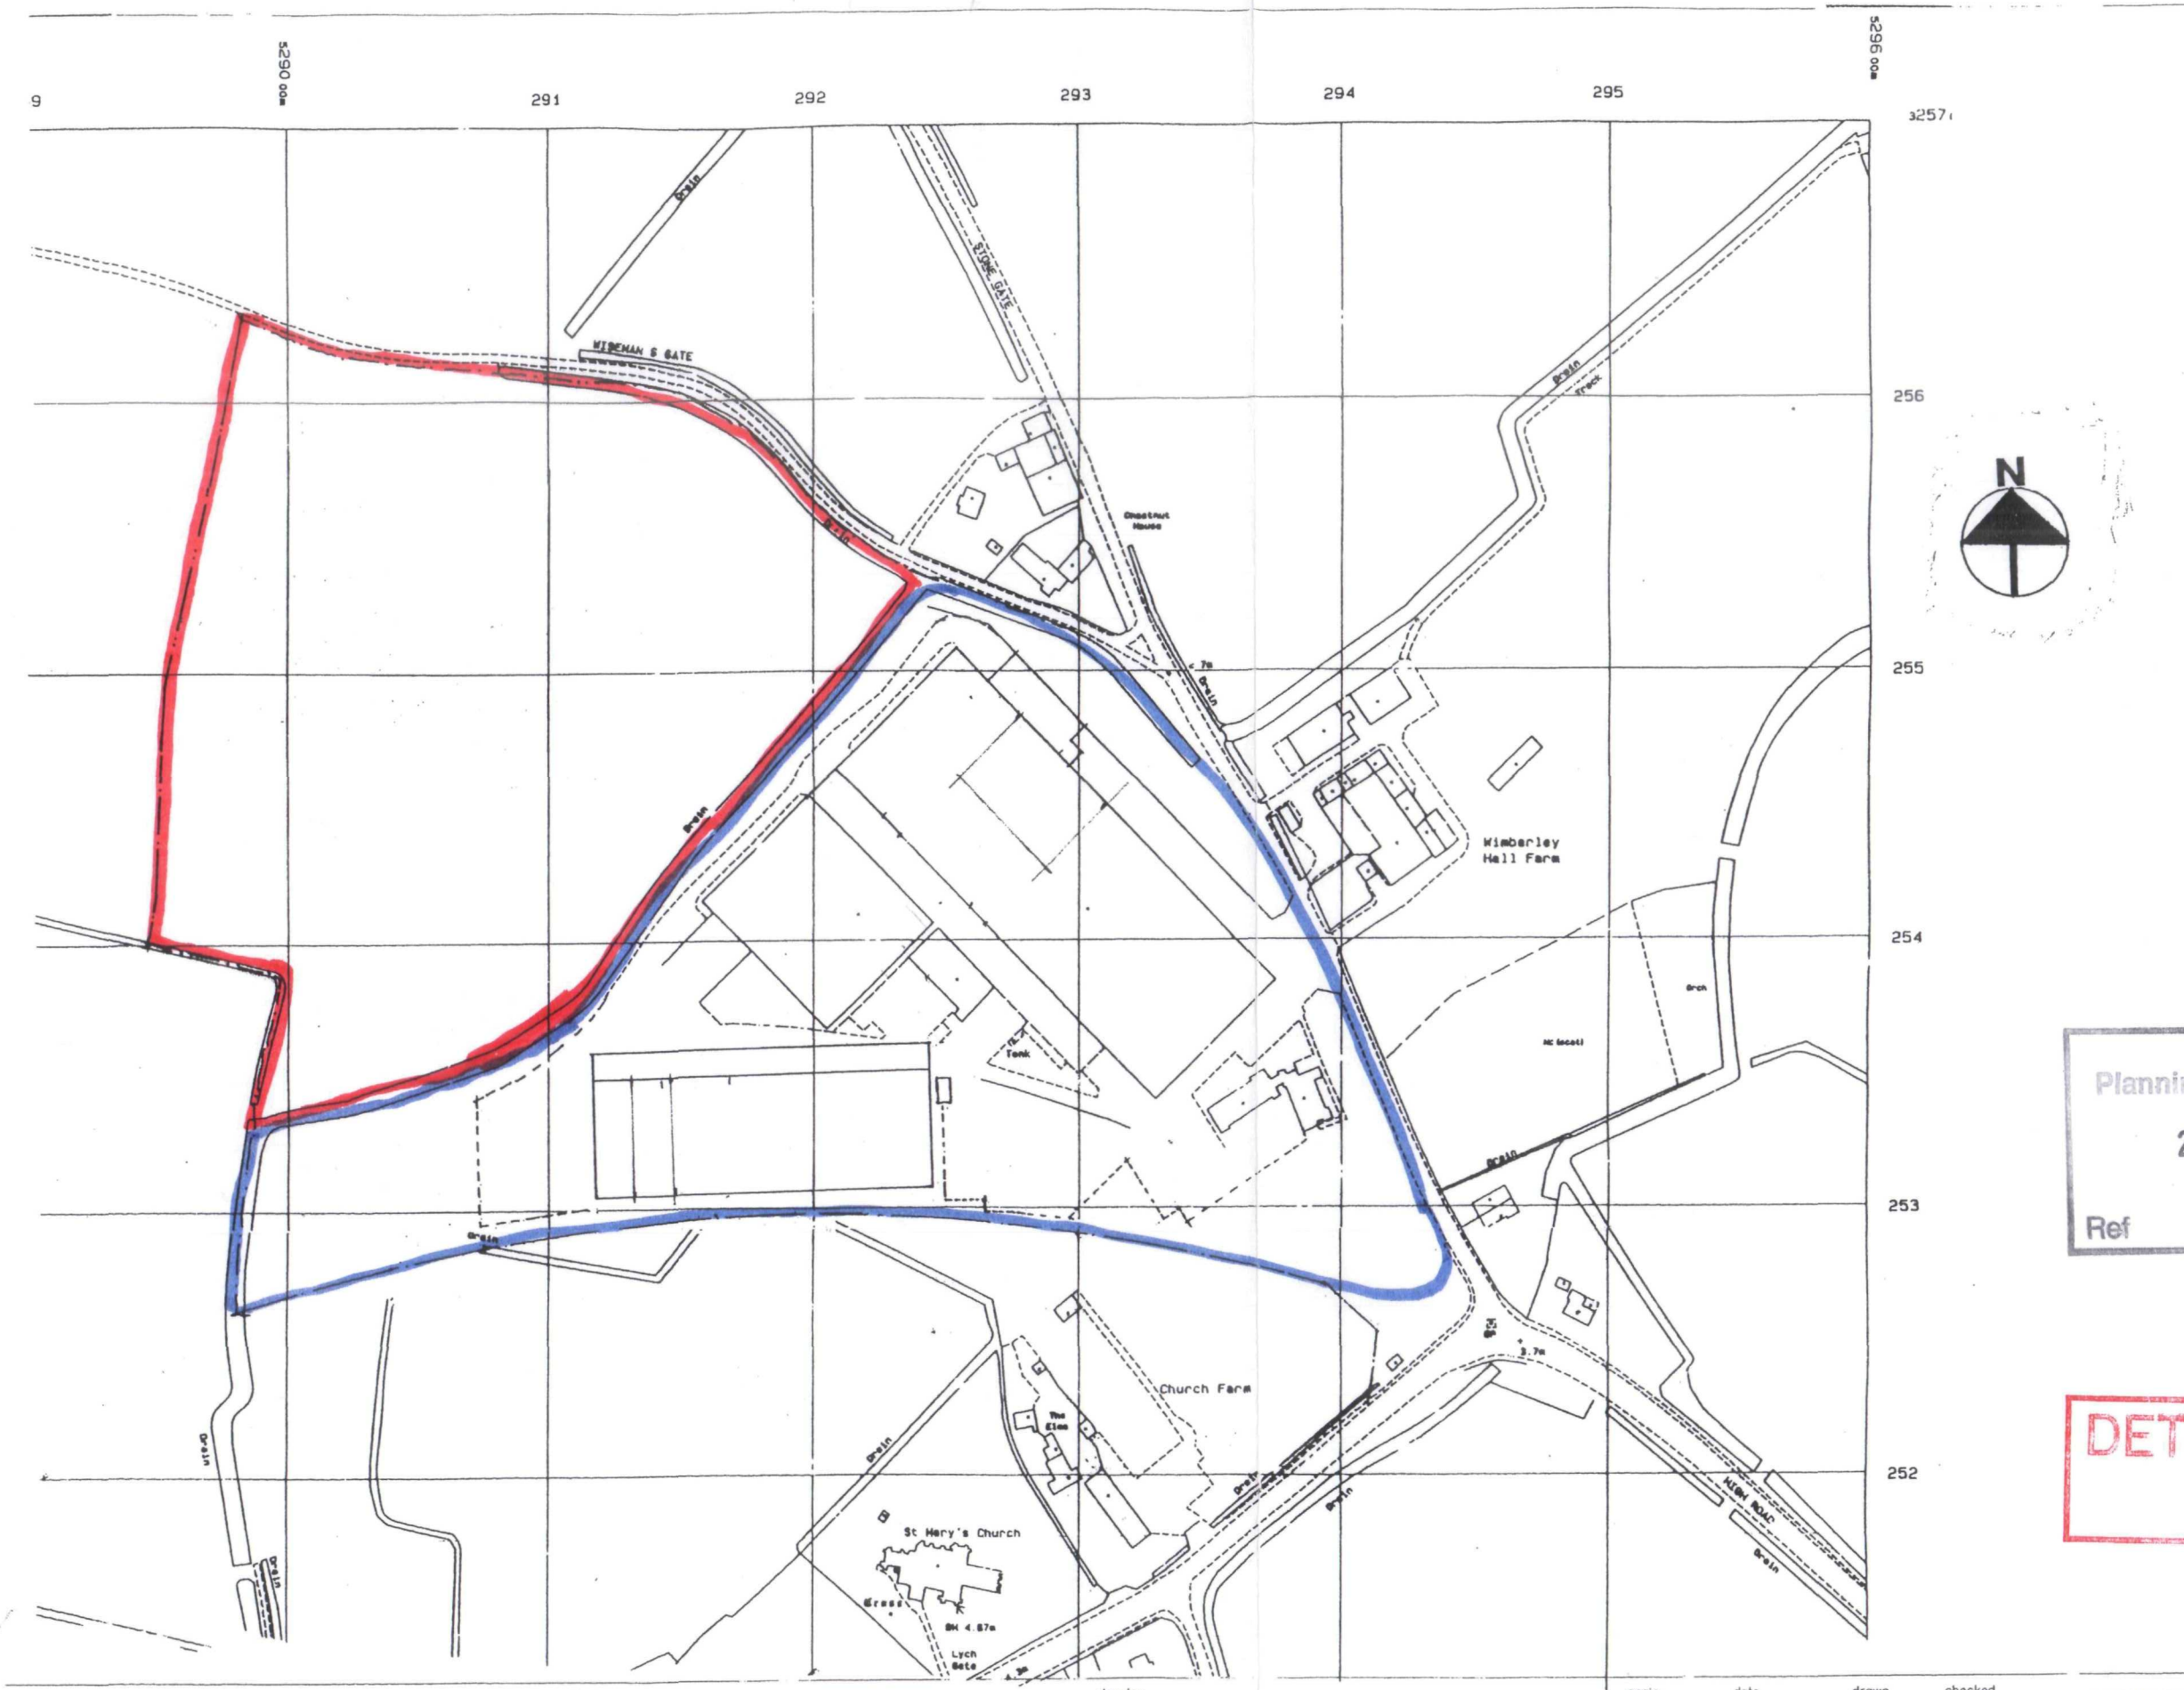

SHDC
Planning & Development
20 AUG 2003
Ref

DETERMINED
PLAN

client
LINGARDEN LIMITED

project
STONEGATE
WESTON
SPALDING
LINCOLNSHIRE


drawing
EXISTING SITE PLAN

scale	date	drawn	checked
1:2500	SEPT99	GM	DB

drawing no.
5528L/35

revision
-

JOHN ROBERTS ARCHITECTS LIMITED
ARCHITECTS DESIGN AND PLANNING CONSULTANTS
1 James Street Lincoln LN2 1QD Tel 01522 533441 Fax 01522 512888

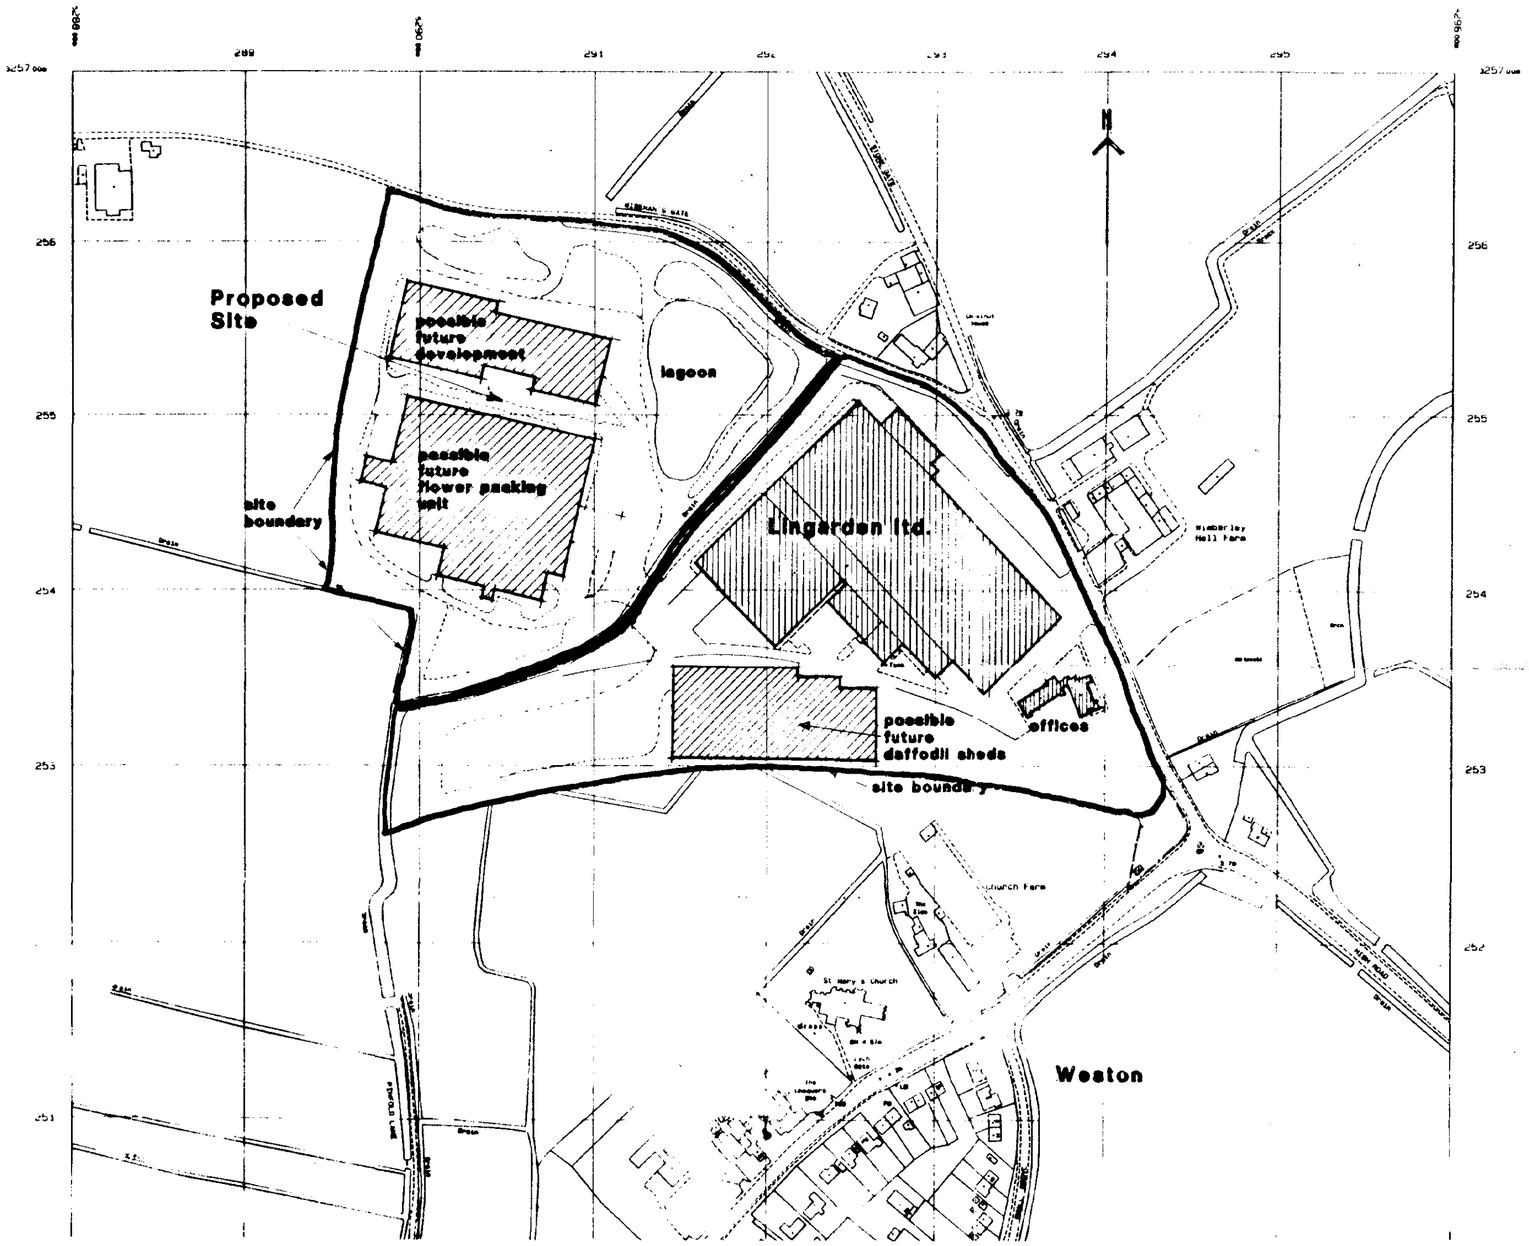

Reproduced from the 1996 Ordnance Survey 1:2500 Superplan map with the permission of the Controller of Her Majesty's Stationery Office, Crown copyright,

John Roberts Architects Limited
1 James Street
Lincoln LN2 1QD.
Licence No. AR 154164

ALL DIMENSIONS AND SETTING OUT ARE TO BE VERIFIED ON SITE AND ALL DISCREPANCIES REFERRED TO THE ARCHITECT BEFORE WORK COMMENCES.

DETERMINED PLAN

SHDC
Planning & Development
11 APR 2003
Ref 0468/03

Lingarden Limited — client

PROPOSED SITE DEVELOPMENT — job

STONEGATE · WESTON · SPALDING — site

SITE LOCATION PLAN — drawing

1 : 2500 — scale

FEBRUARY 1996 — date

5037 L : 51 — number

copyright reserved


JOHN ROBERTS ARCHITECTS LIMITED
ARCHITECTS DESIGN AND PLANNING CONSULTANTS
1 James Street Lincoln LN2 1QD Tel (01522) 533441 Fax 512000
Also at London (0171) 836 1366

AM ADMEL 004

ALL DIMENSIONS AND SETTING OUT ARE TO BE VERIFIED ON SITE AND ALL DISCREPANCIES REFERRED TO THE ARCHITECT BEFORE WORK COMMENCES. ------ COPYRIGHT RESERVED

REV.	DATE	DESCRIPTION
B	21.03.02	UPDATED TO CLIENTS INFORMATION
C	05.04.02	FURTHER UPDATED
D	22.05.02	UPDATED TO S.H.I.D.B. REQUIREMENTS

QM SQ ISO 9001 REGISTERED FIRM No. GB 3550

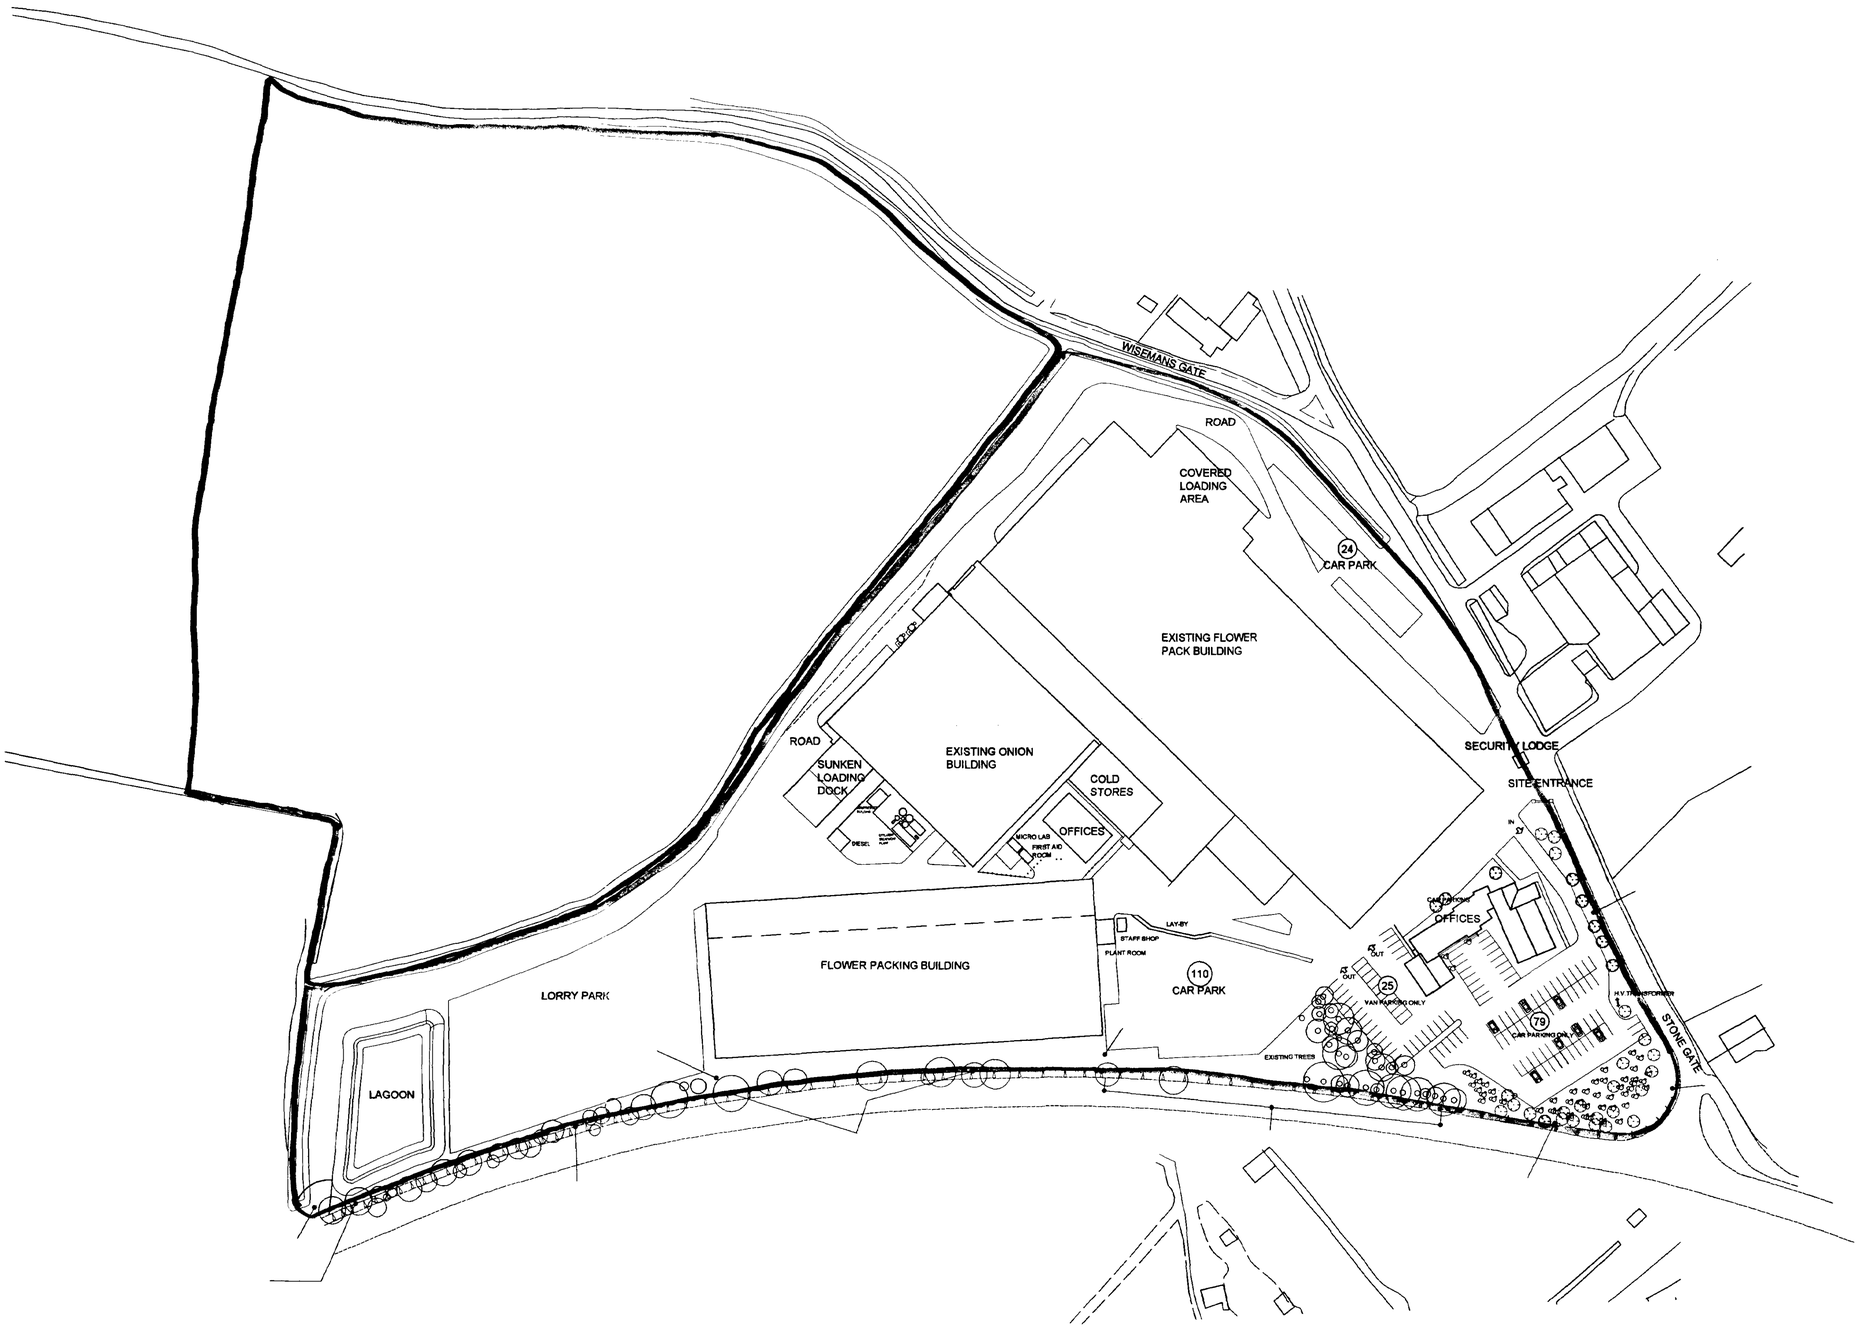

DETERMINED PLAN

SHDC Development
20 AUG 2003
Ref

client

LINGARDEN LIMITED

project

COMPLEX IMPROVEMENTS
STONEGATE WESTON SPALDING
LINCOLNSHIRE

drawing

PROPOSED SITE PERIMETER FENCING

scale	date	drawn	checked
1:1000	MAR 02	DB	

drawing no.	revision
5850L:10	D

JOHN ROBERTS ARCHITECTS LIMITED
ARCHITECTS DESIGN AND PLANNING CONSULTANTS

1 James Street Lincoln LN2 1QD Tel 01522 533441 Fax 01522 512888