

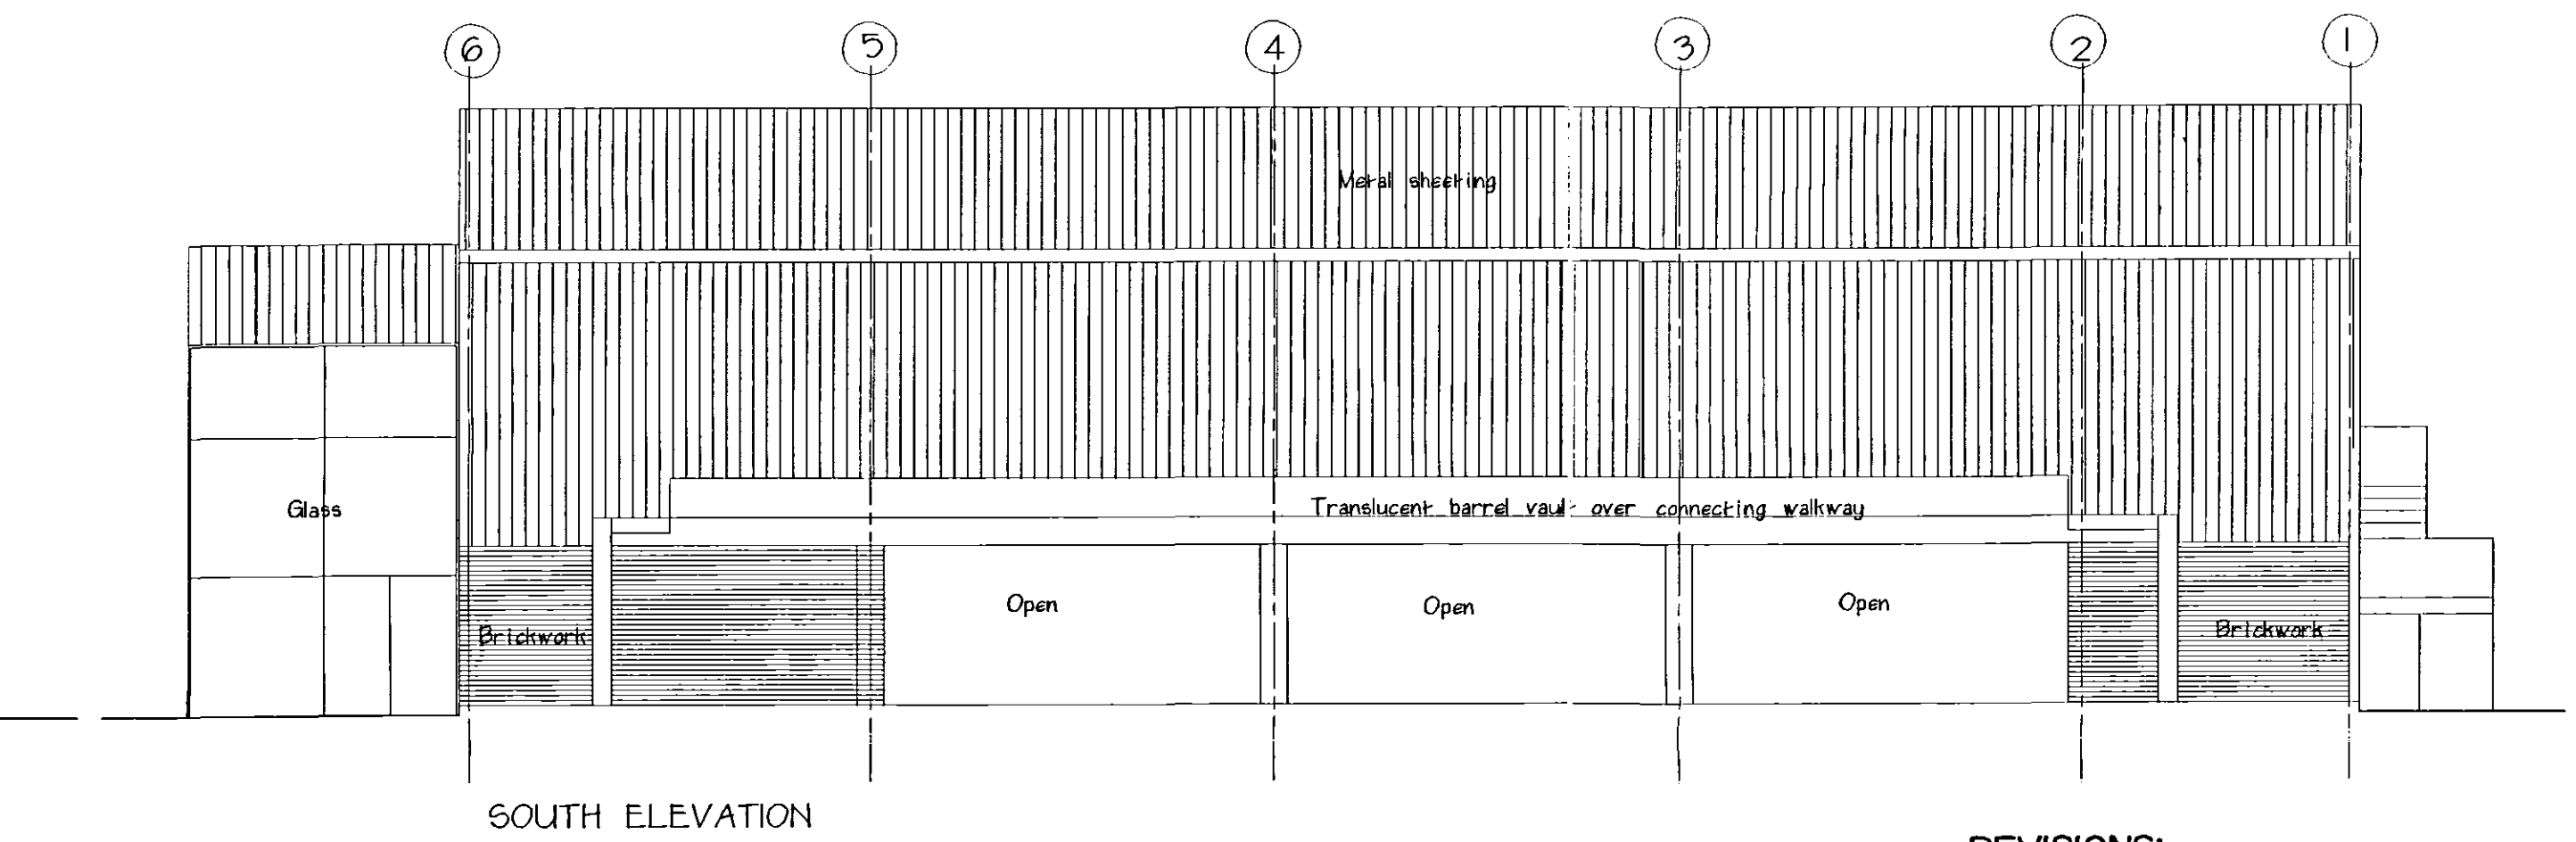
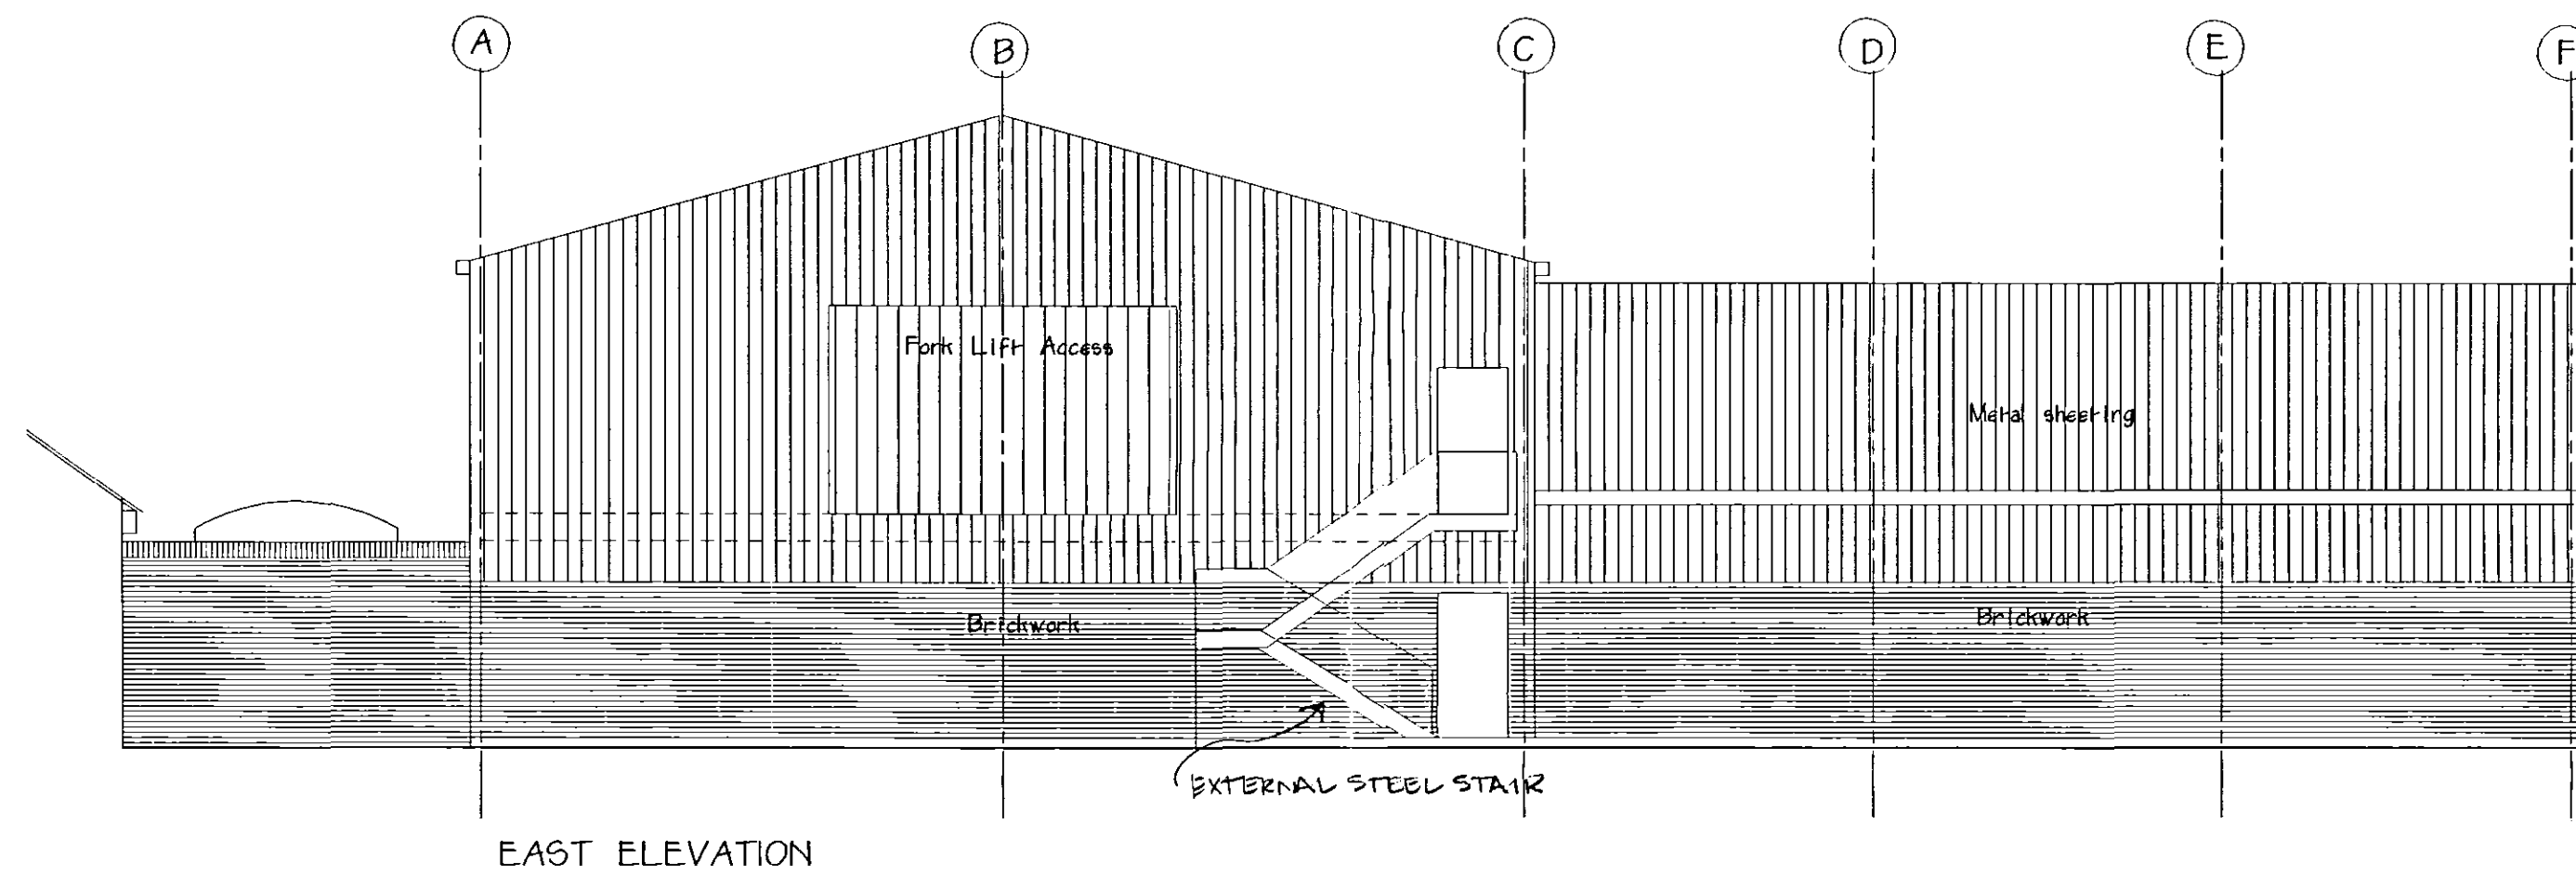
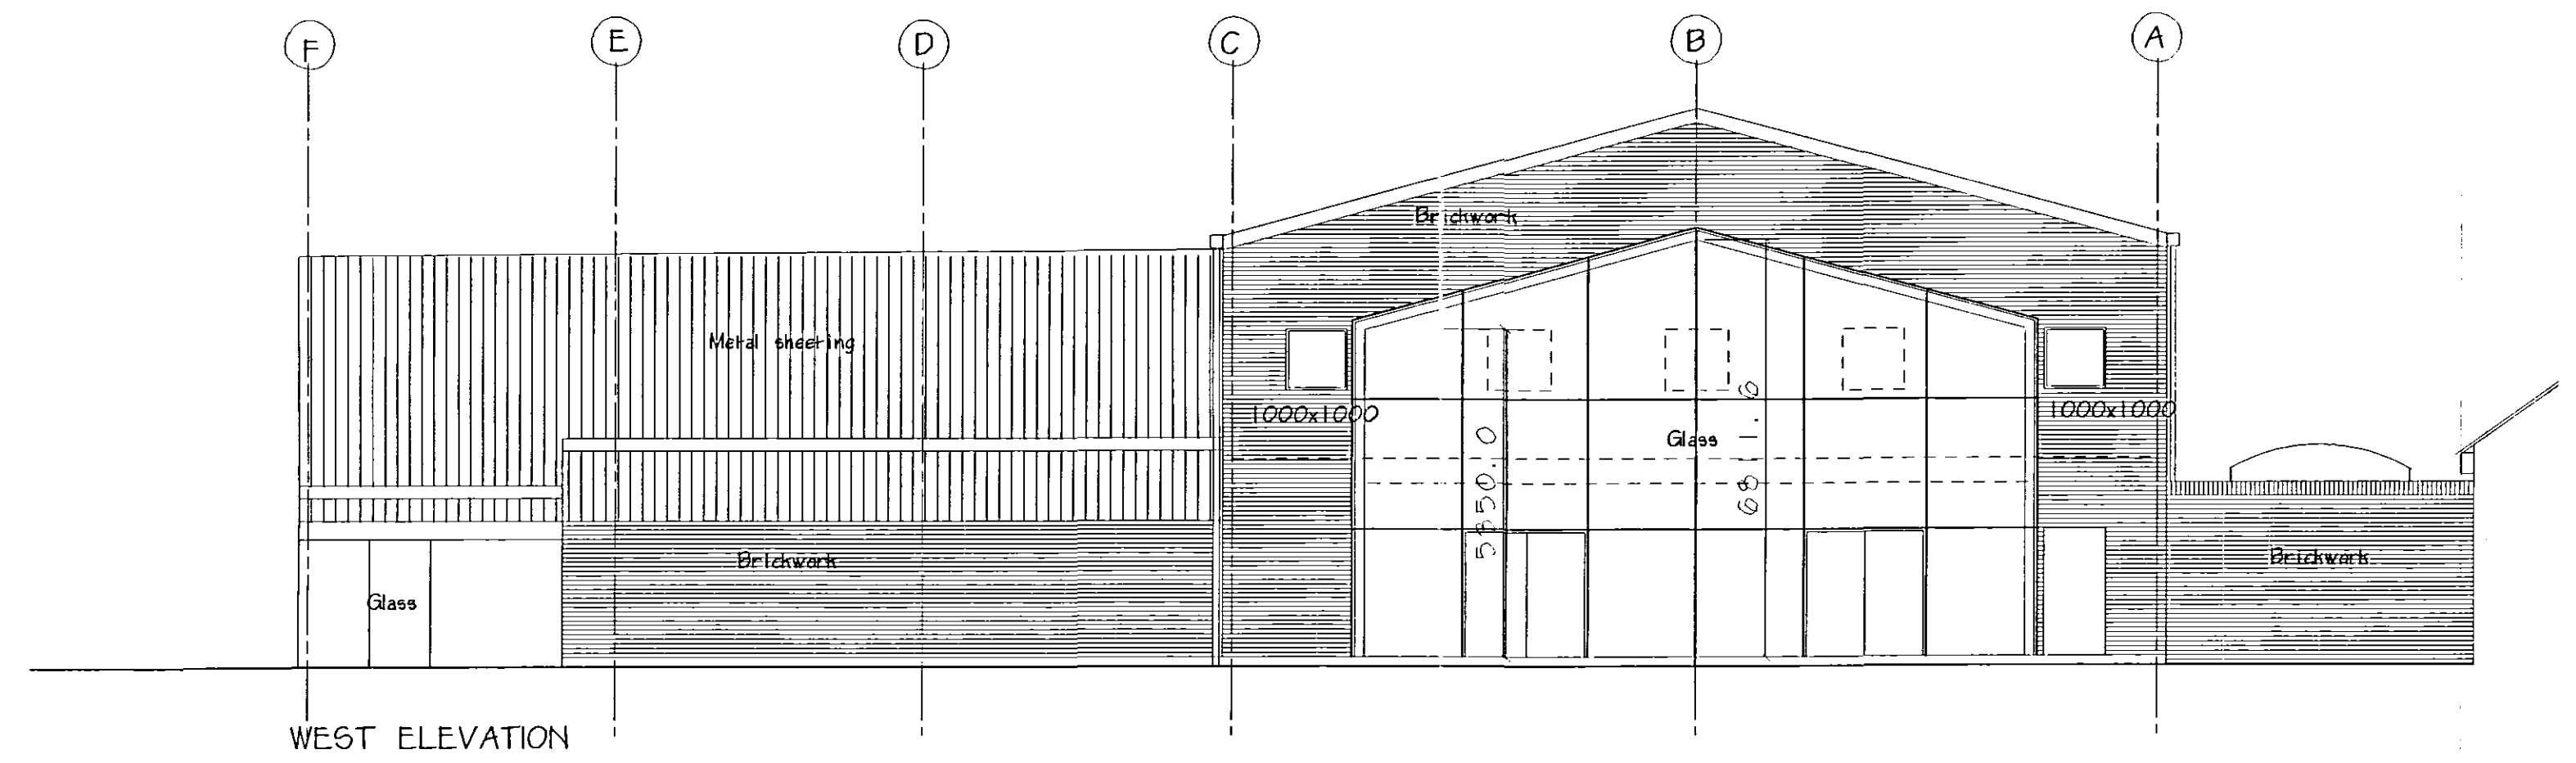
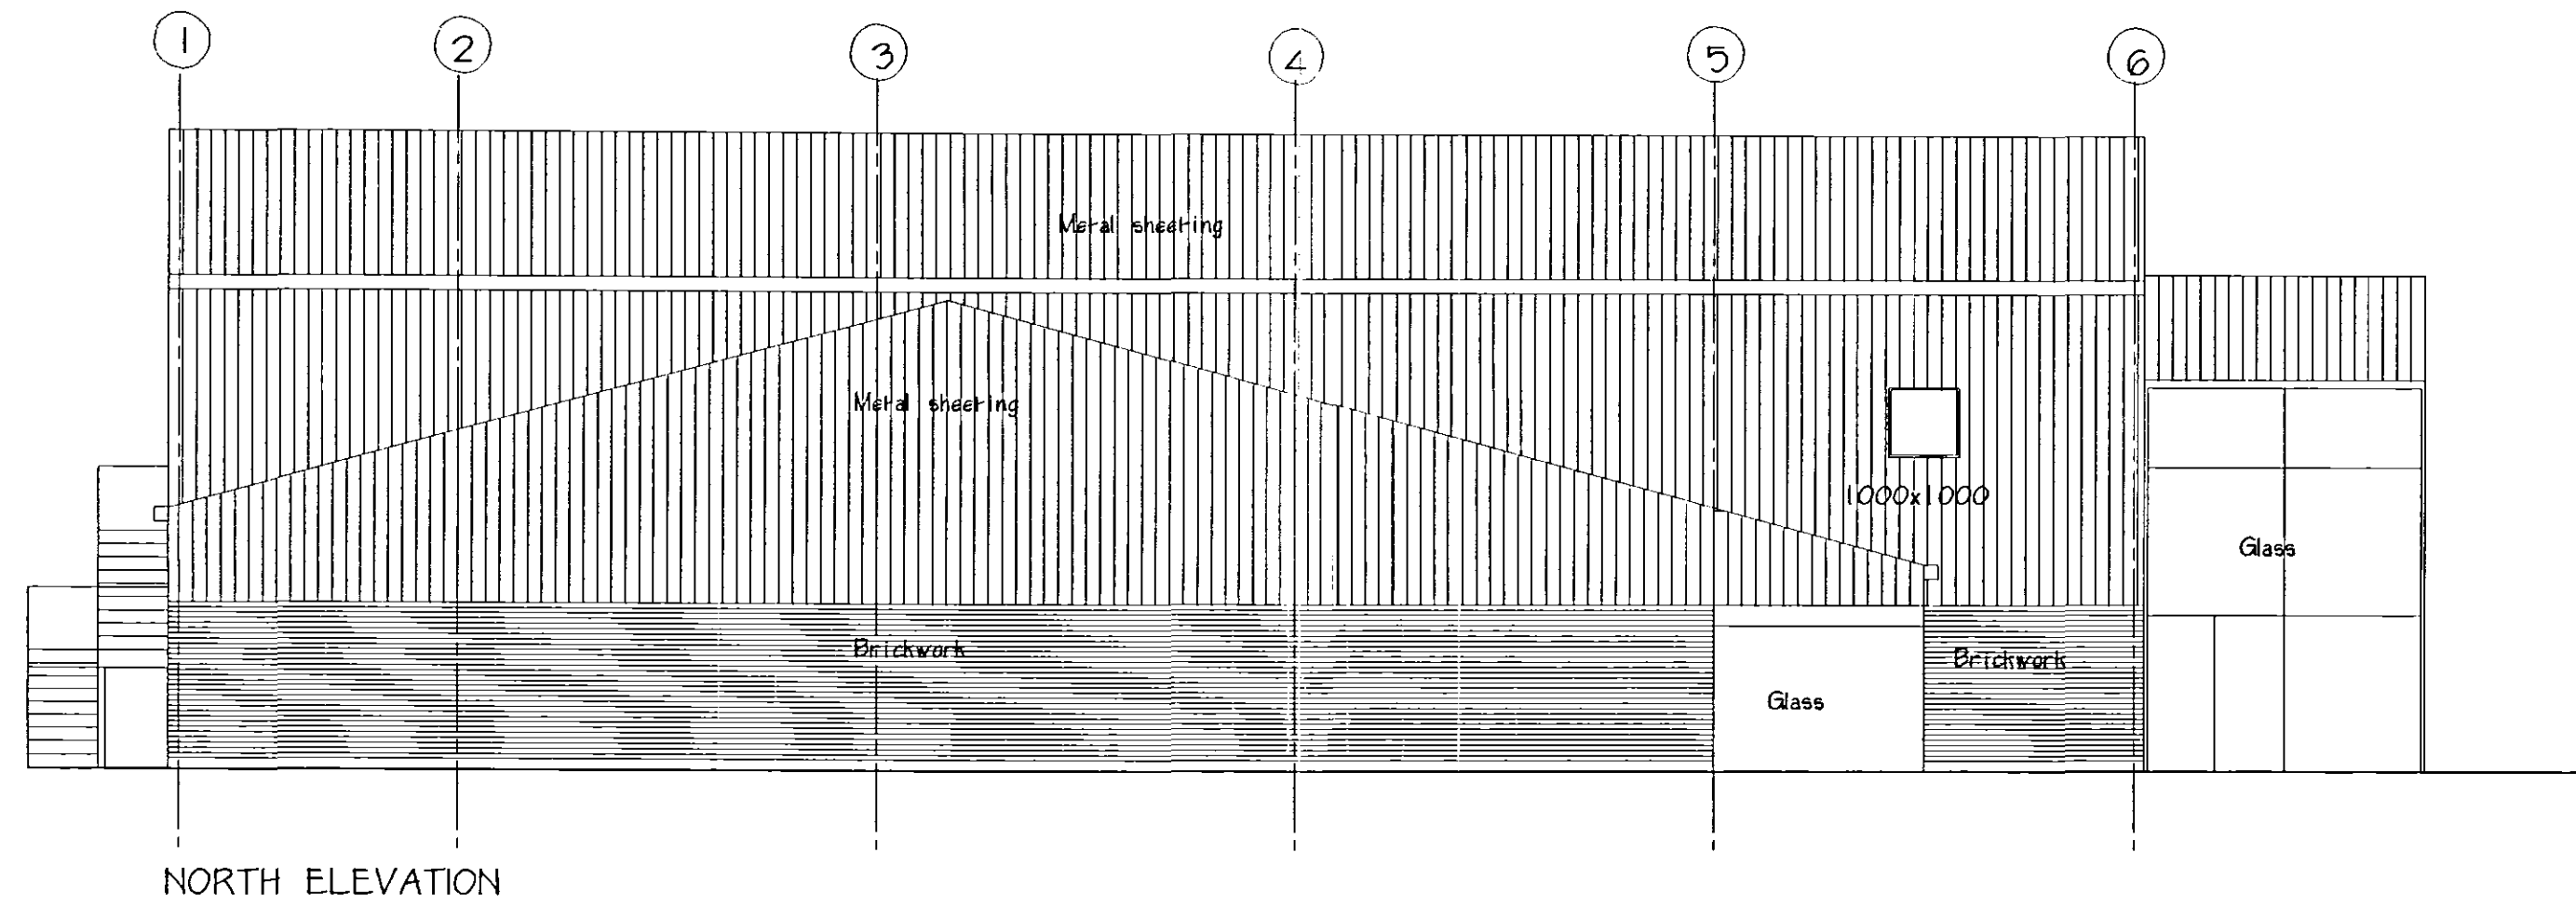


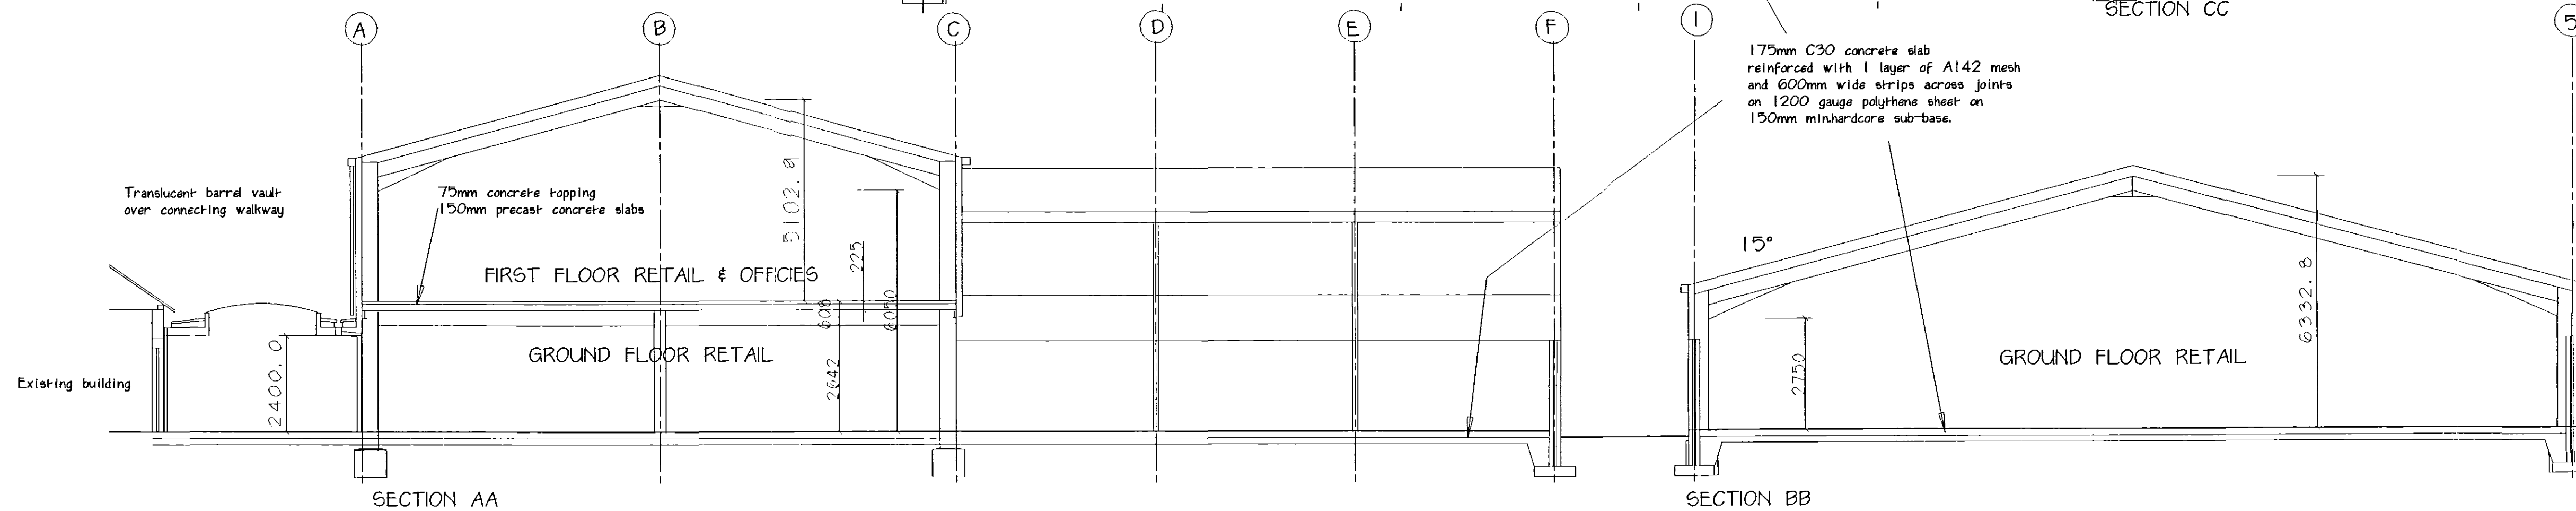

REVISIONS:-

A 06/02/04 Details of covered way and sheeting amended

Foundations;
Foundations to 2400mm high perimeter walls to be 1000x250 reinforced concrete to a depth of 1000mm or as instructed by the Consulting Engineer.
Foundations to main steel structure to be subject to ground investigation by specialist contractor and/or Consulting Engineer.

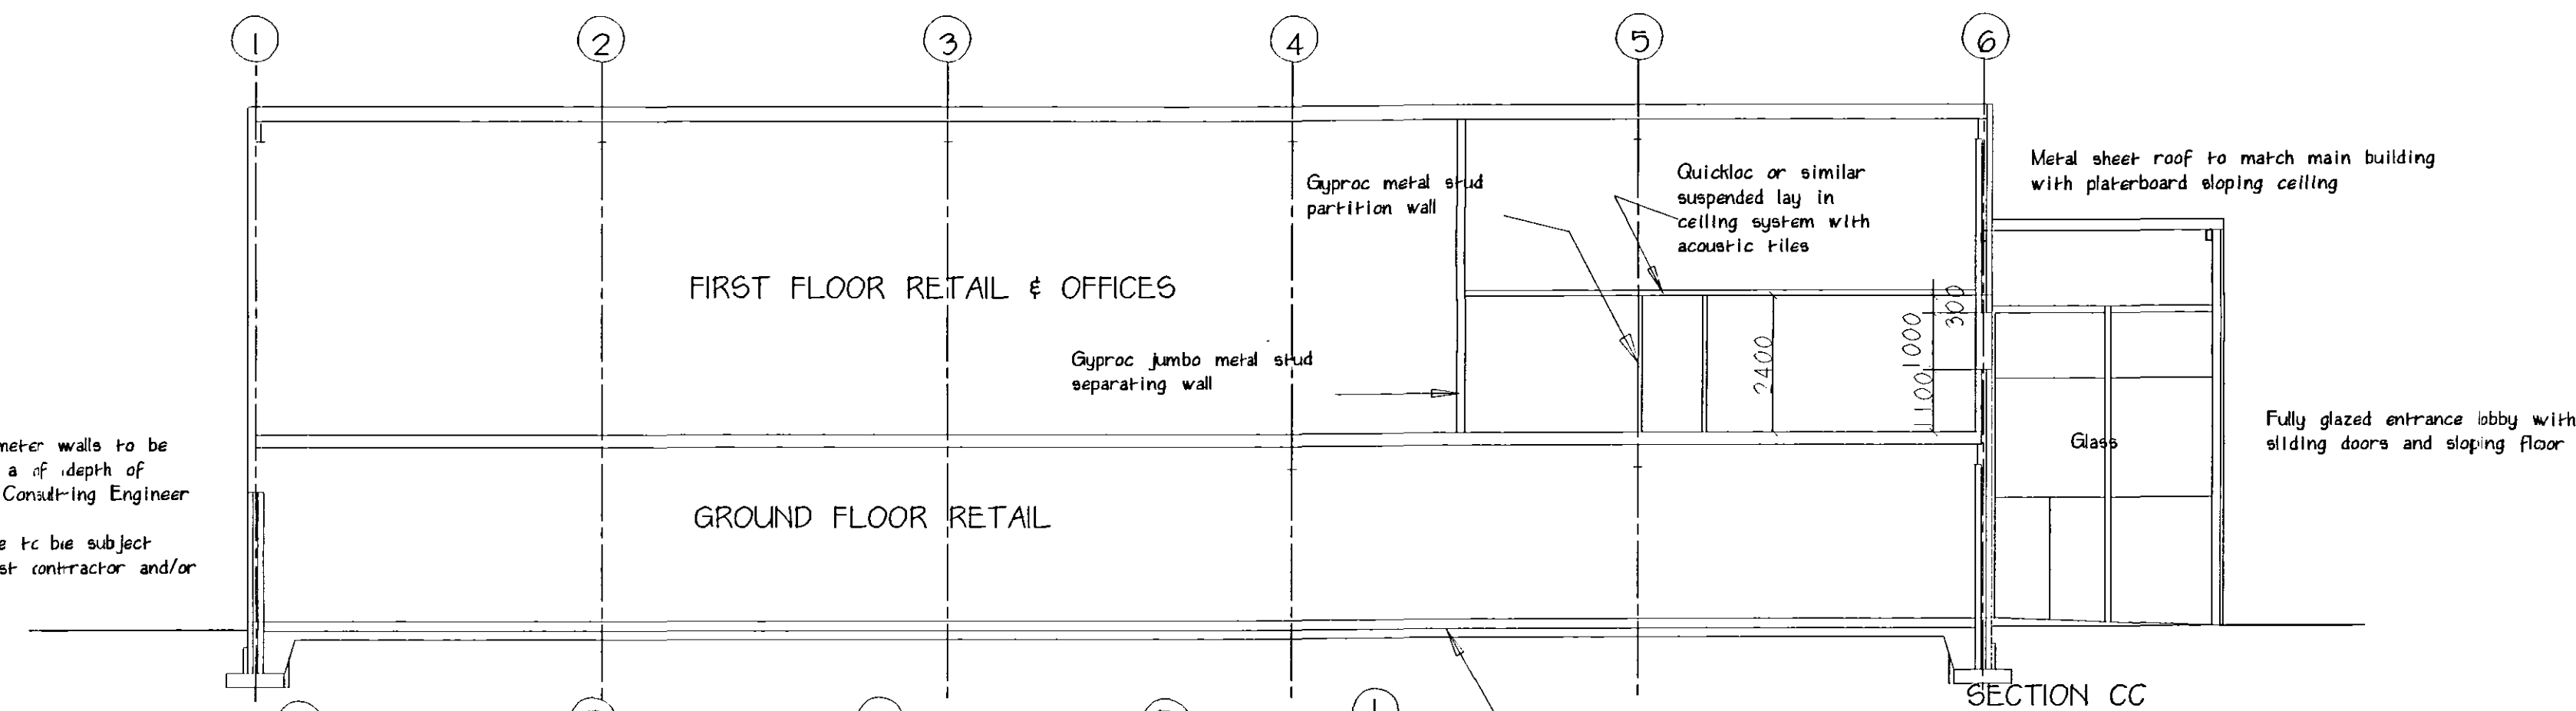

SHEET
Planning & Development
14 APR 2004
Ref: 0457/04

DETERMINED
PLAN

**M. PARKER
& SONS LIMITED**

BUILDERS & CONTRACTORS

ST. JOHNS RD SPALDING Lincs PE11 1JX
FAX 01775 762171 TEL 01775 724777

PROPOSED RETAIL/DISPLAY BUILDING
BAYTREE NURSERIES GARDEN CENTRE
WESTON, SPALDING.

ELEVATIONS AND SECTIONS

SCALES 1:100, 1:50

DRG. NO. BNW02

DATE