


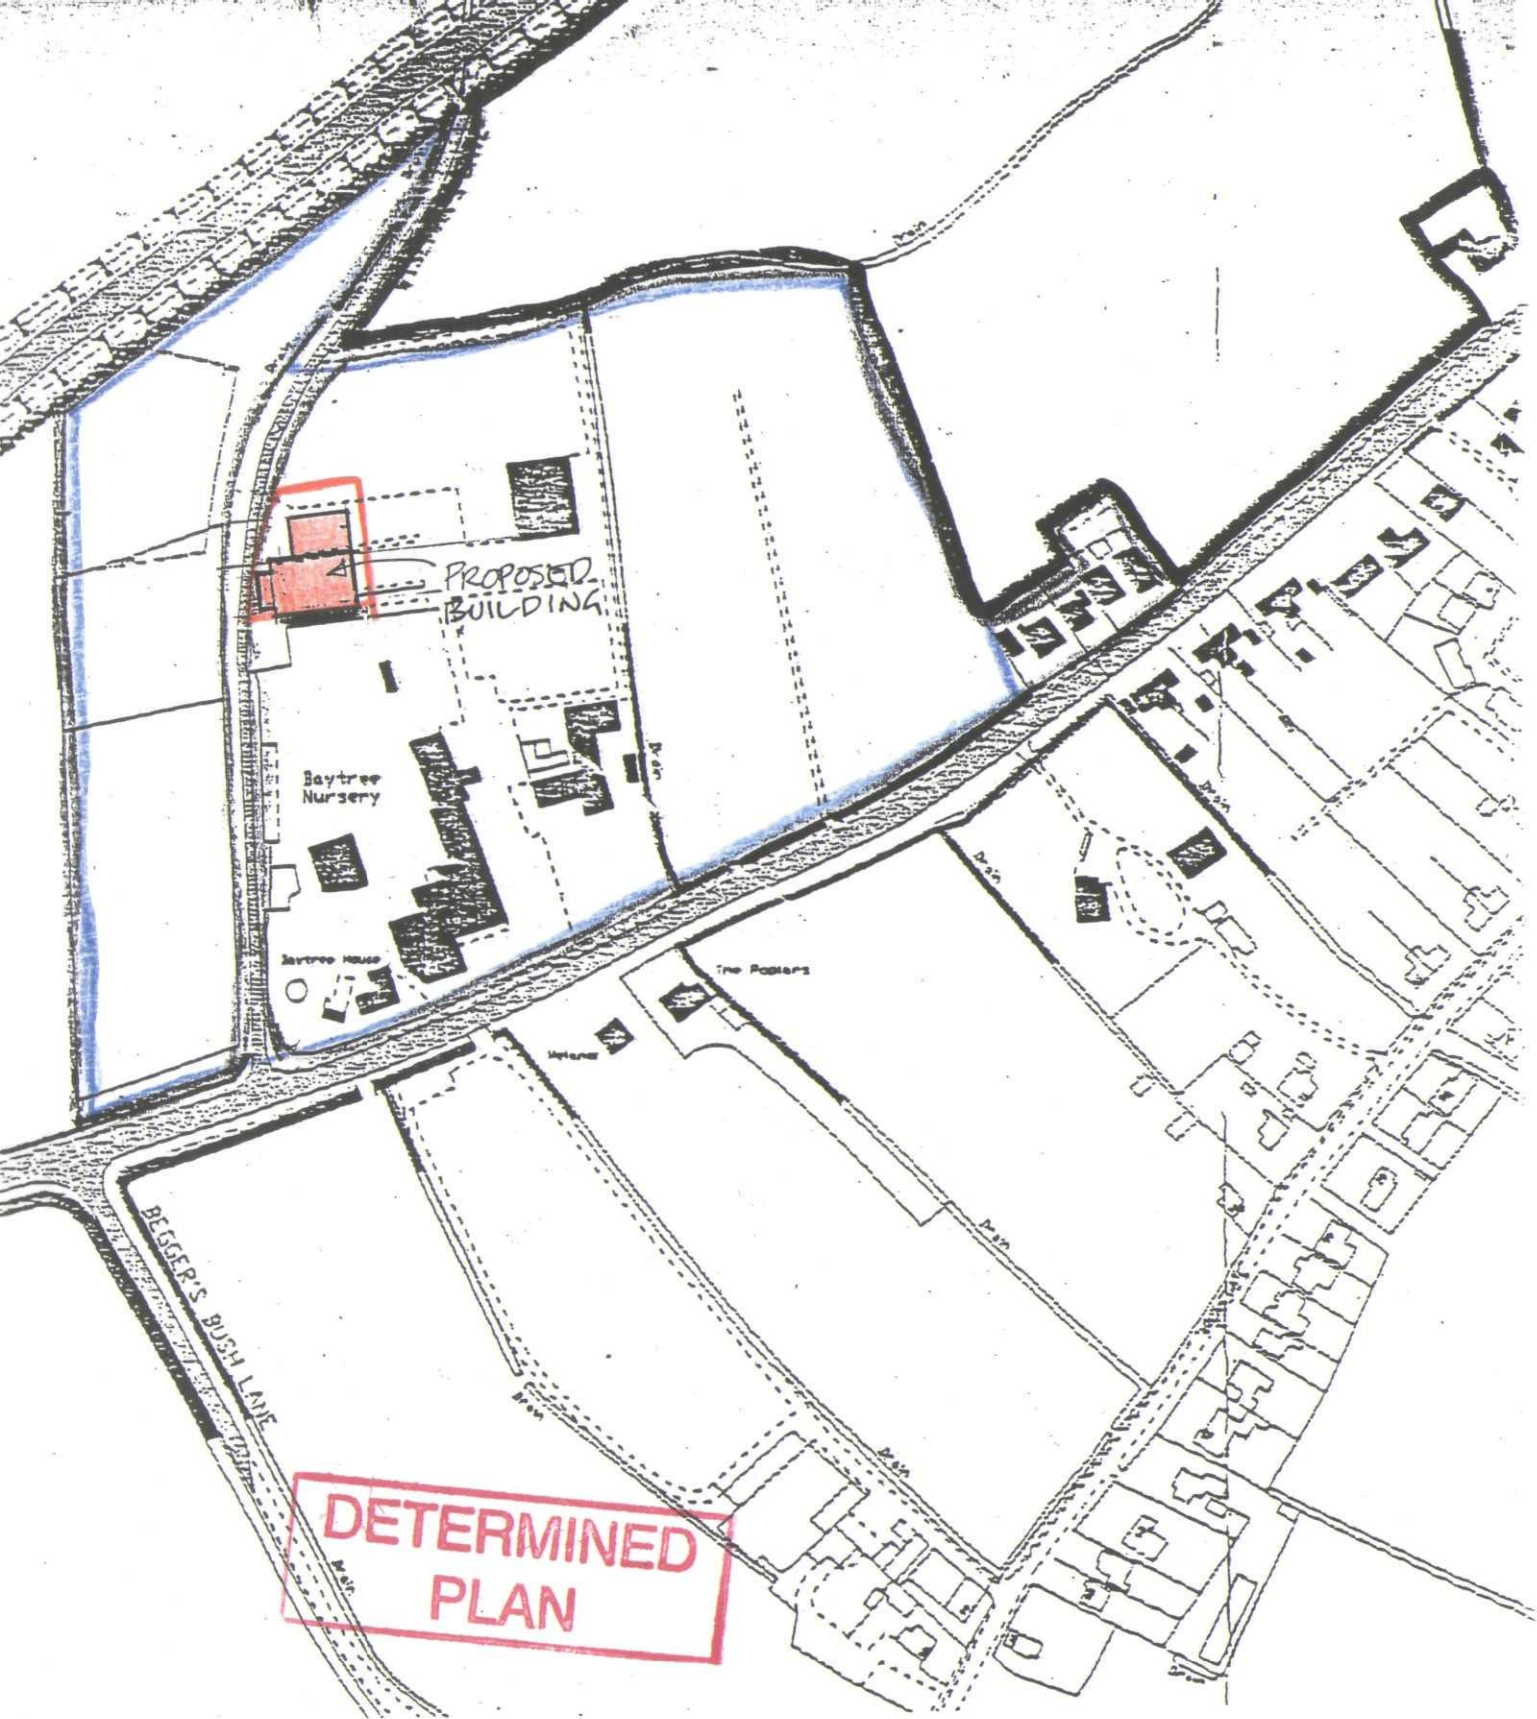

PROPOSED RETAIL / DISPLAY BUILDING
BAYTREE NURSERIES AND GARDEN CENTRE.
HIGH ROAD, WESTON.
SITE LOCATION PLAN
SCALE 1 : 2500

SHDC
Planning & Development

14 APR 2004

Ref: 0487104