

Ref.	Date	Description	Initial

Oglethorpe & Lamb Ltd
Chartered Architects

Suites 4 & 5 Market Chambers
12 Market Place
Spalding
PE11 1ST
Tel: 01775 761196
e-mail: design@o&l-ltd.co.uk



Client:
Mr P & Mrs H Coleman

Project:
**Proposed residential development
at
89 High Road
Weston, Spalding
Lincolnshire, PE12 6RA**


Drawing Title:

**Site location and block plans
as existing**



PLANNING APPLICATION ISSUE

Date:	June, 2014	Scale:	as shown @ A1
Drawn by:	TCW	Checked by:	ajl

Drawing Number:	Rev:
A1048 - 02	-

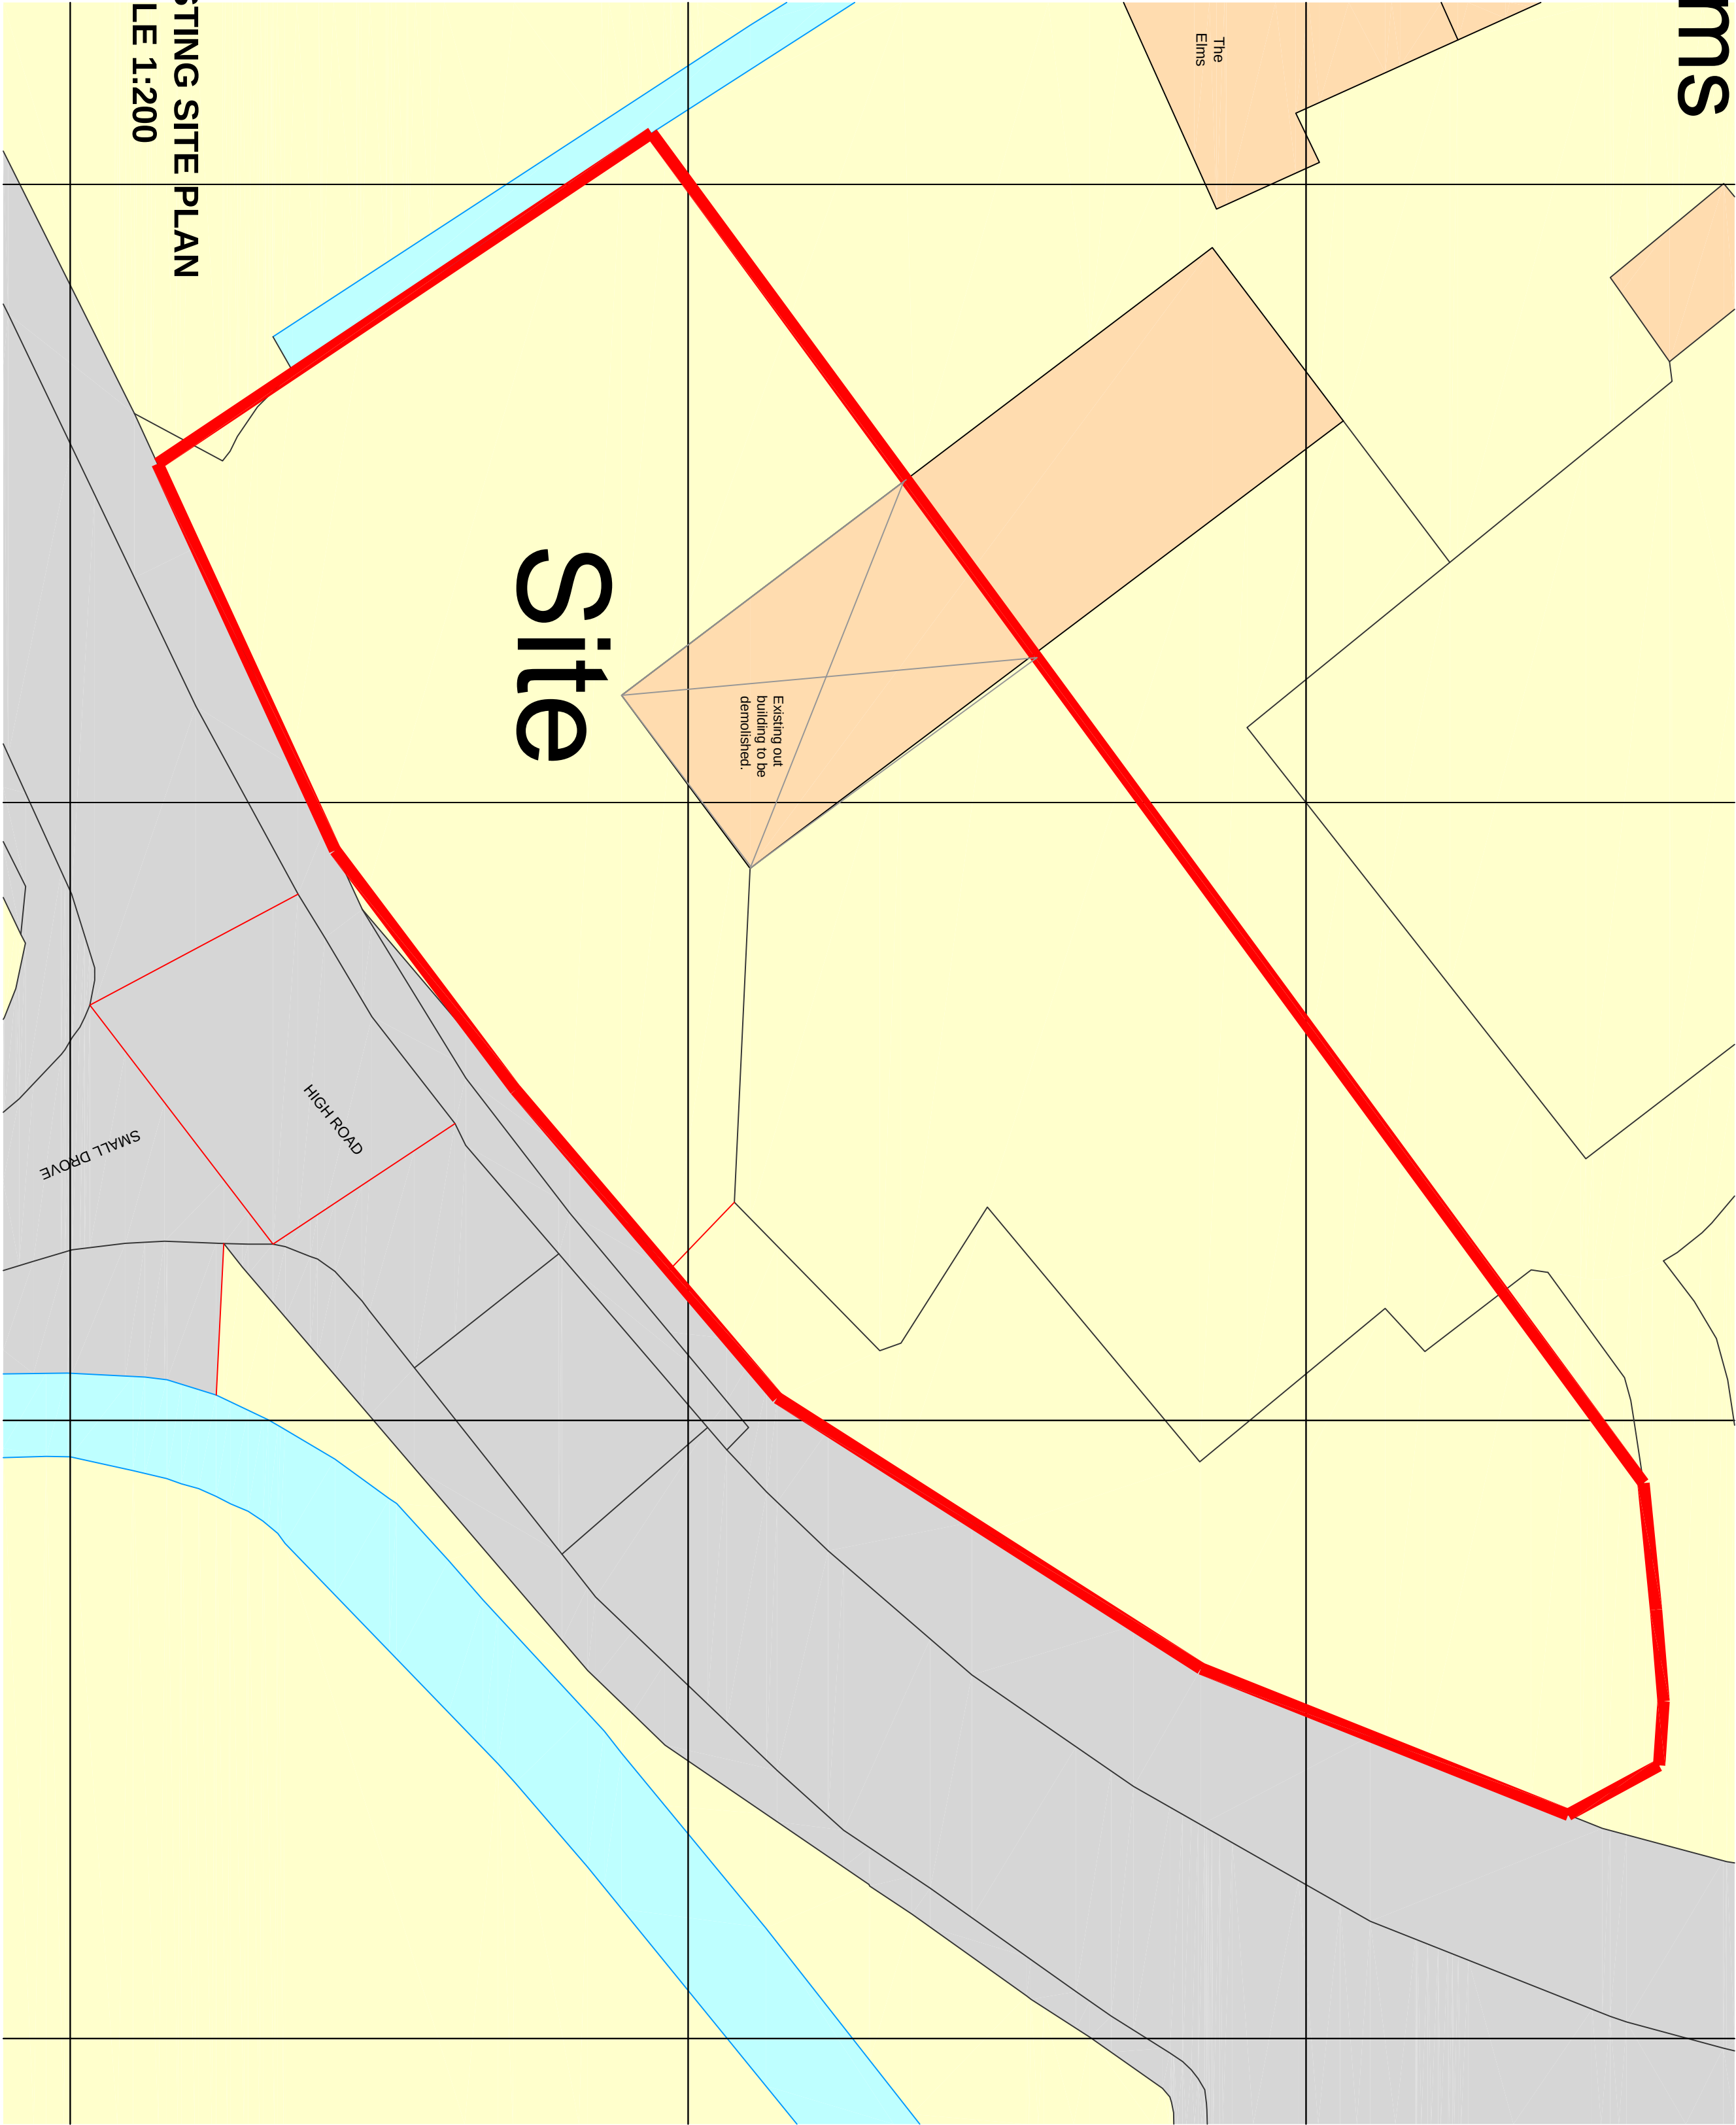

Site block plan as existing
Scale 1 : 200 @ A1

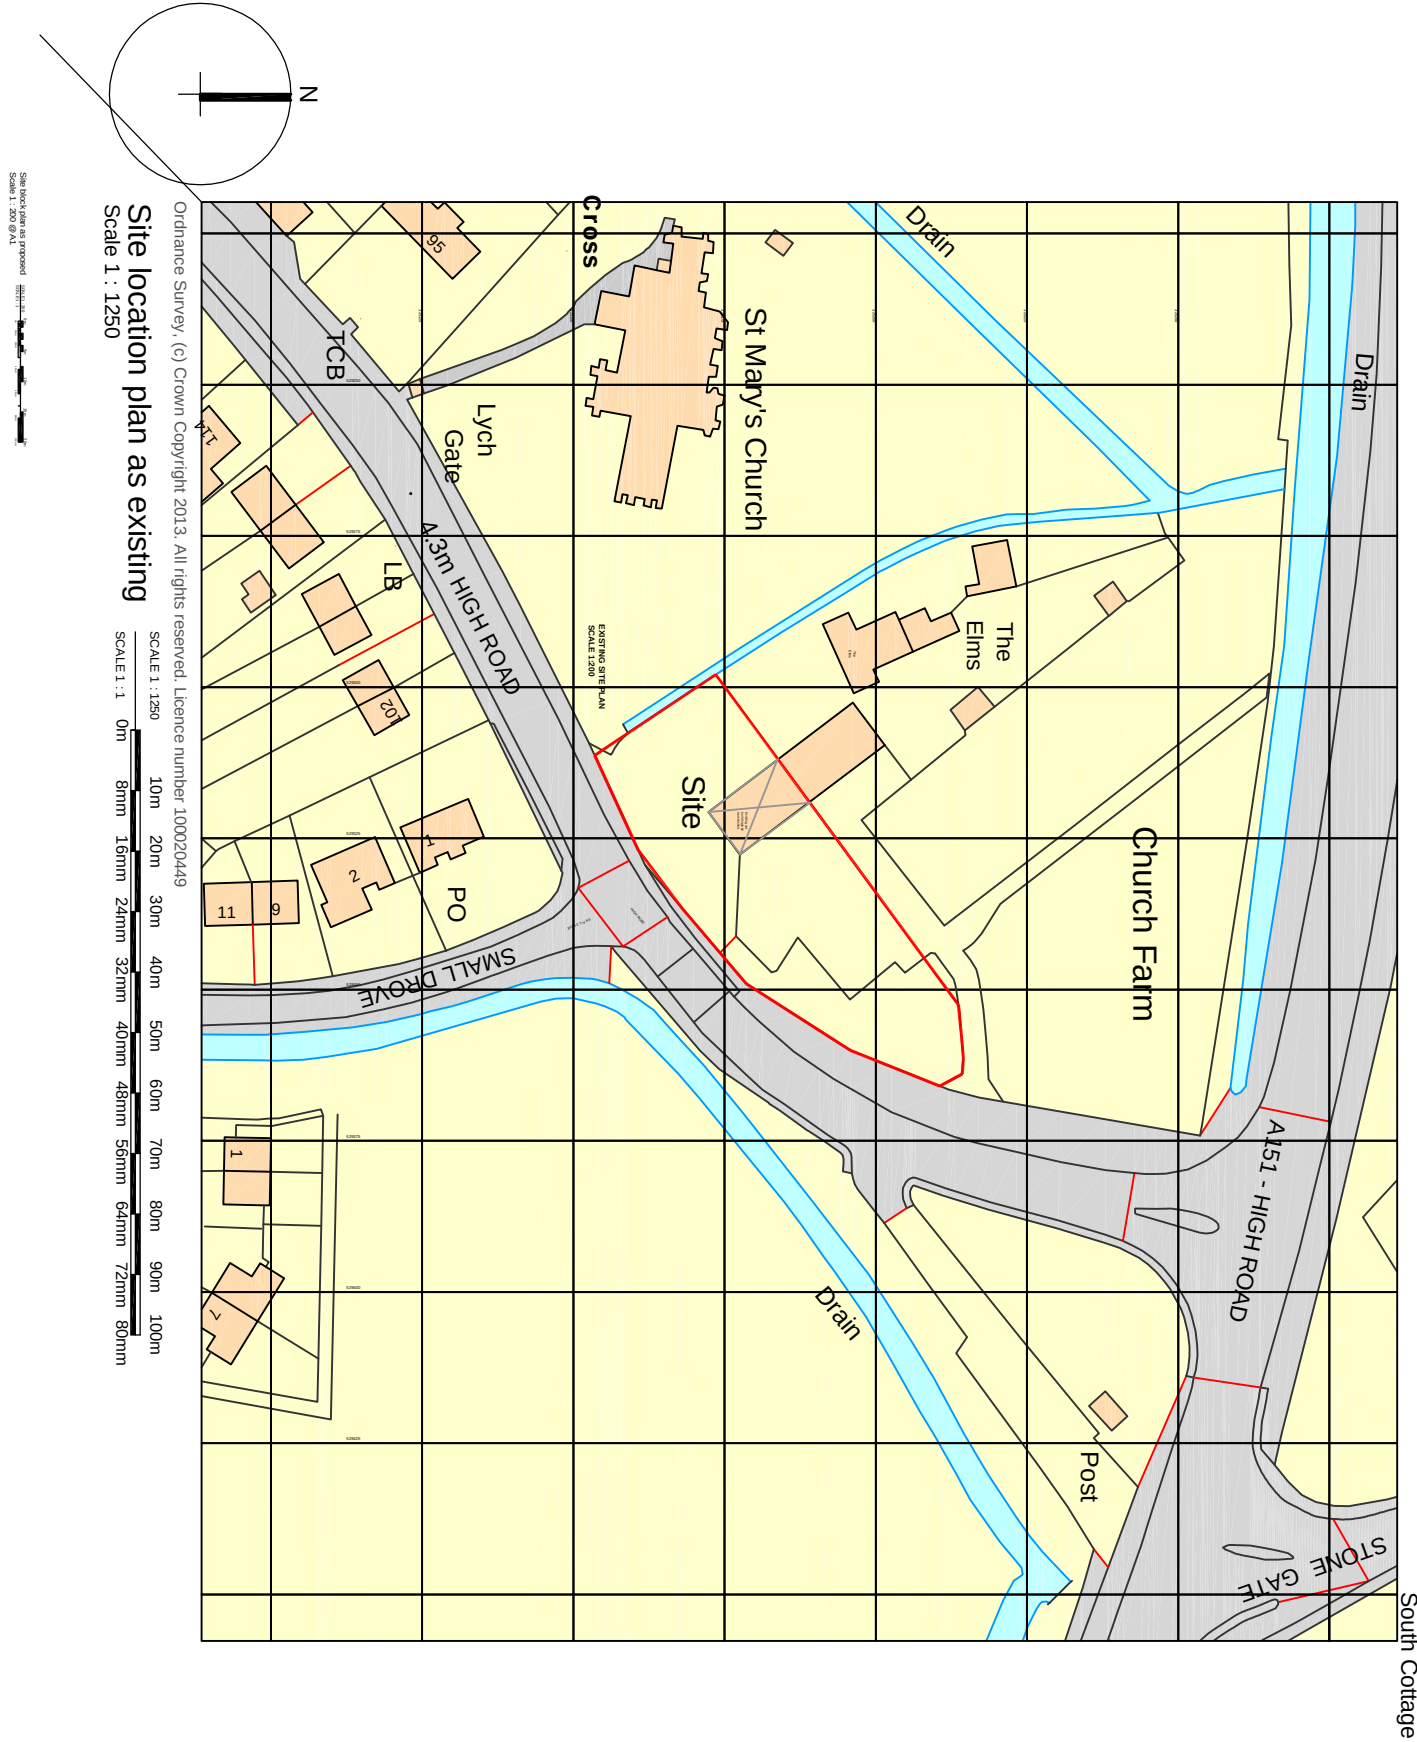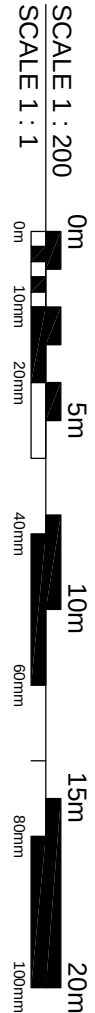

Site location plan as existing
Scale 1 : 1250