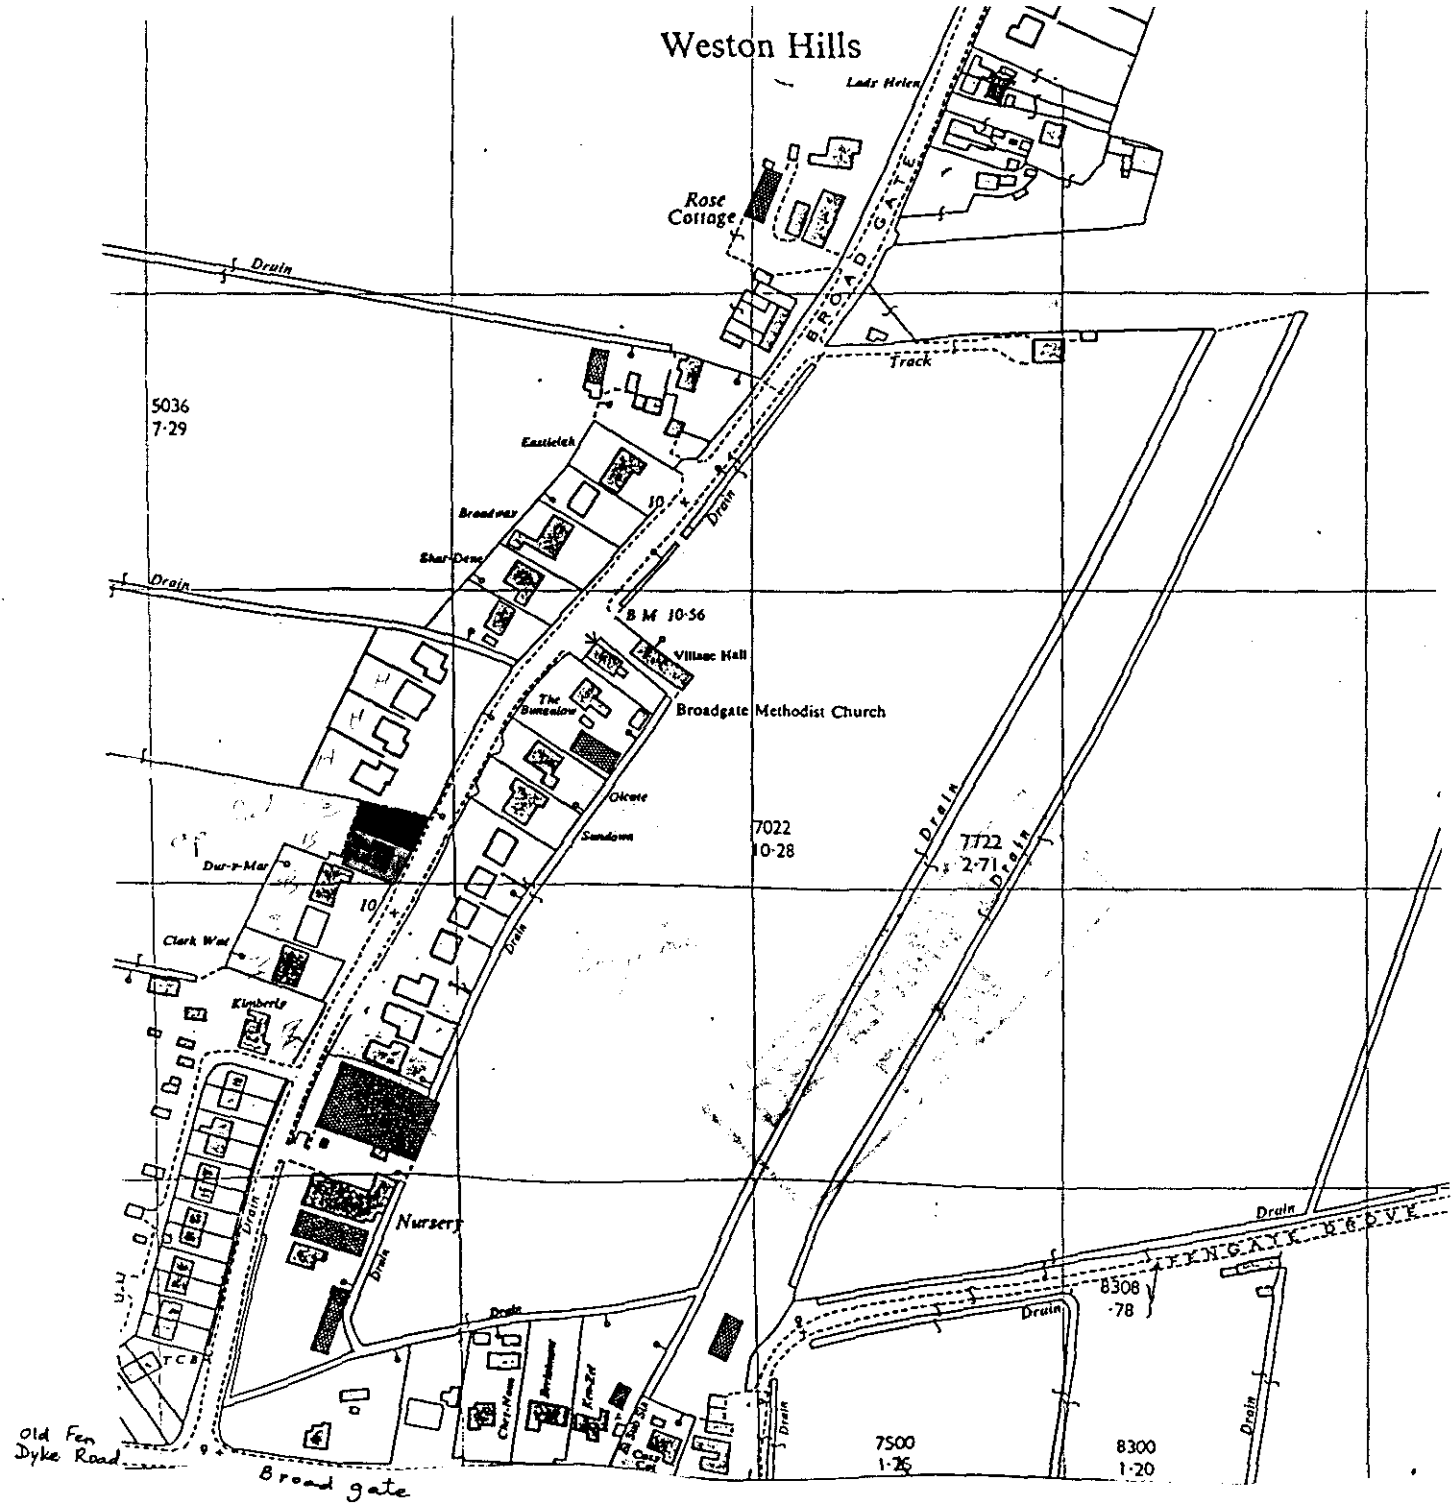

Location Scale 1:2500 O.S. Map ref TF 2720

Crown Copyright Reserved

05508/96.

Mrs. S. Bunn,
House and Garage,
292, Broadgate, WESTON HILLS.

Building Design and Plans
A. ROFFE - 1, Green Lane,
SPALDING, Lincs. PE11 2YB
Tel: 0775 - 723680