Site Plan

Scale 1:100

Mrs. S. Bunn,
292, Broadgate, WESTON HILLS.

BUILDING DESIGN and PLANS

ALWYN ROFFE,
1, Green Lane,
SPALDING, Lincs. PE11 2YB
tel : 01775 - 723 680

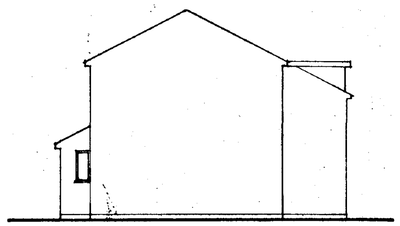

NORTH

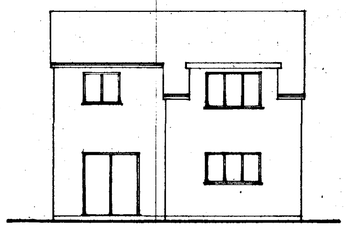

WEST

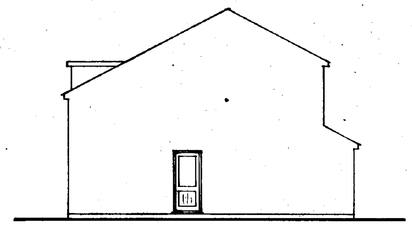

SOUTH



EAST

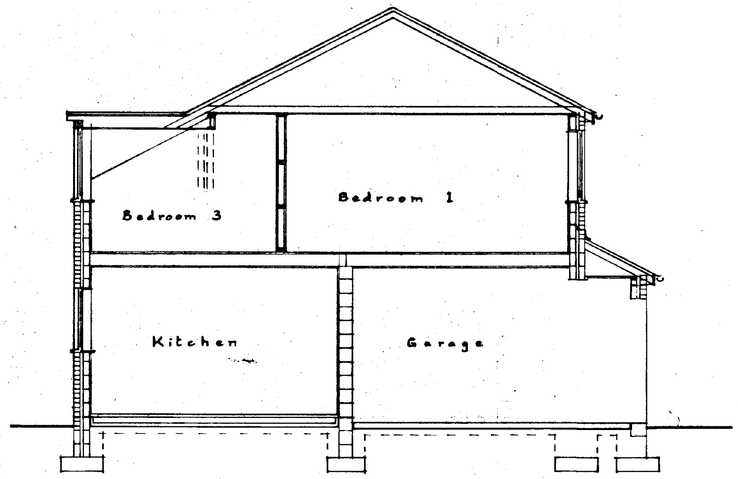

CROSS SECTION

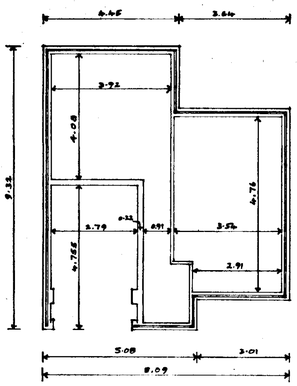

FOUNDATION

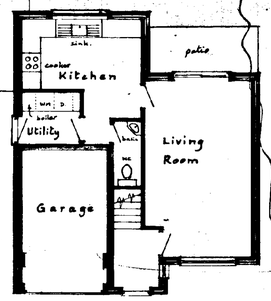

GROUND FLOOR.

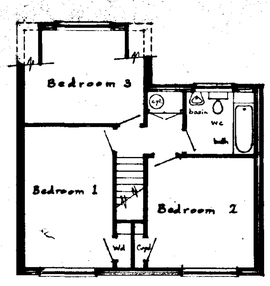

FIRST FLOOR

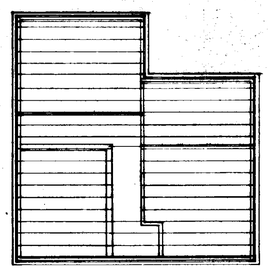

FLOOR JOISTS

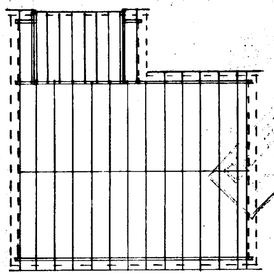

ROOF

SOUTH HOLLAND DC
HOUSING & PLANNING
05 JUN 1996
Ref: 0528/96.

HOUSE and GARAGE
for Mrs. S. BUNN
292, Broadgate, WESTON HILLS, Spalding.

Written dimensions to be used in preference to scaled, and all measurements to be verified by checking on site.	Scale 1:100	**A. ROFFE** BUILDING DESIGN & PLANS 1, Green Lane, SPALDING, Lincs. PE11 2YB Tel: 01775-723 680 ©
Local Authority Ref. Planning	Drawing No. 960603	
Building Regulations	Date June 1996	

SUMMITT