
PROPOSED LOCATION PLAN

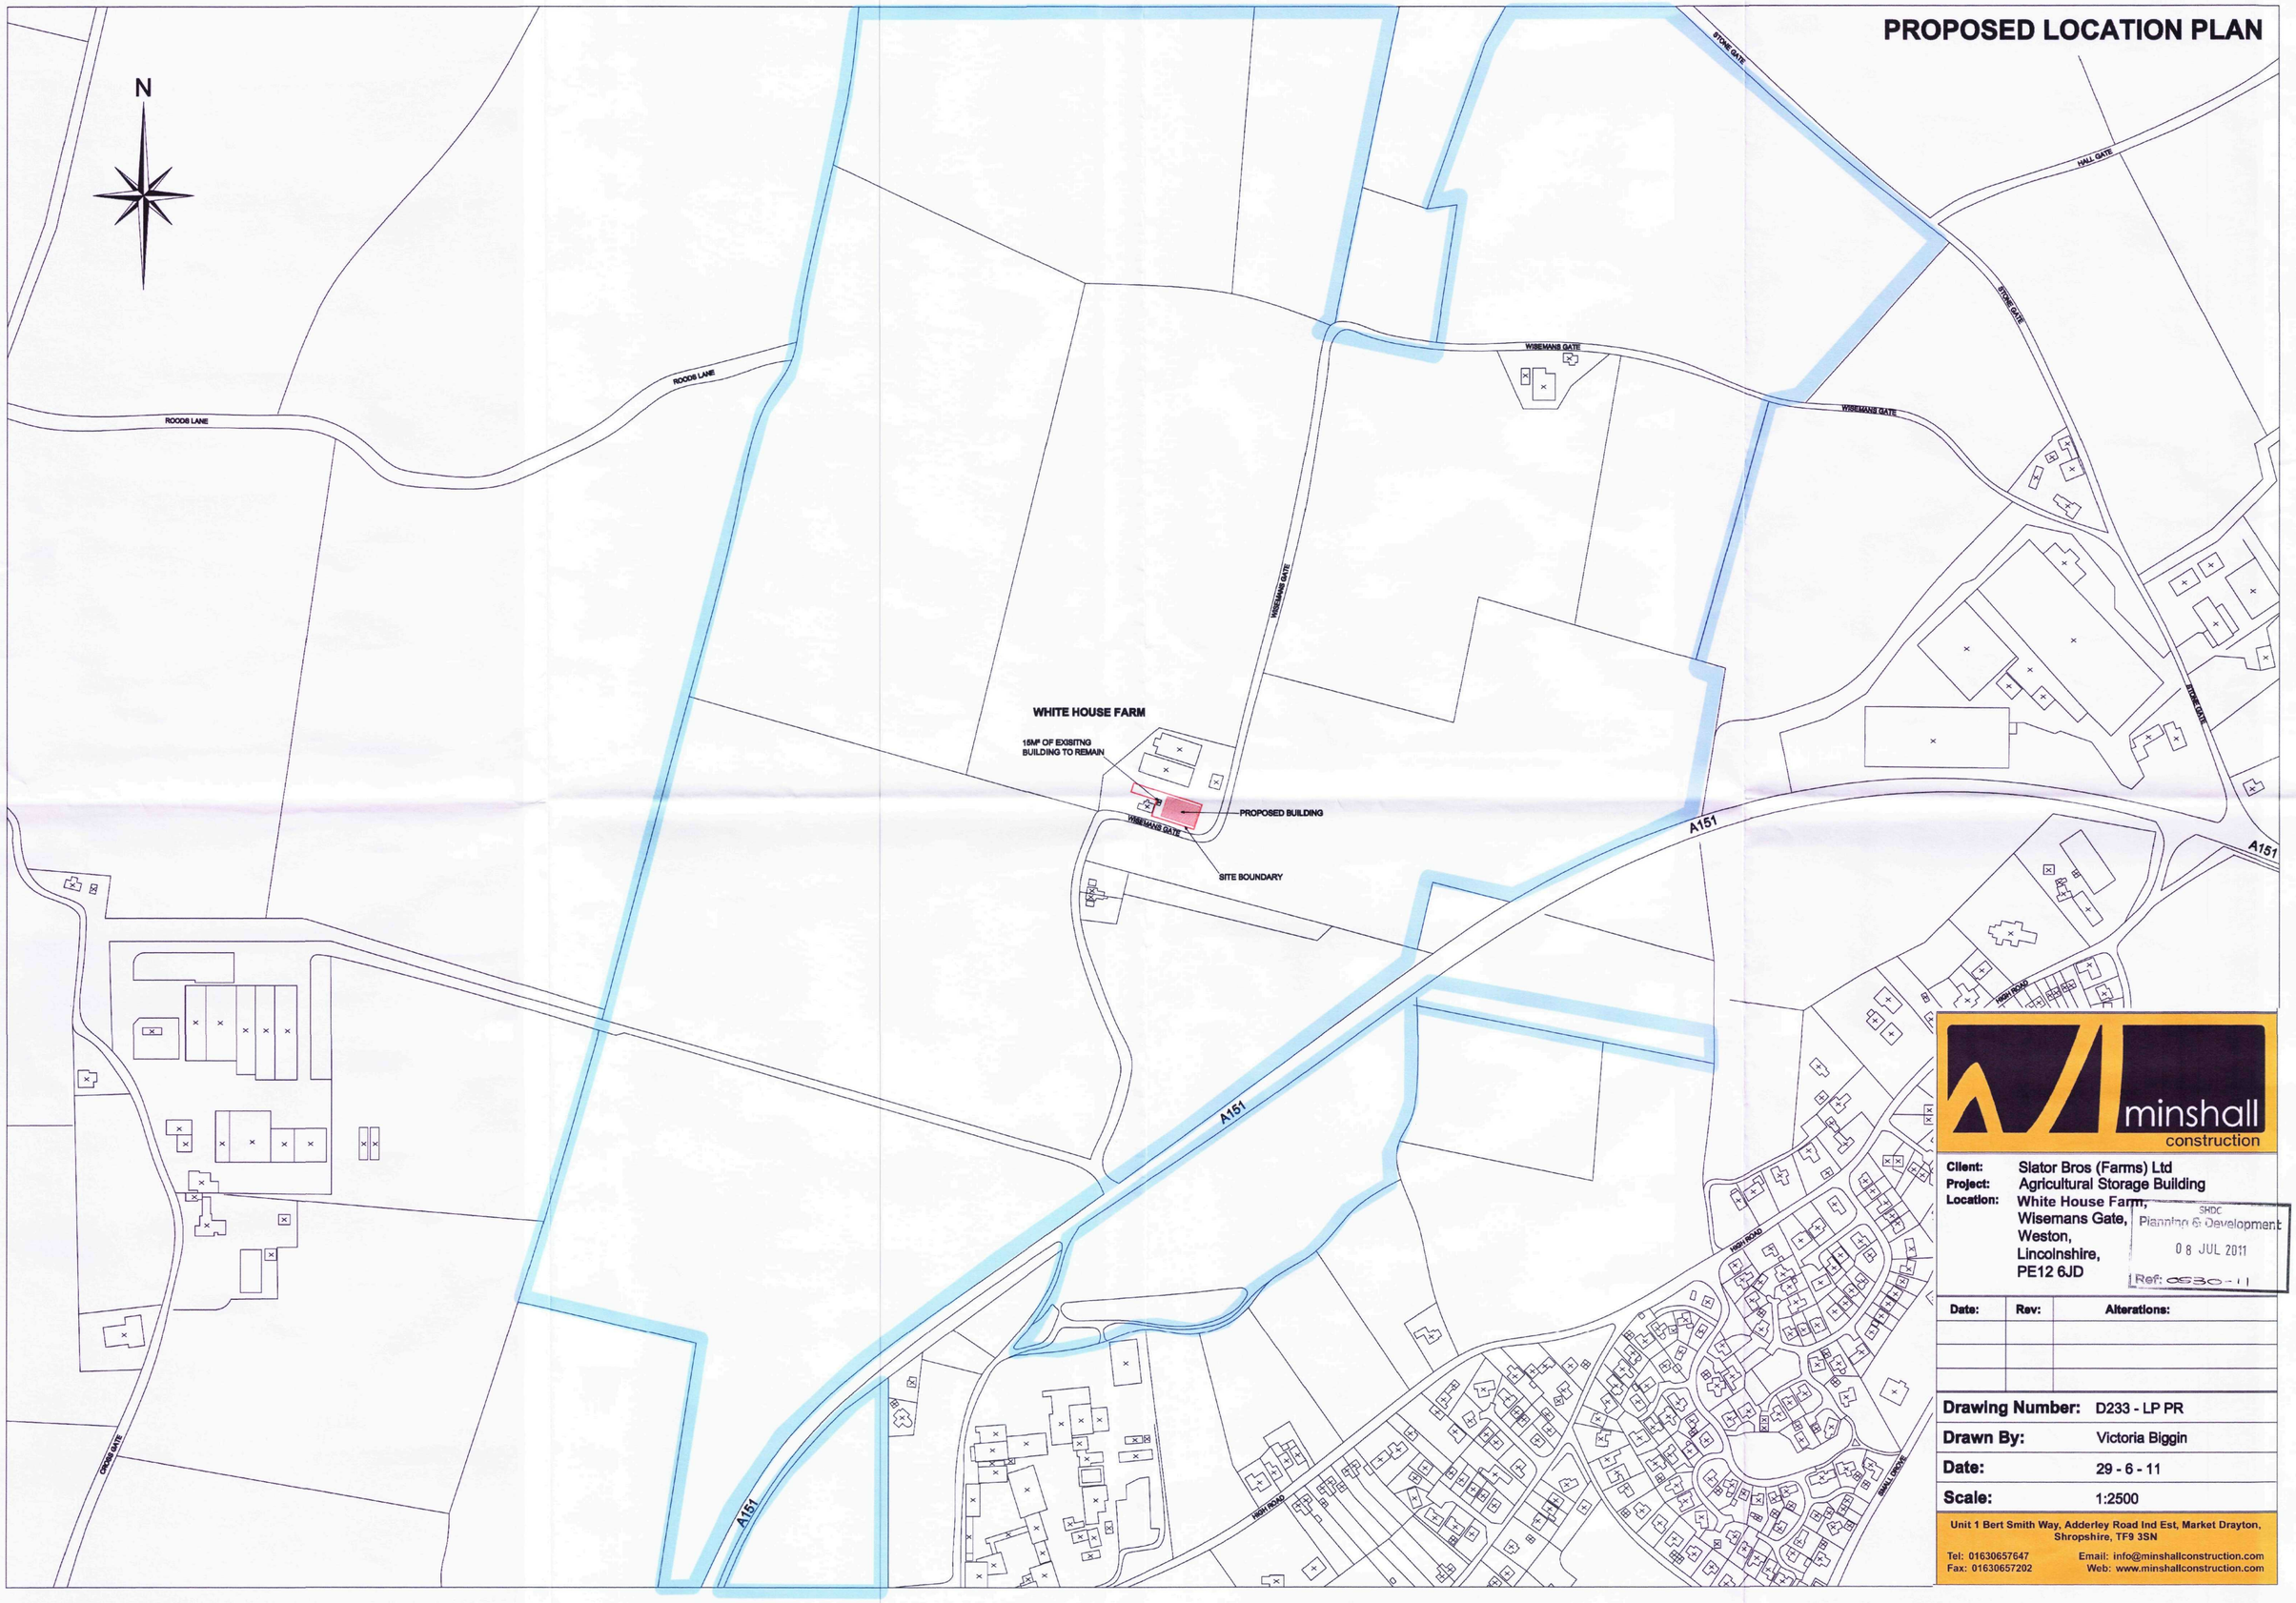

minshall construction

Client:	Slator Bros (Farms) Ltd
Project:	Agricultural Storage Building
Location:	White House Farm, Wisemans Gate, Weston, Lincolnshire, PE12 6JD

SHDC Planning & Development
0 8 JUL 2011
Ref: 0230 - 11

Date:	Rev:	Alterations:

Drawing Number:	D233 - LP PR
Drawn By:	Victoria Biggin
Date:	29 - 6 - 11
Scale:	1:2500

Unit 1 Bert Smith Way, Adderley Road Ind Est, Market Drayton, Shropshire, TF9 3SN
Tel: 01630657647 Email: info@minshallconstruction.com
Fax: 01630657202 Web: www.minshallconstruction.com