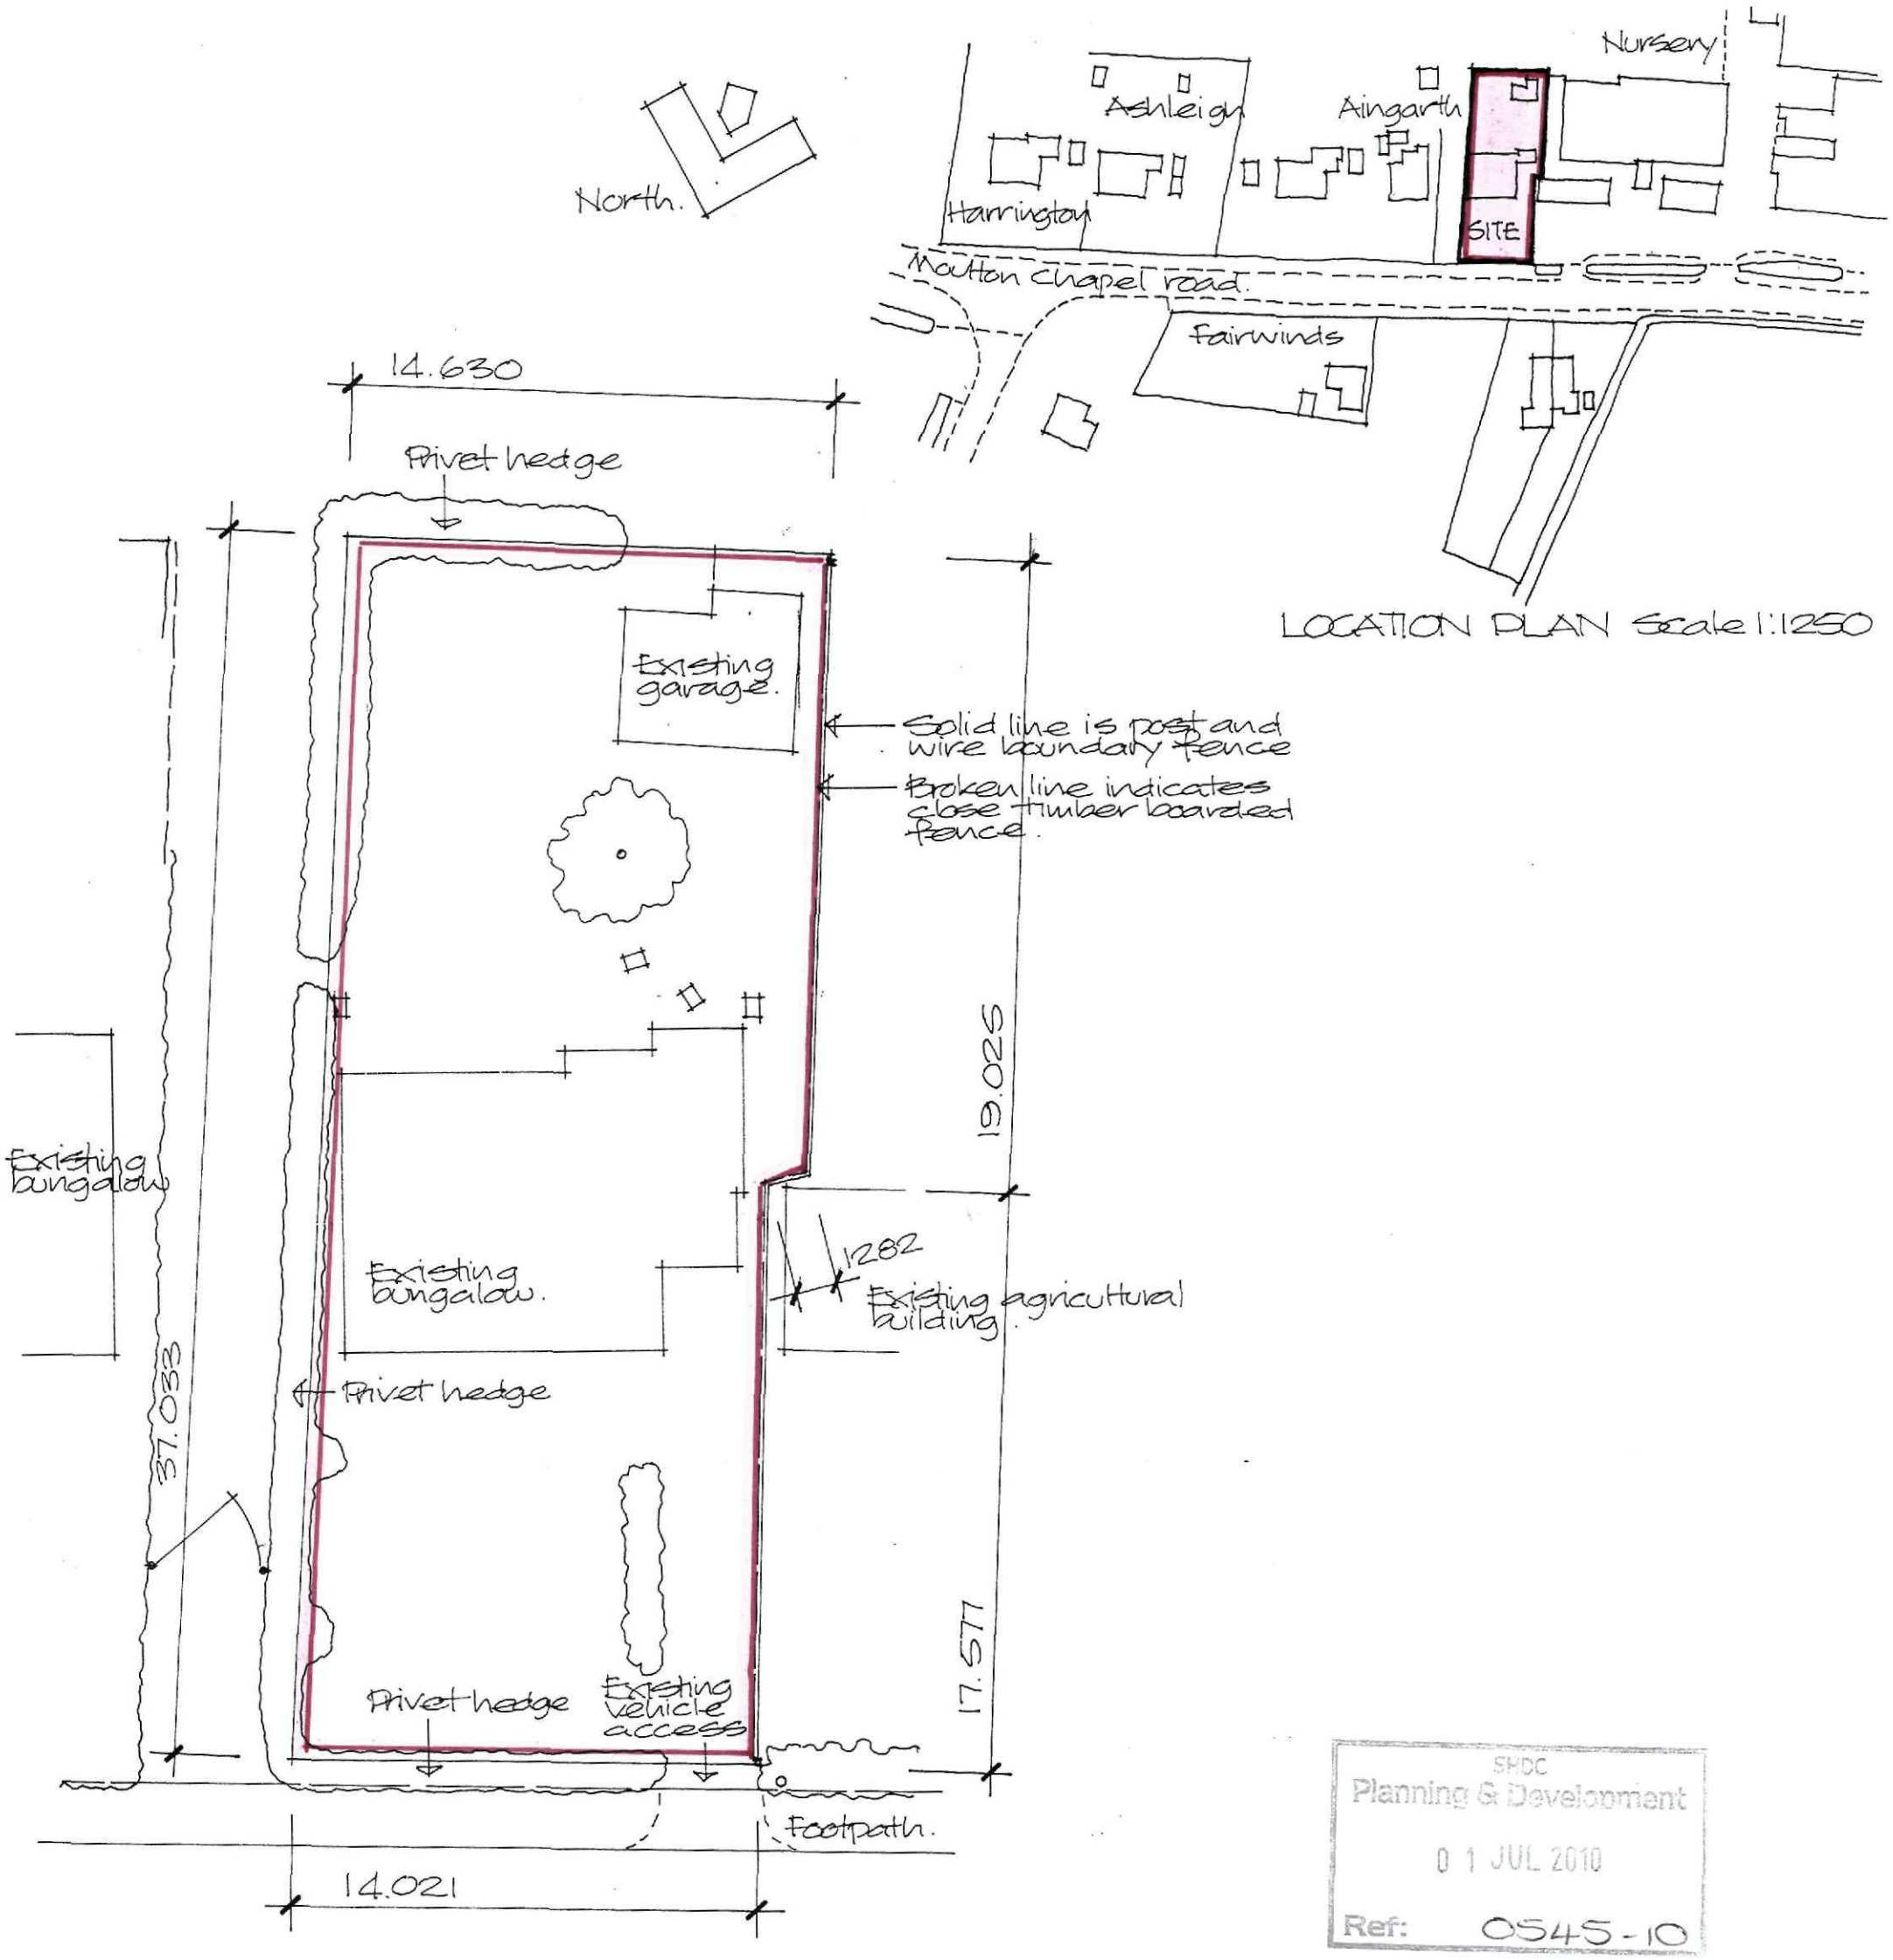


SITE LAYOUT AS EXISTING
Scale 1:200


SHDC
Planning & Development
01 JUL 2010
Ref: 0545-10

Project
PROPOSED NEW DWELLING TO REPLACE EXISTING, 'MAUD COTTAGE', 95 MOULTON CHAPEL ROAD, COWBIT, SPALDING.

ALAN HORNSBY
ARCHITECTURAL SERVICES LTD
"Little Acre"
35 Peak Hill, Cowbit,
Spalding, Lincs. PE12 6AW
Tel. Holbeach (01406) 380591

Client
MR W ALLEN

Scale 1:200 & 1:1250 Drg. no. 10/19/01
Date June 2010

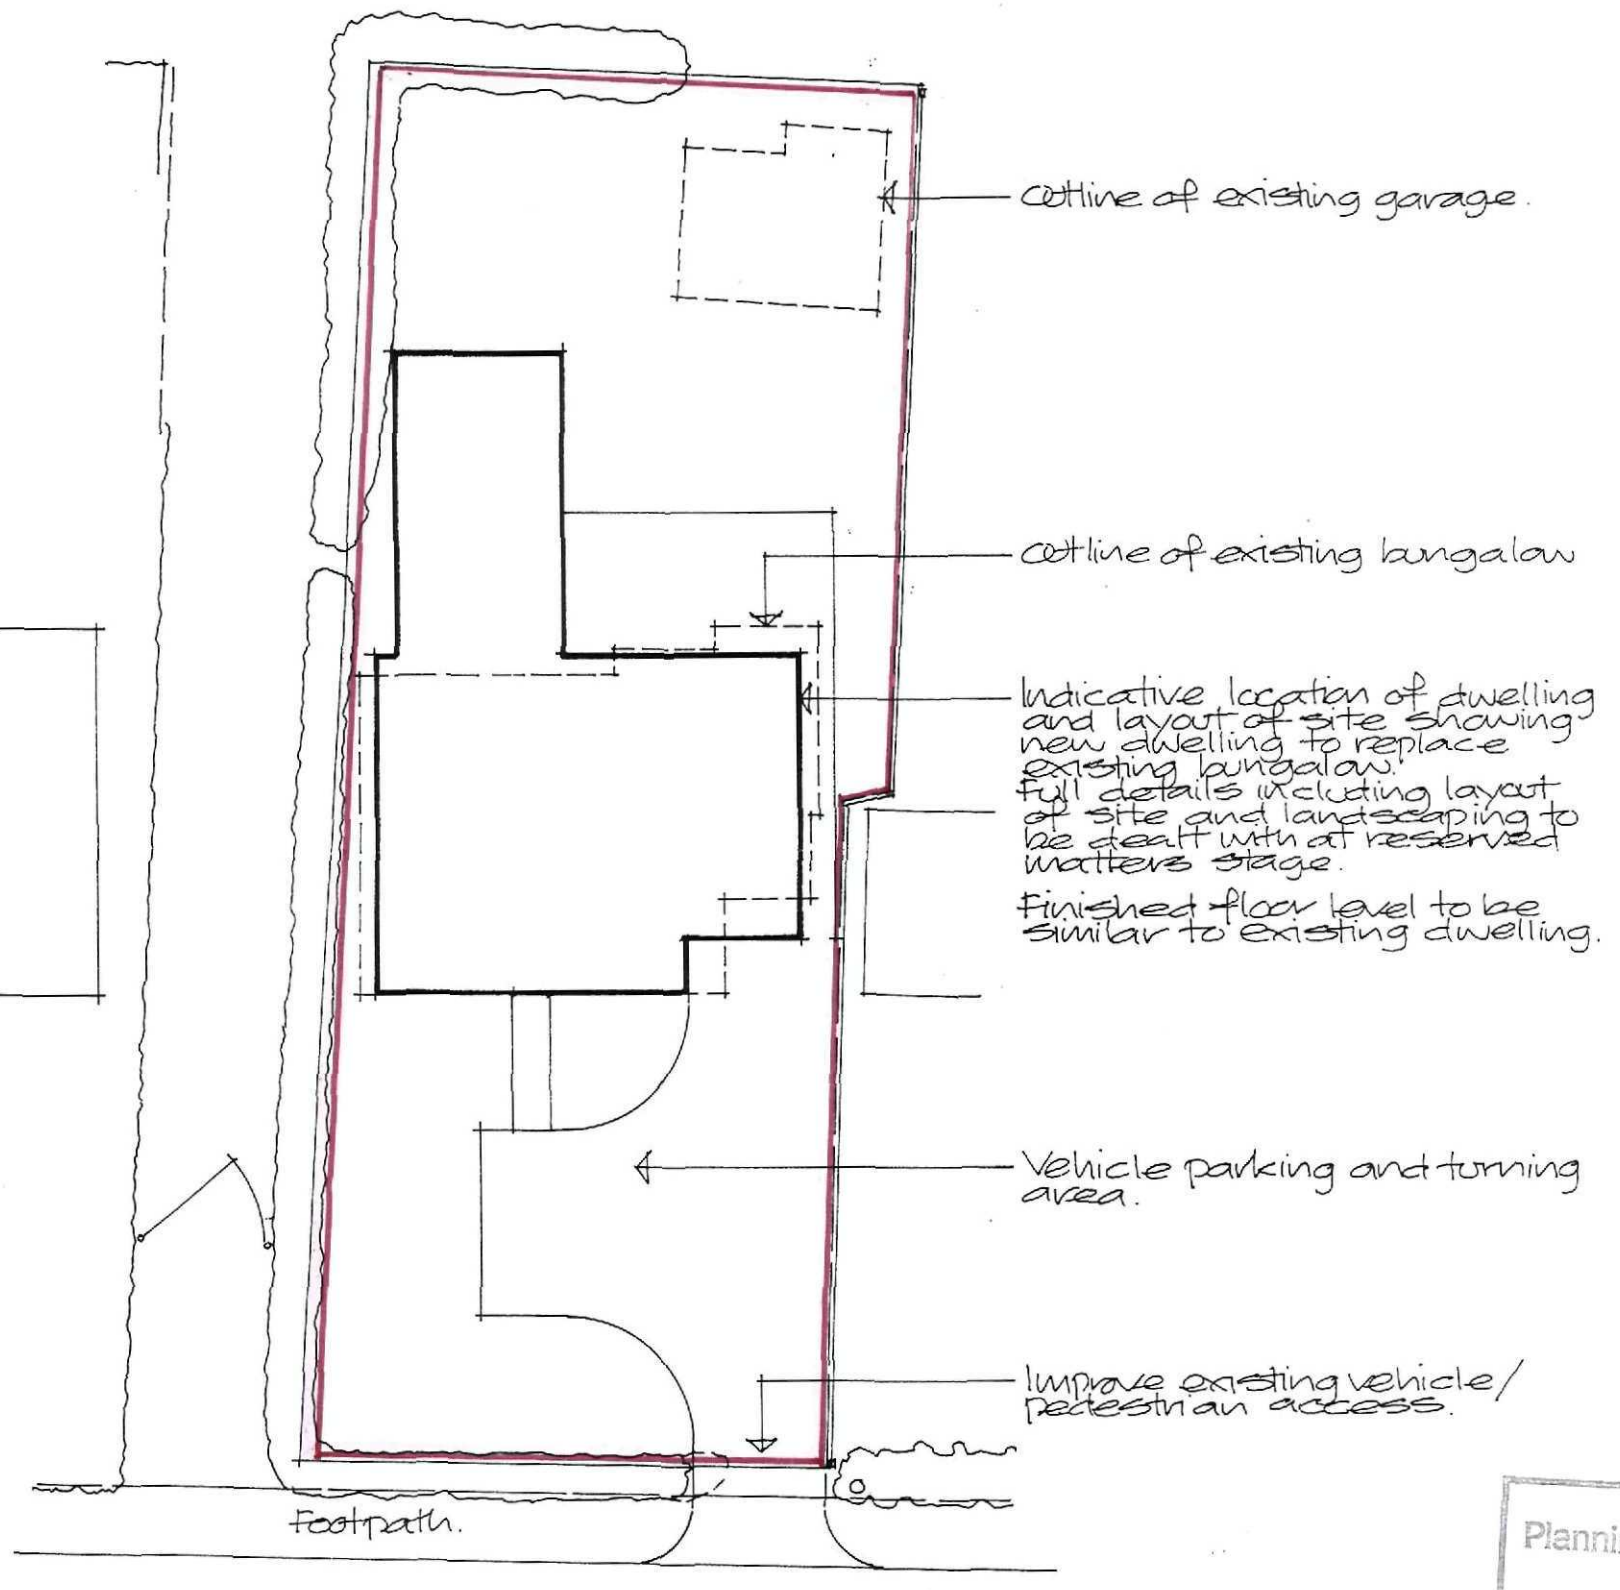

SHDC
Planning & Development
0 1 JUL 2010
Ref: 0545-10

SITE LAYOUT (INDICATIVE) Scale 1:200

Project
PROPOSED NEW DWELLING TO REPLACE EXISTING, 'MAUD COTTAGE', 95 MOULTON CHAPEL ROAD, COWBIT, SPALDING.

ALAN HORNSBY
ARCHITECTURAL SERVICES LTD
"Little Acre"
35 Peak Hill, Cowbit,
Spalding, Lincs. PE12 6AW
Tel. Holbeach (01406) 380591

Client
MR W ALLEN

Scale 1:200 Drg. no. 10/19/02
Date June 2010