
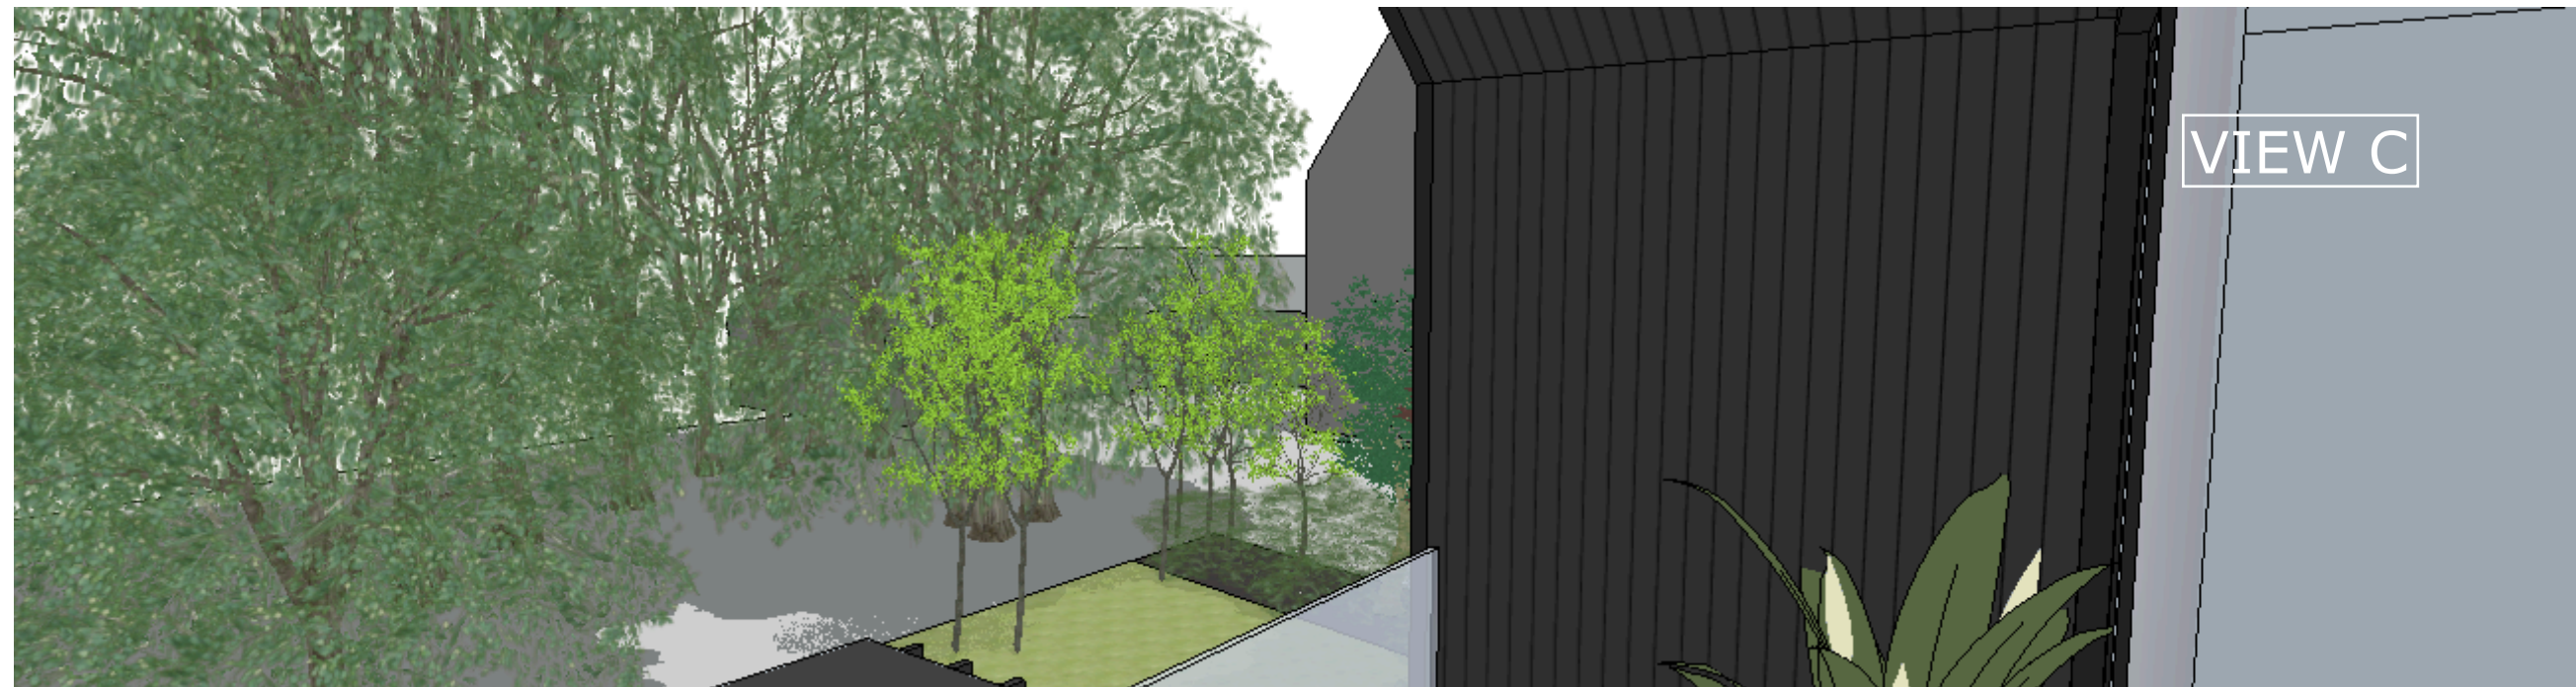


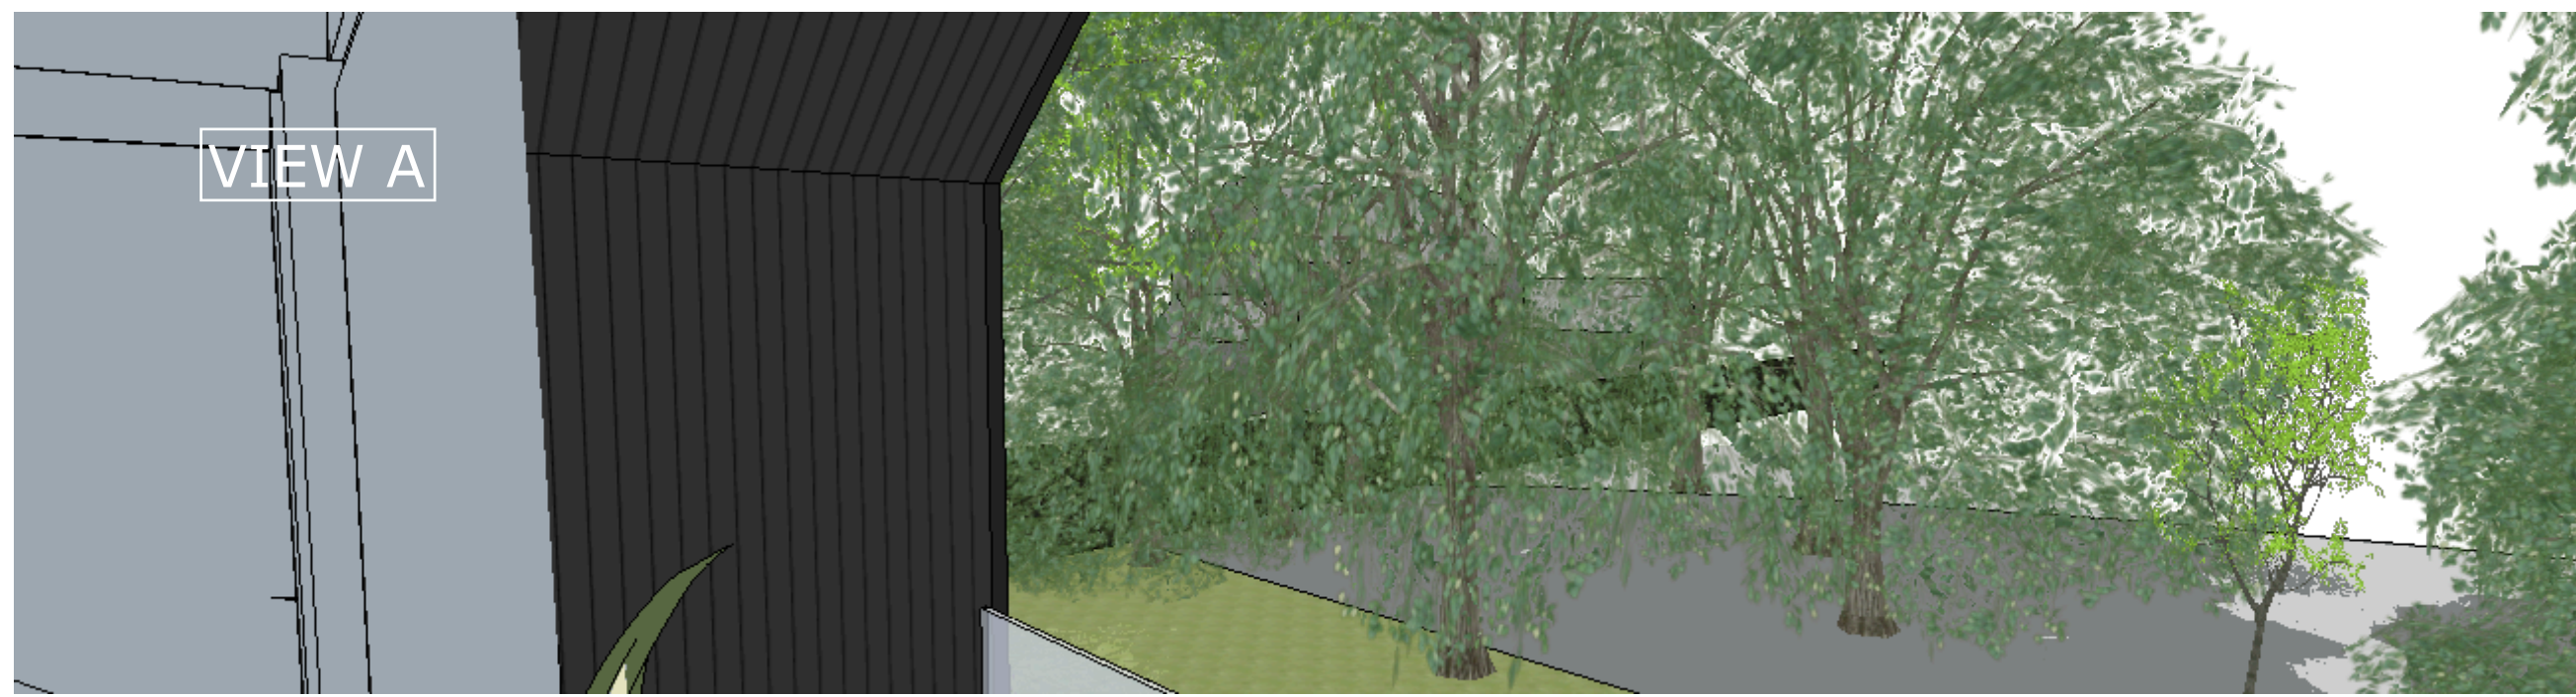

VIEW A


View towards 5 Pinfold Lane. This only accounts for trees and shrubs within the plot and The Old Vicarage. There are further trees and shrubs on the boundary within 5 Pinfold Lane not added that will add to the density further.

VIEW B

View into the existing trees of The Old Vicarage. This view does not show the actual extent of the landscaping and only a few of the trees on the other side of the boundary with The Old Vicarage. The trees actually extend right to the rear boundary of The Old Vicarage.

VIEW C

Shows the view looking towards The Old Vicarage and it being partly visible however once the new landscaping grows to maturity the house itself should be screened off further.

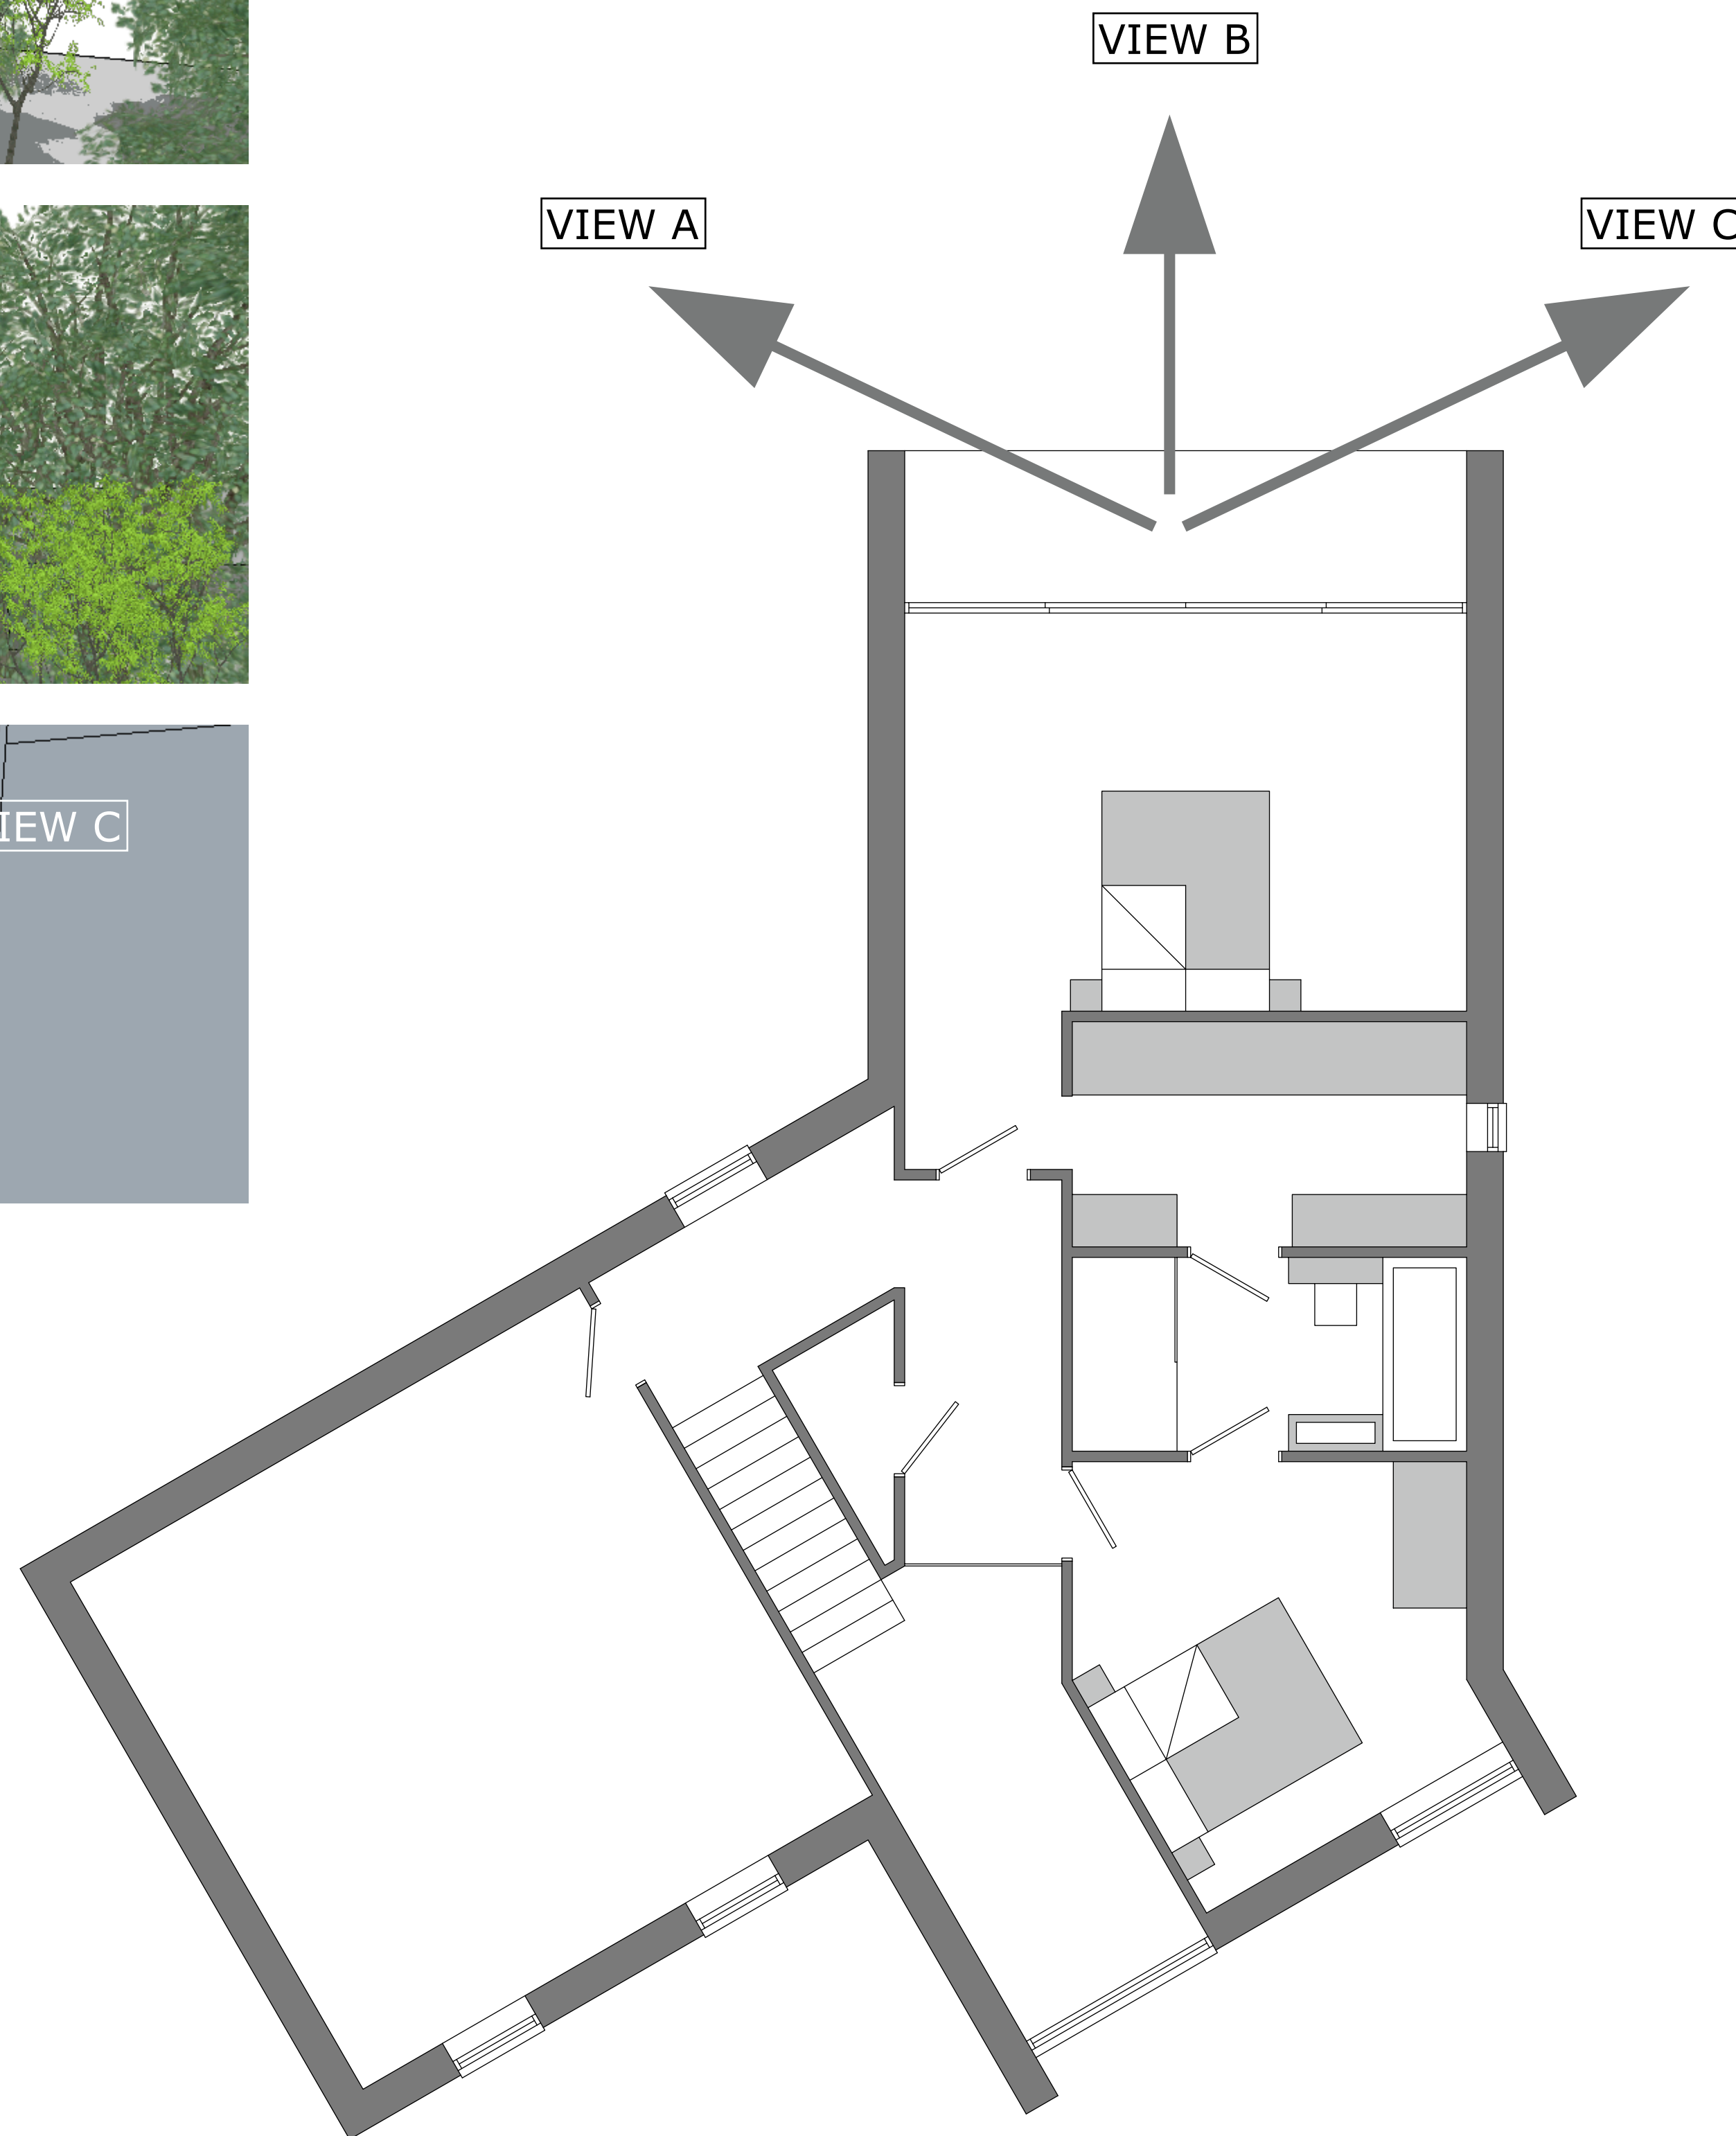

PROPOSED RESIDENTIAL PROPERTY
ADJACENT THE OLD VICARAGE
HIGH ROAD WESTON
MR & MRS WALLIS

[illegible]

BALCONY VIEWS

1/50 AT A1

24/5/25

J195-PL 11

Julian Warrick

Architectural Design Consultant



Email: julian@jwarrick-design-cons.com
Tel: 01775 820123
Mob: 07849 652067
Houzz.co.uk

8 Beech Grove
Donington
Spalding
Lincs
PE11 4XQ