
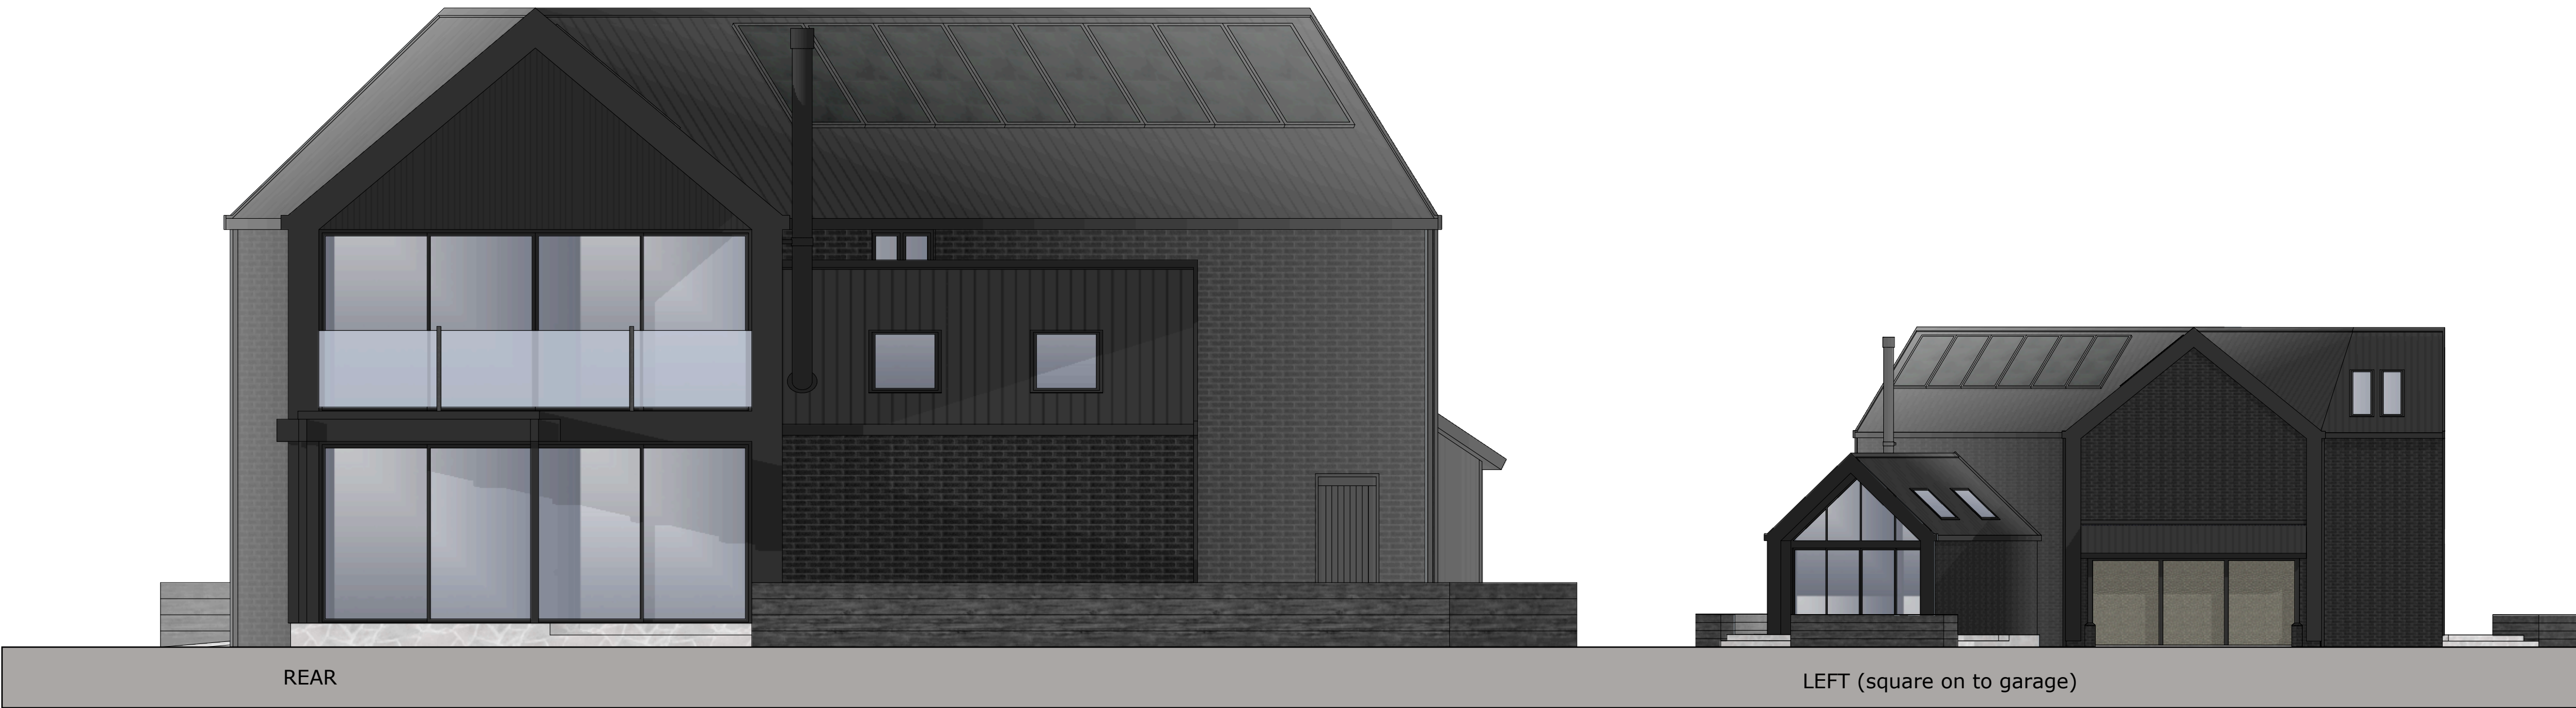


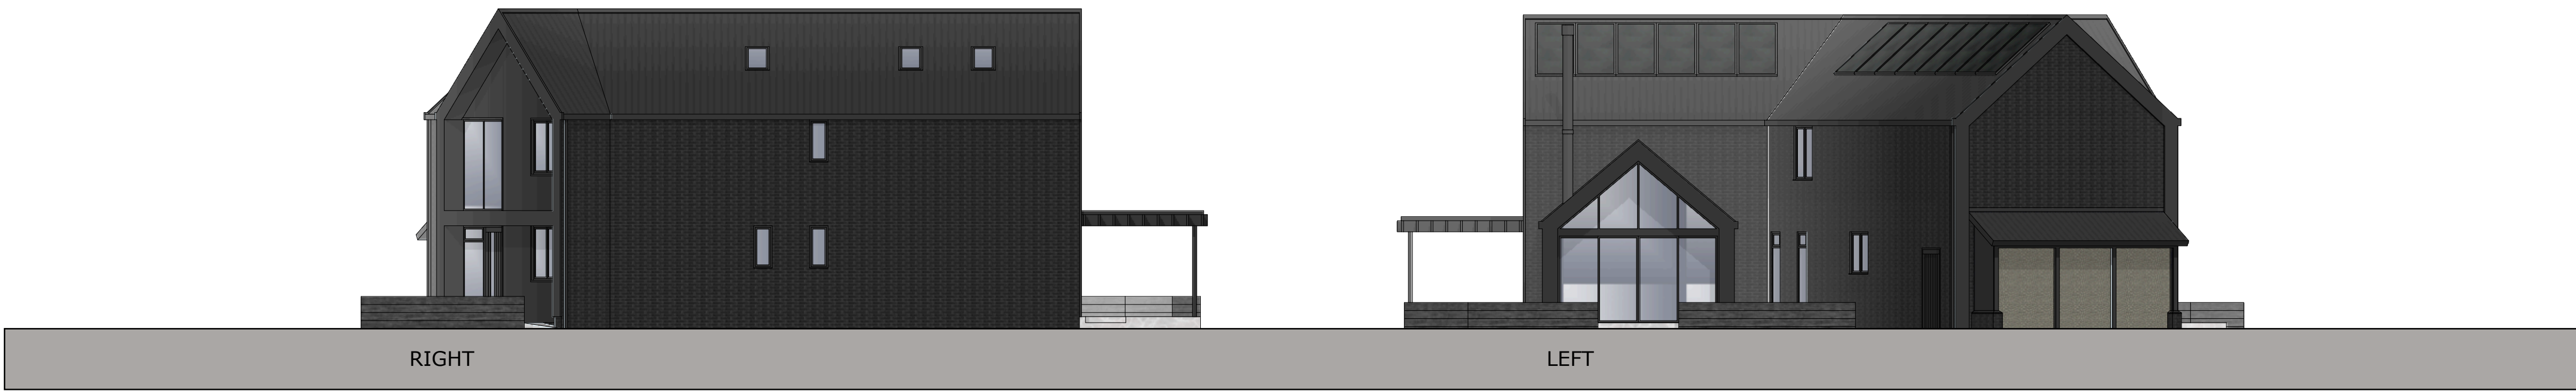

PROPOSED RESIDENTIAL PROPERTY
ADJACENT THE OLD VICARAGE
HIGH ROAD WESTON
MR & MRS WALLIS

DO NOT SCALE DOWN DRAWING

[illegible]

ELEVATIONS

1/50 1/100
AT A1

24/5/25

J195-PL 12

Julian Warrick

Architectural Design Consultant



Email: julian@jwarrick-design-cons.com
Tel: 01775 820123
Mob: 07849 652067
Houzz.co.uk

8 Beech Grove
Donington
Spalding
Lincs
PE11 4XQ