
Block Plan - Wragg Marsh Farm, Spalding, Lincs, PE12 6HQ

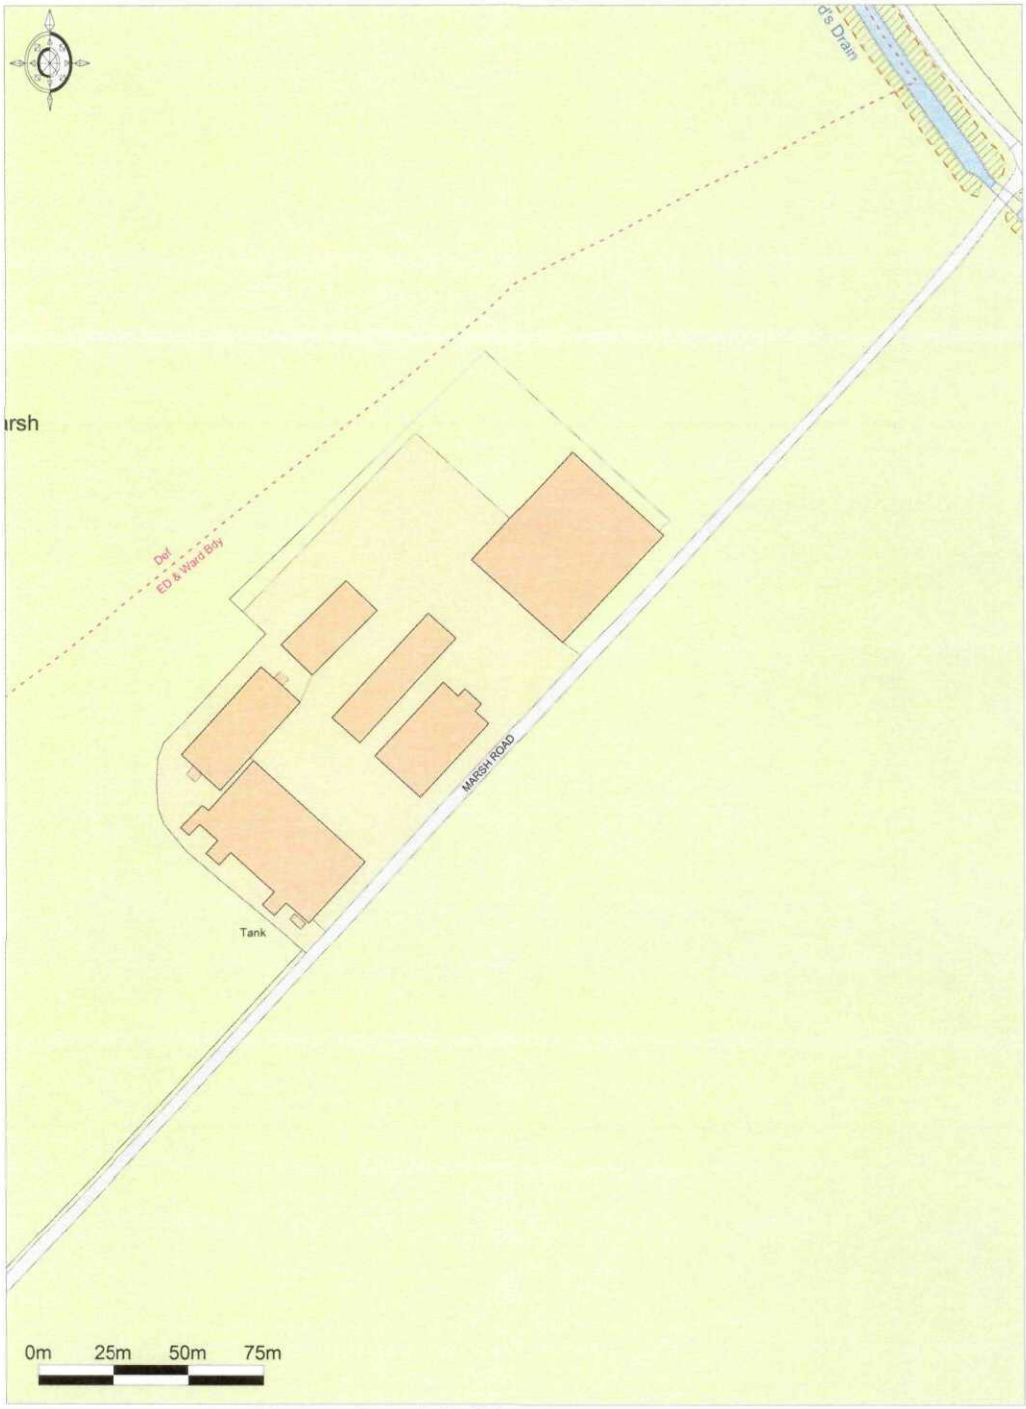

Promap®
Ordnance Survey © Crown Copyright 2011. All rights reserved.
Licence number 100020449. Plotted Scale - 1:2500

Scale 1:2500