


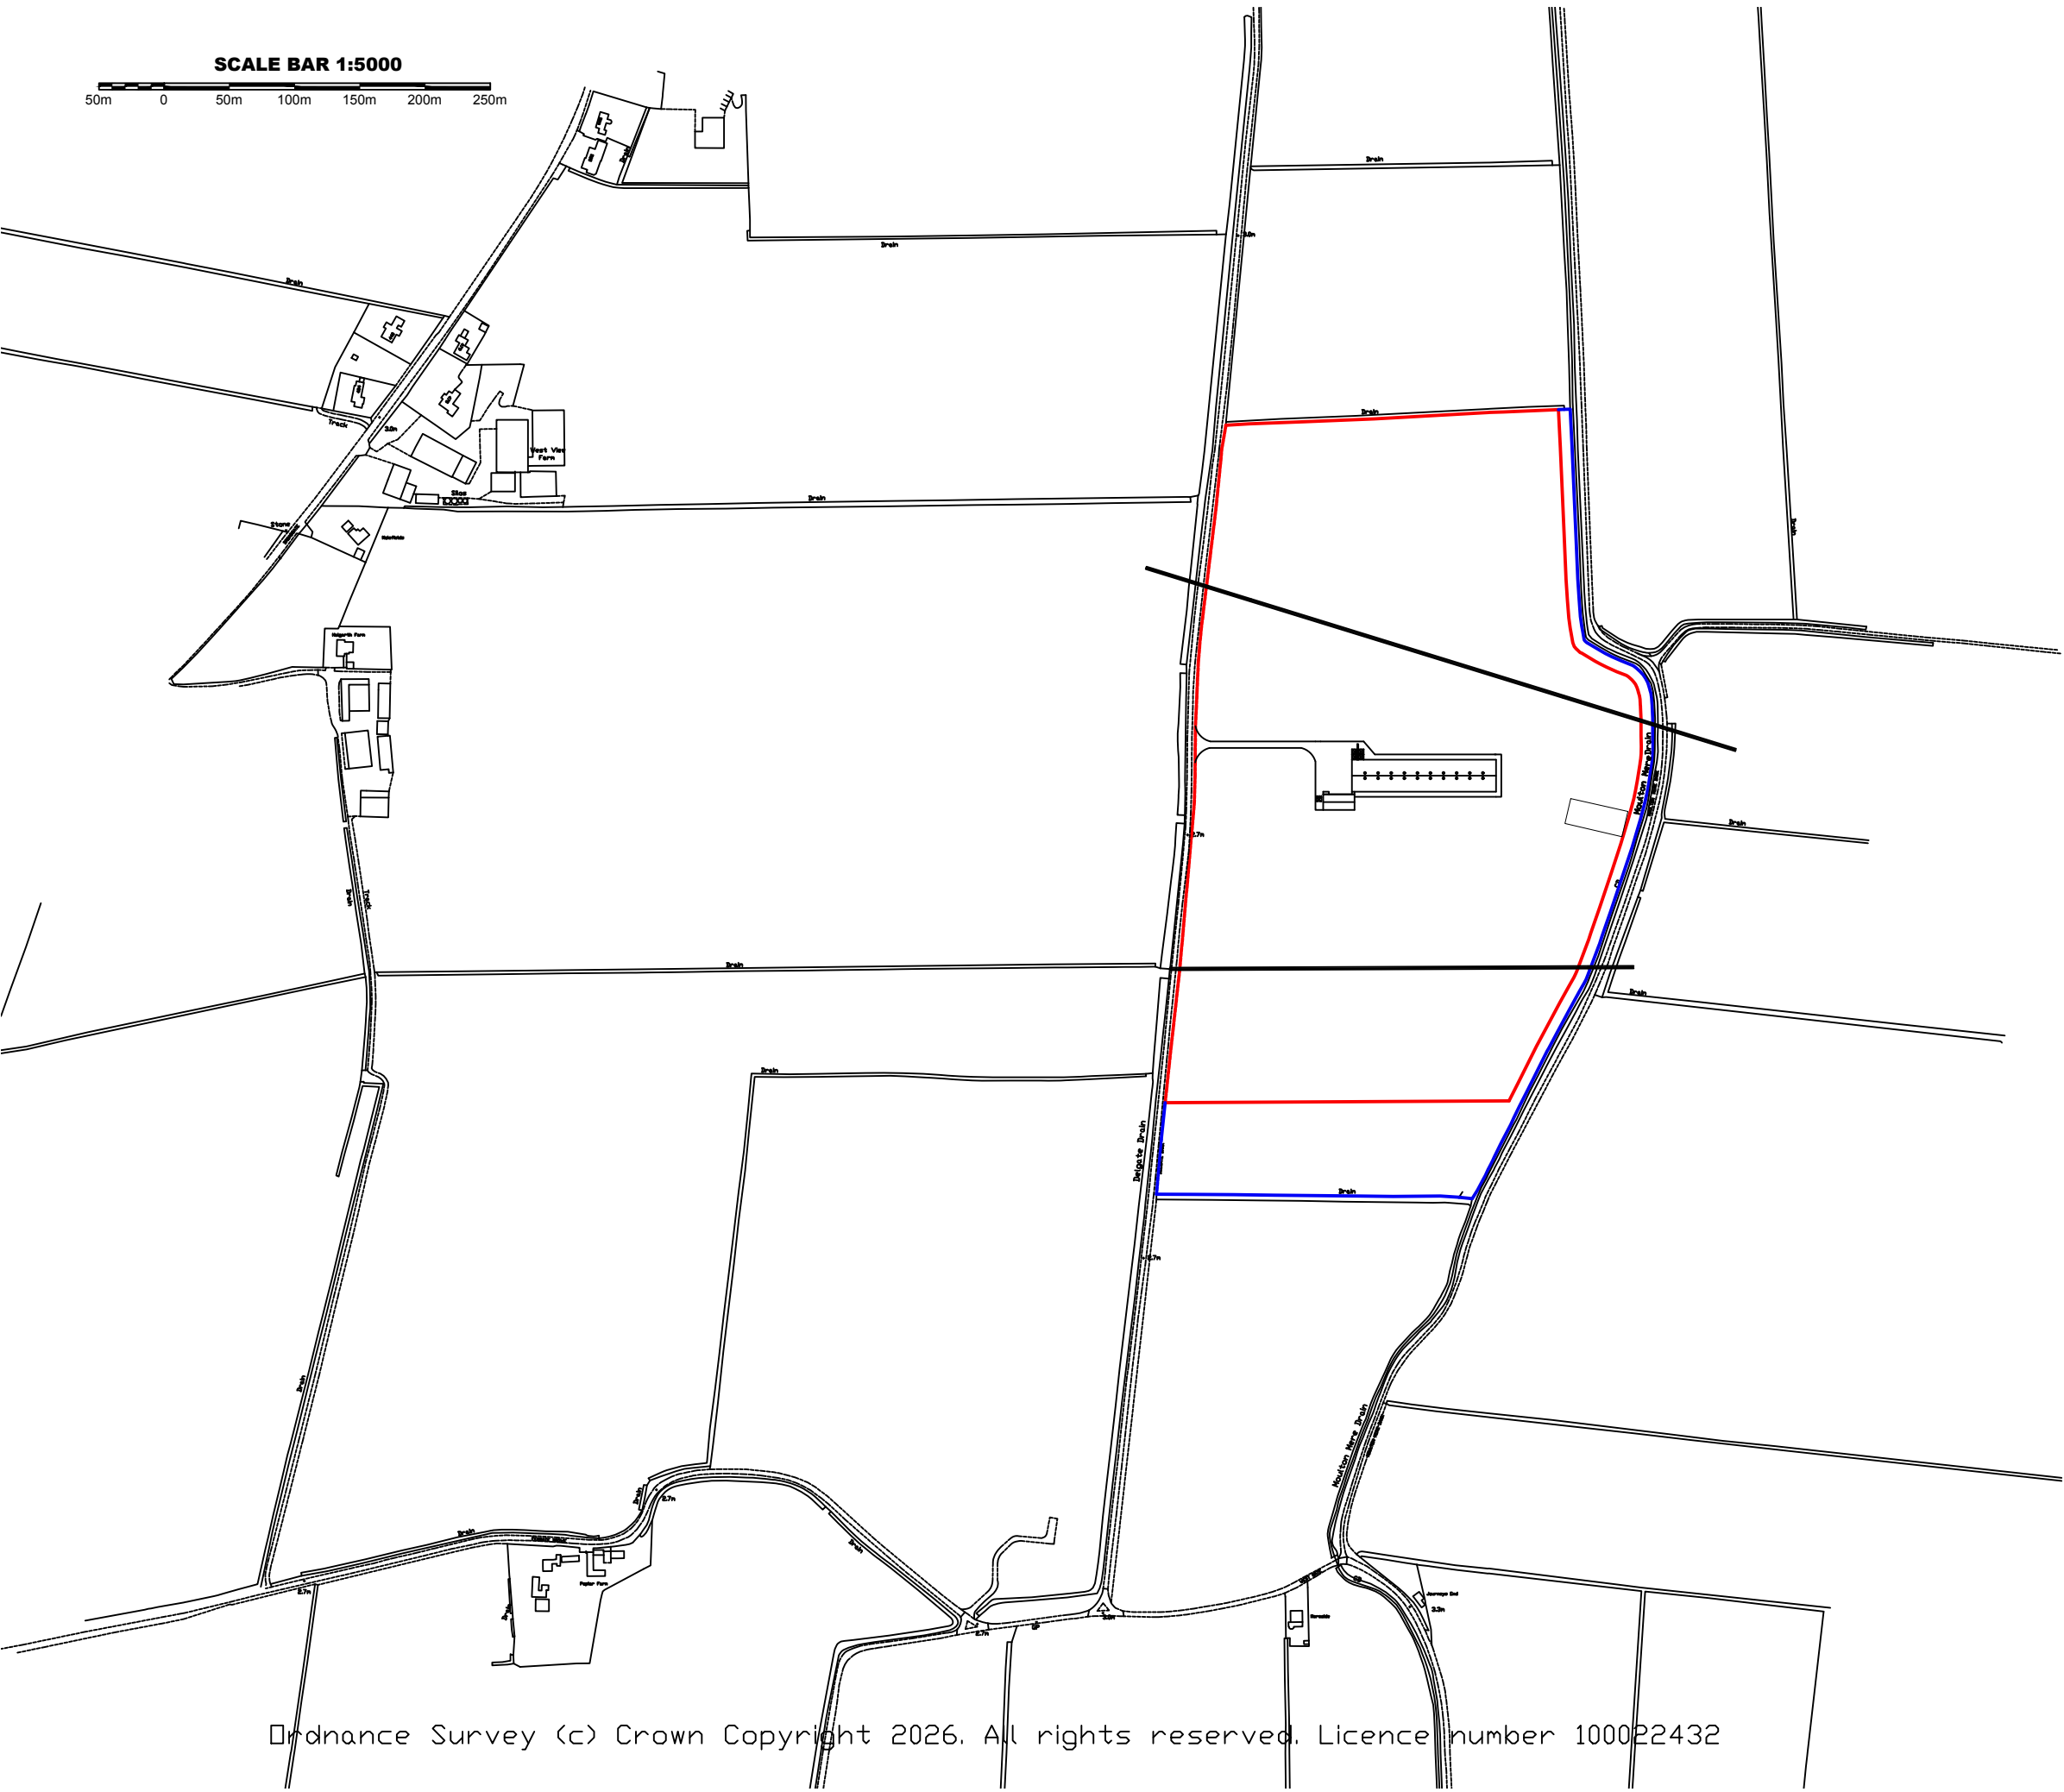

SCALE BAR 1:5000
50m 0 50m 100m 150m 200m 250m



Harrison Pick Ltd
PLANNING CONSULTANTS

Drawing
Location Plan

Station Farm Offices, Wansford Road, Nafferton,
Driffild, East Yorkshire, YO25 8NJ

T : 01377 253363
E : ian@harrisonpick.co.uk
sam@harrisonpick.co.uk
W : www.harrisonpick.co.uk

Project
W Dring and Sons Ltd - Proposed Free Range Egg
Unit

Scale	1:5000	@ A3
Job No.	IP/26/FD/01	Rev: -
Drawn by:	IP	Date: Jan 26

Ordnance Survey (c) Crown Copyright 2026. All rights reserved. Licence number 100022432

The drawing is the copyright of Harrison Pick Ltd and should not be altered, copied or reproduced without written consent.