
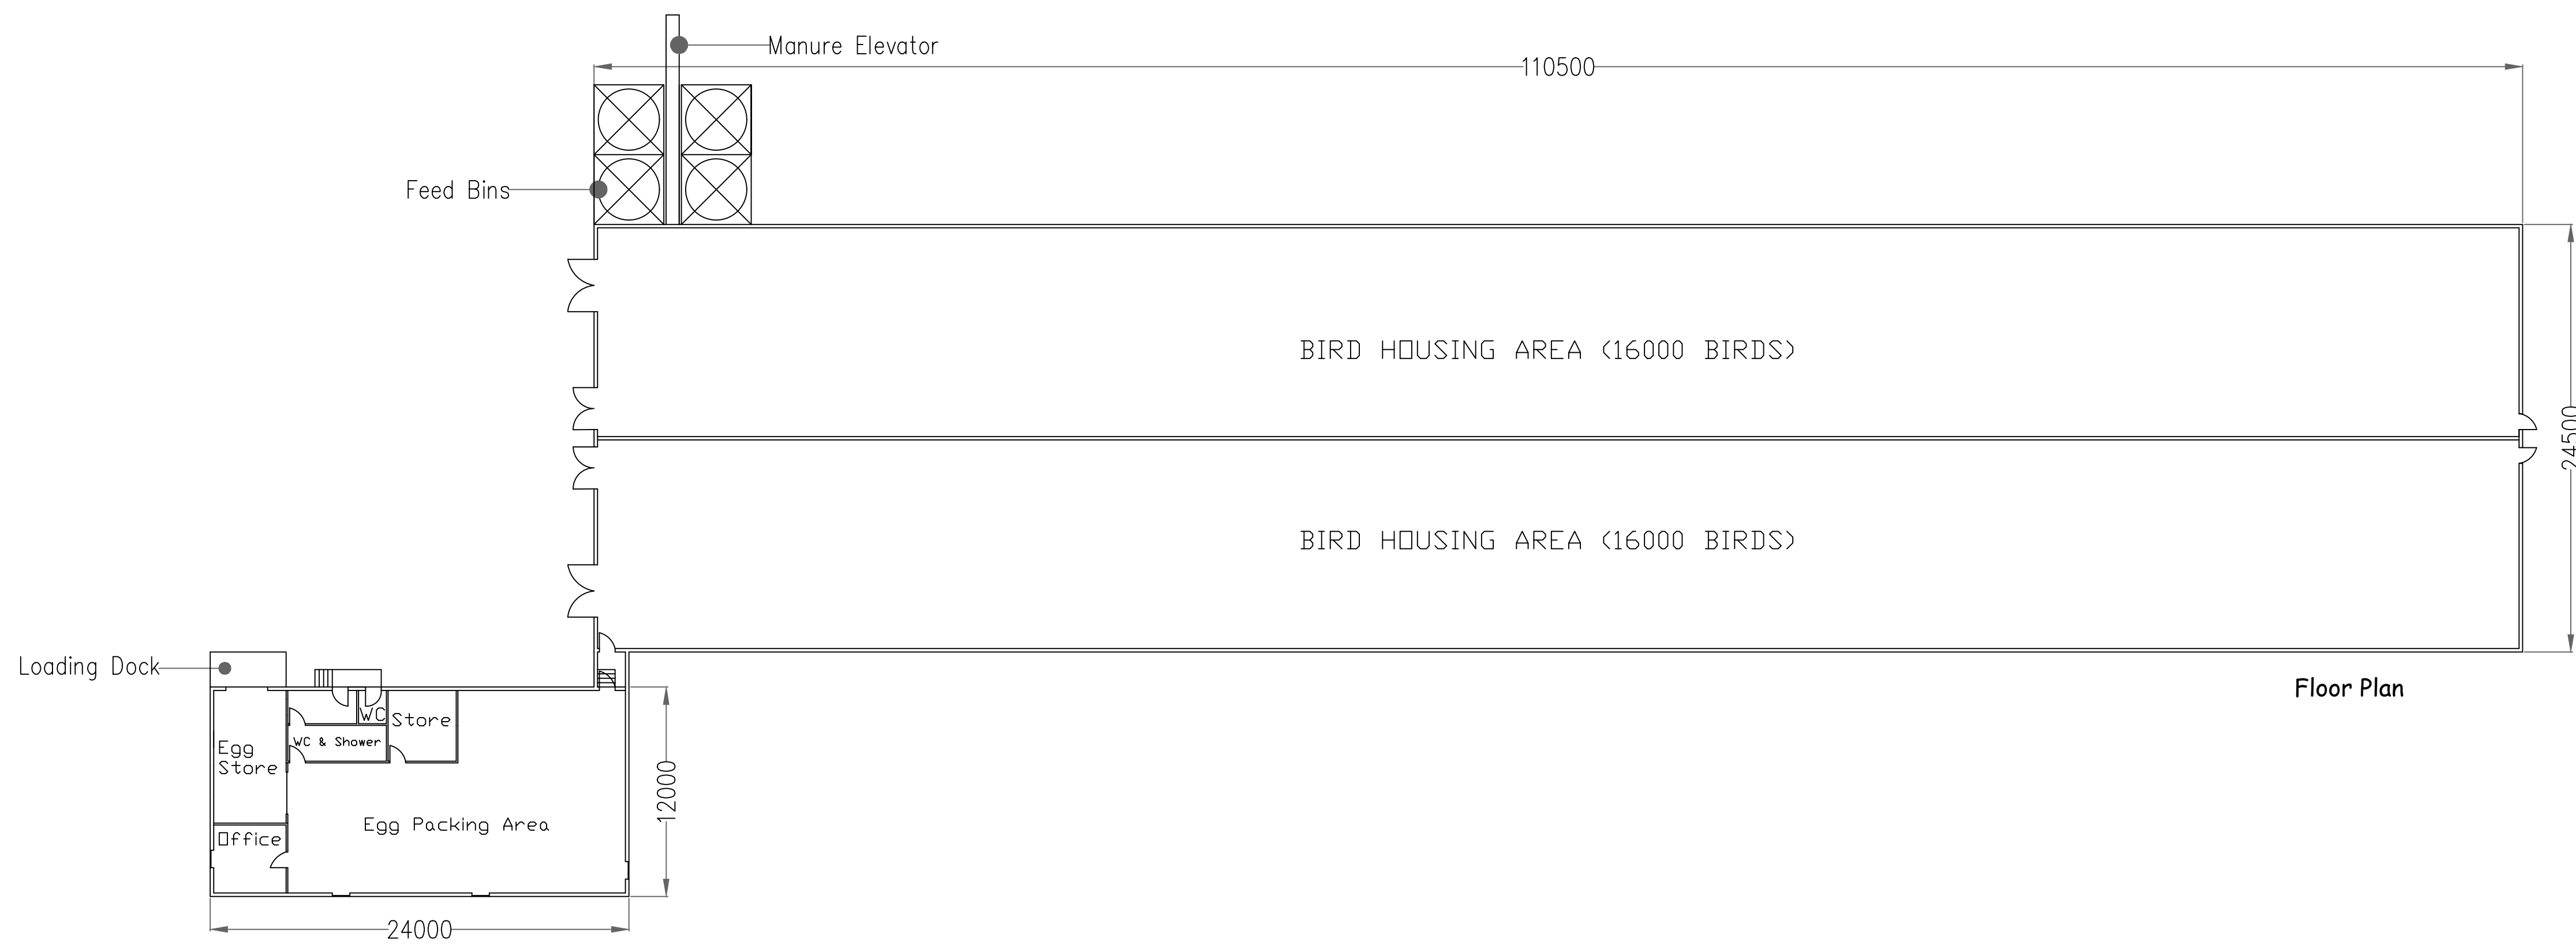
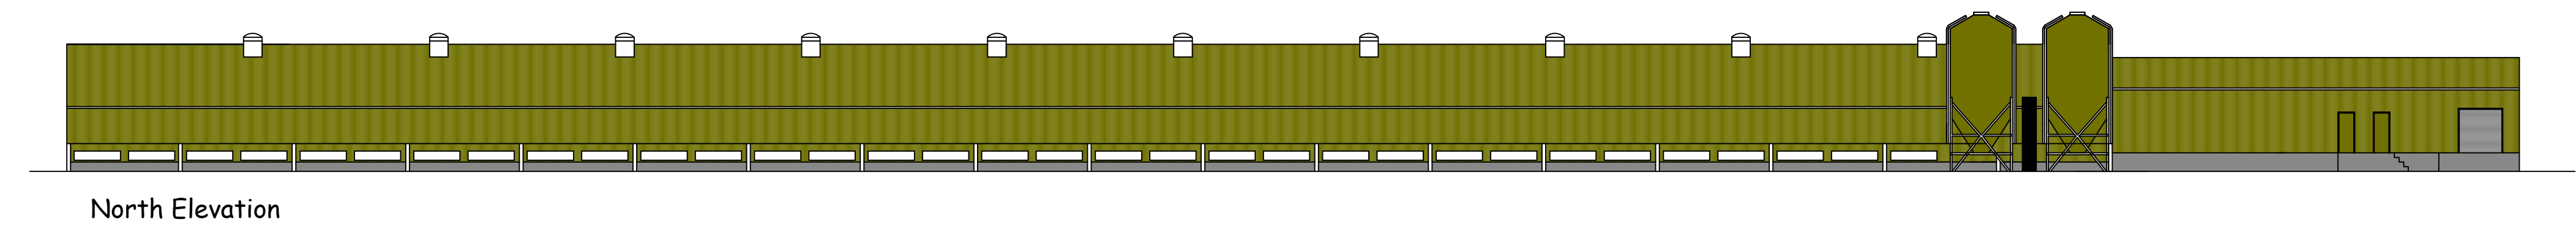
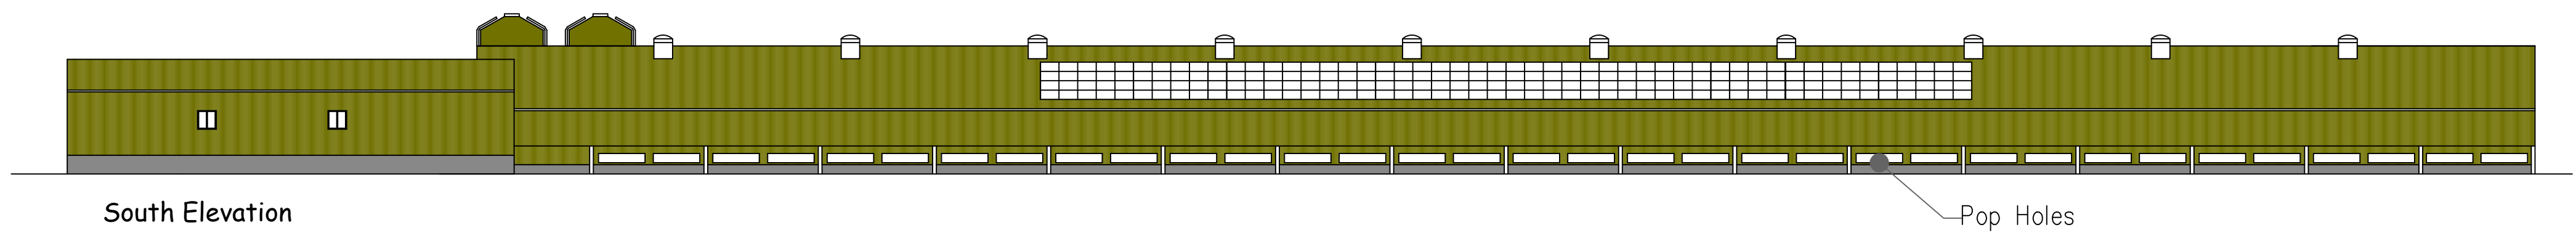


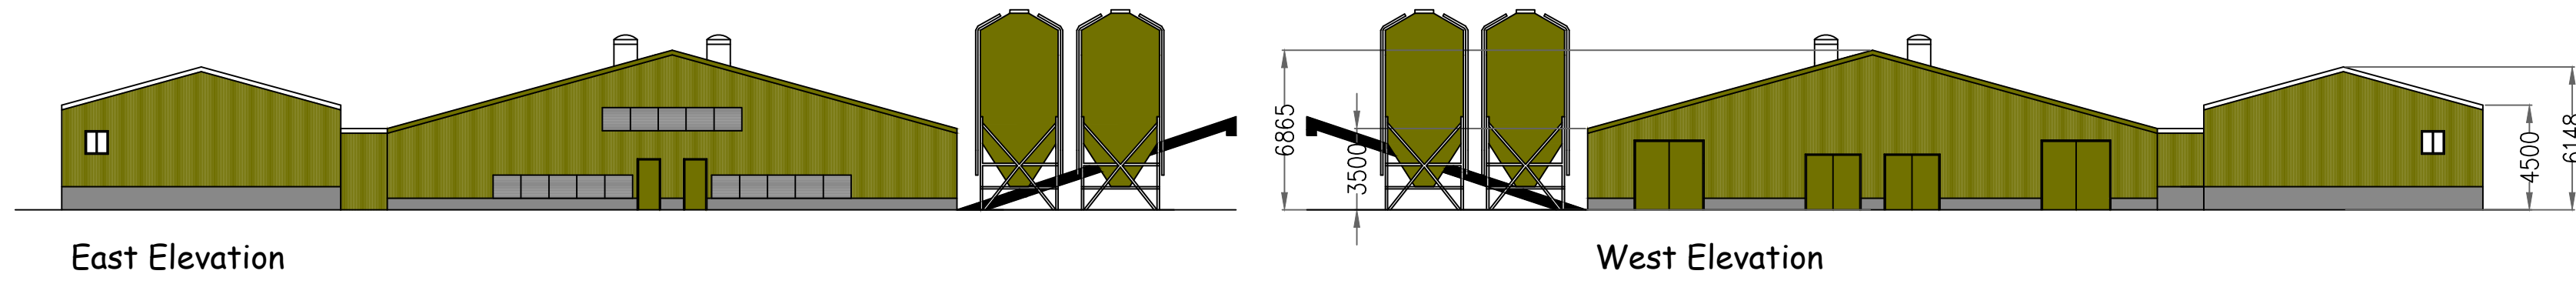

Drawing
Elevations and Plan View A1

Station Farm Offices, Wansford Road, Nafferton,
Driffield, East Yorkshire, YO25 8NJ
T : 01377 253363
E : ian@harrisonpick.co.uk
sam@harrisonpick.co.uk
W : www.harrisonpick.co.uk

Project
W Dring and Sons Ltd - Proposed Free Range Egg
Unit

Scale	1:250	@ A1
Drw No.	IP/26/FD/03	Rev: -
Drawn by:	IP	Date: Jan 26

The drawing is the copyright of Harrison Pick Ltd and should not be altered, copied or reproduced without written consent.