
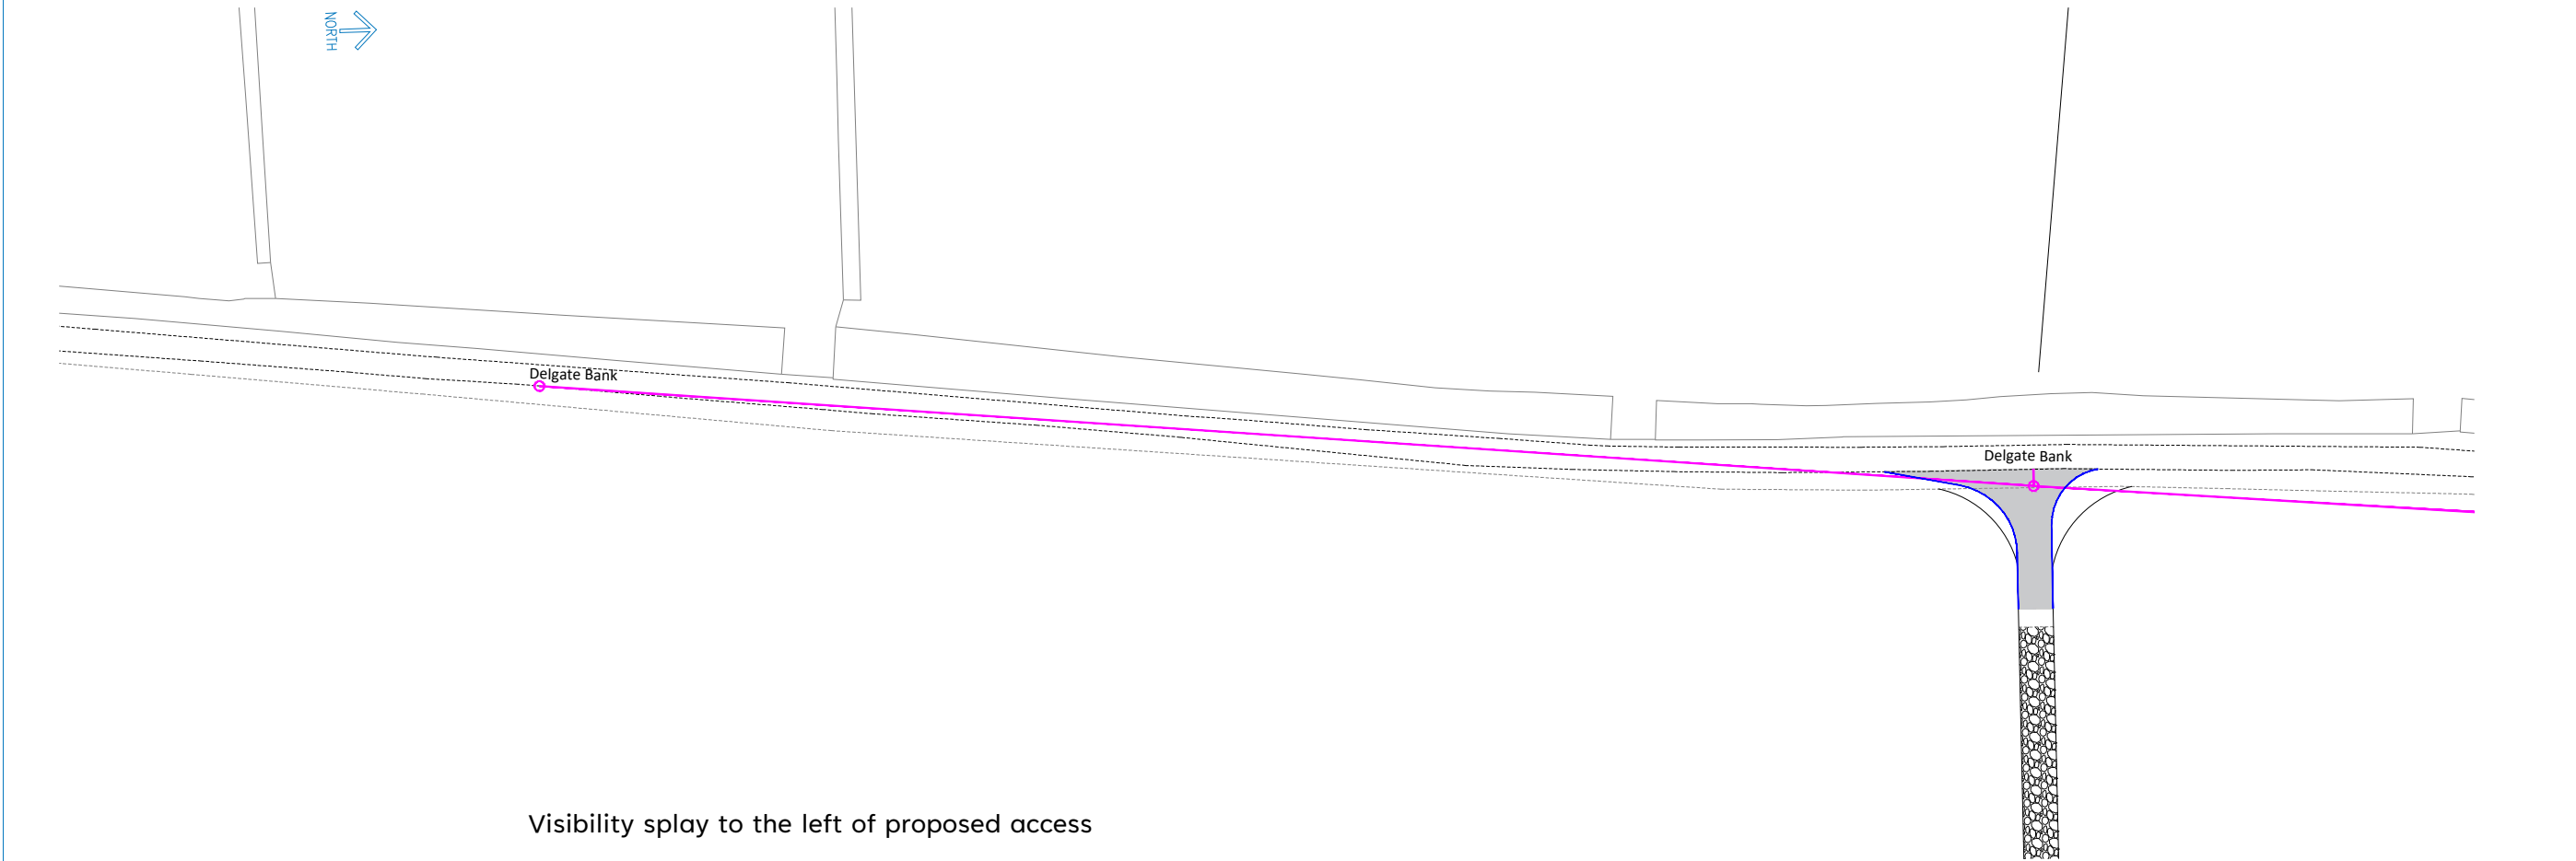


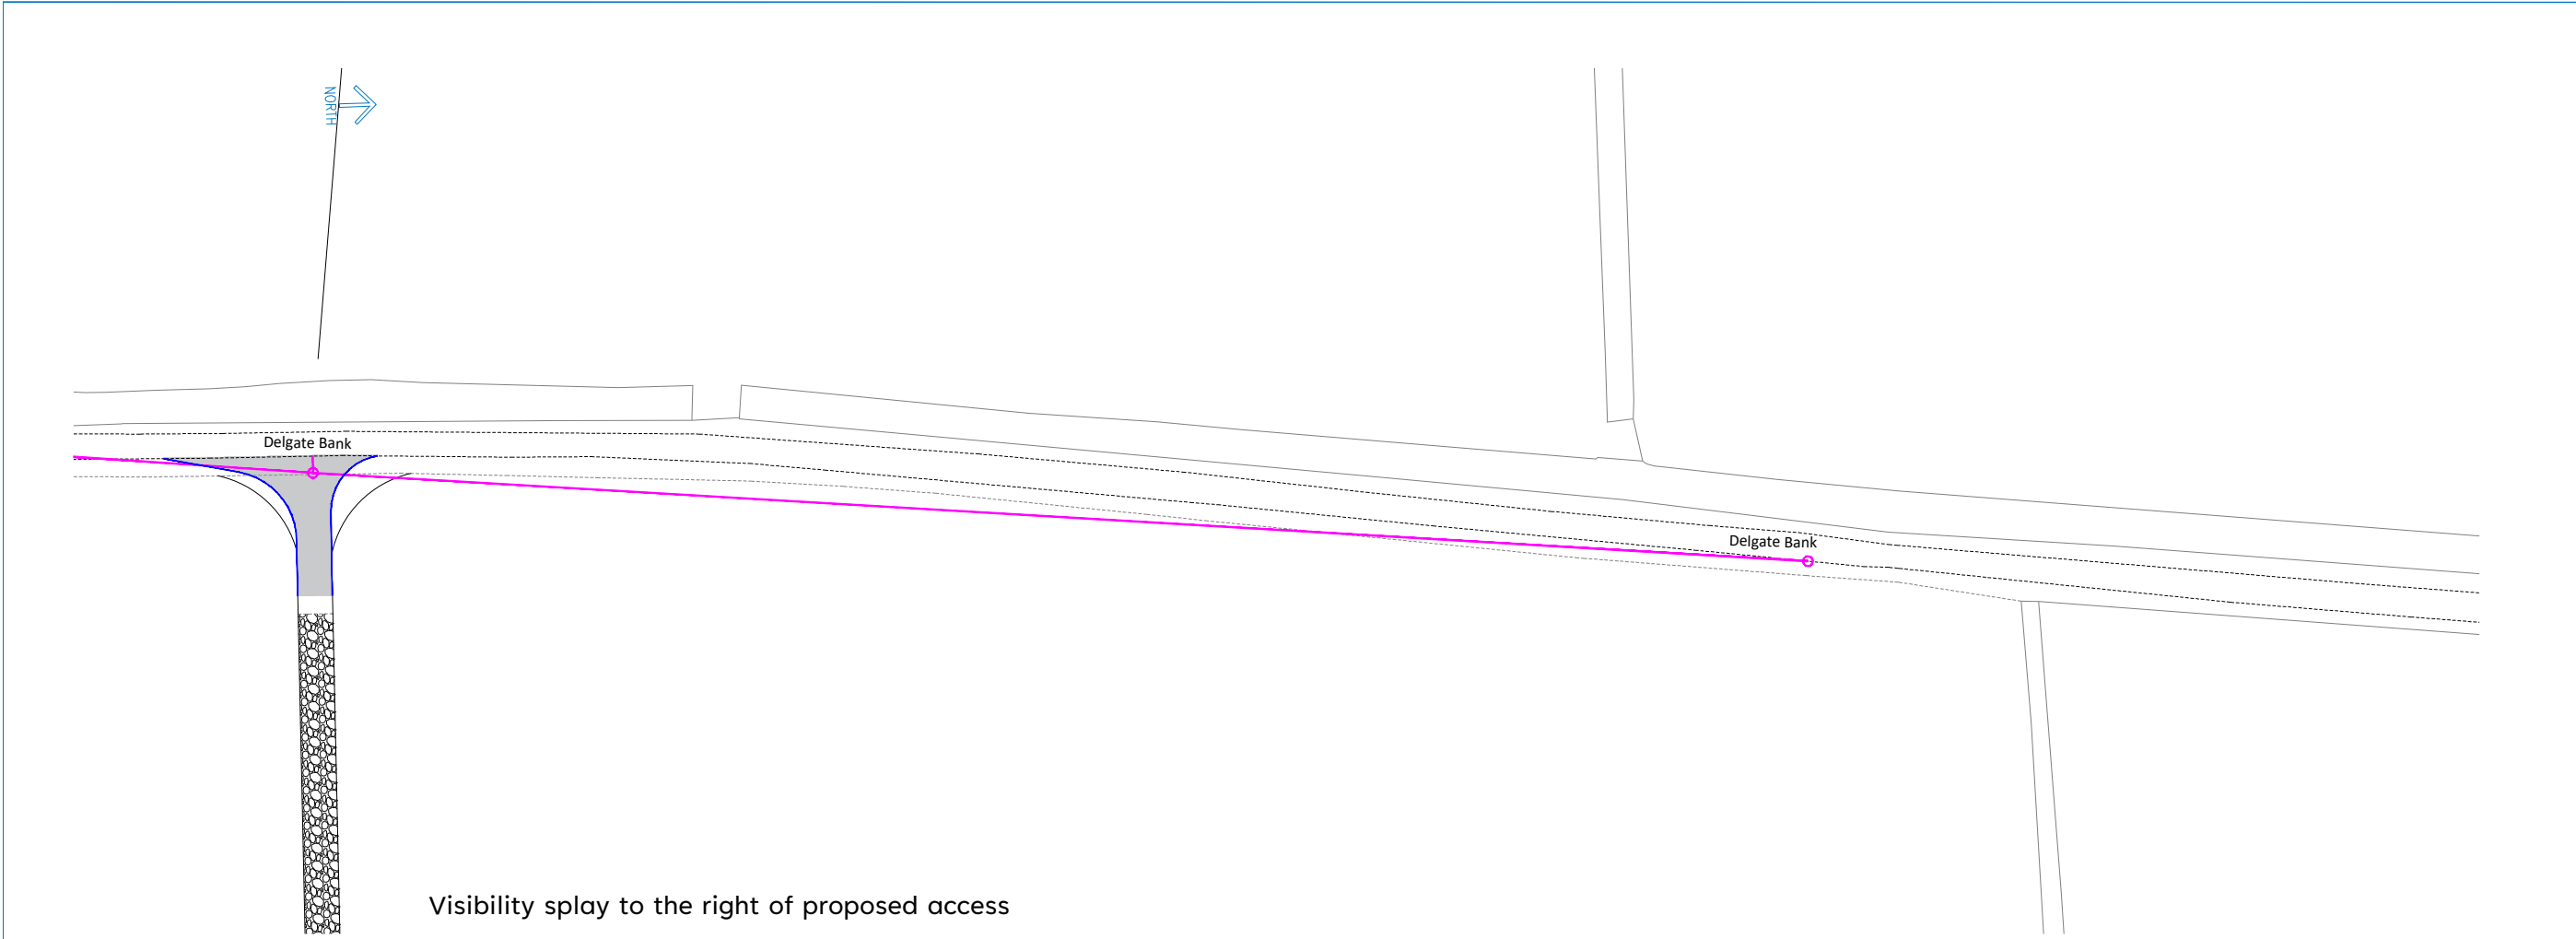

10mm

A3

© Local Transport Projects

Key:-

Proposed Kerbline

Proposed Carriageway Construction

2.4m x 215m Visibility Splay based on 60mph to DMRB

Disclaimers:-

1. This drawing is copyright and must not be copied in part or in whole unless agreed in writing by Local Transport Projects Ltd.

2. Reference should be made to the project's drawing register to ensure the latest drawing is being referred to.

3. All dimensions are to be checked by the contractor prior to commencement of work. Any discrepancy shall be reported immediately to Local Transport Projects Ltd.

4. All work shall be carried out in accordance with local authority, statutory authority and health & safety requirements & regulations.

5. This drawing is produced to be printed and read in colour. Reproduction in black and white may prevent correct interpretation of some aspects.

0	-	-	-	-
Rev	Date	By	Check	Description

Drawings Referenced:-

OS mapping obtained from Emapsite. © Crown copyright and database rights [2026] Ordnance Survey AC0000808122.

LTP

Local Transport Projects

T. 01482 679 911

E. info@ltp.co.uk

W. ltp.co.uk

Client

Armstrong House,
Flemingate,
Beverley, HU17 0NW

W Dring and Sons Limited

Project

Proposed Free Range Egg Production Unit,
Land at Delgate Bank,
Spalding

Title

Proposed Access Visibility Splays

Scale @ A3

Date

1 : 500

16 09 26

Drawn

Checked

Approved

JWH

MR

MR

Status

PRELIMINARY

Drawing Number

Rev

LTP/6910/ V2 /01.01

0