




LANDSCAPING, FENCING & TREE PLANTING SCHEME.

- A - MIXED HEDGE
- (a) Hawthorn (*Crataegus Monocyna*)
 - (b) Beech (*Fagus Sylvatica*)
 - (c) Blackthorn (*Prunus Spinosa*)
 - (d) Buckthorn (*Rhamnus Cathartica*)
- B - SILVER BIRCH - Feathered
- C - HAWTHORN - Feathered
- D - WHITEBEAM - Feathered.
- E - 1.80 METRE HIGH CLOSE BOARDED FENCE
- F - PATIO
- G - EXISTING CONCRETE POST & WIRE BOUNDARY FENCE.

All planting to be in accordance with BS 4428:1989 and amendment No. 1 (1991)
All trees to be planted with minimum 0.6m plastic mulch mat and to be staked, tied and tubed.
1/3 to 1/2 bag of peat free tree and shrub planting compost to be incorporated into backfill for each tree hole.

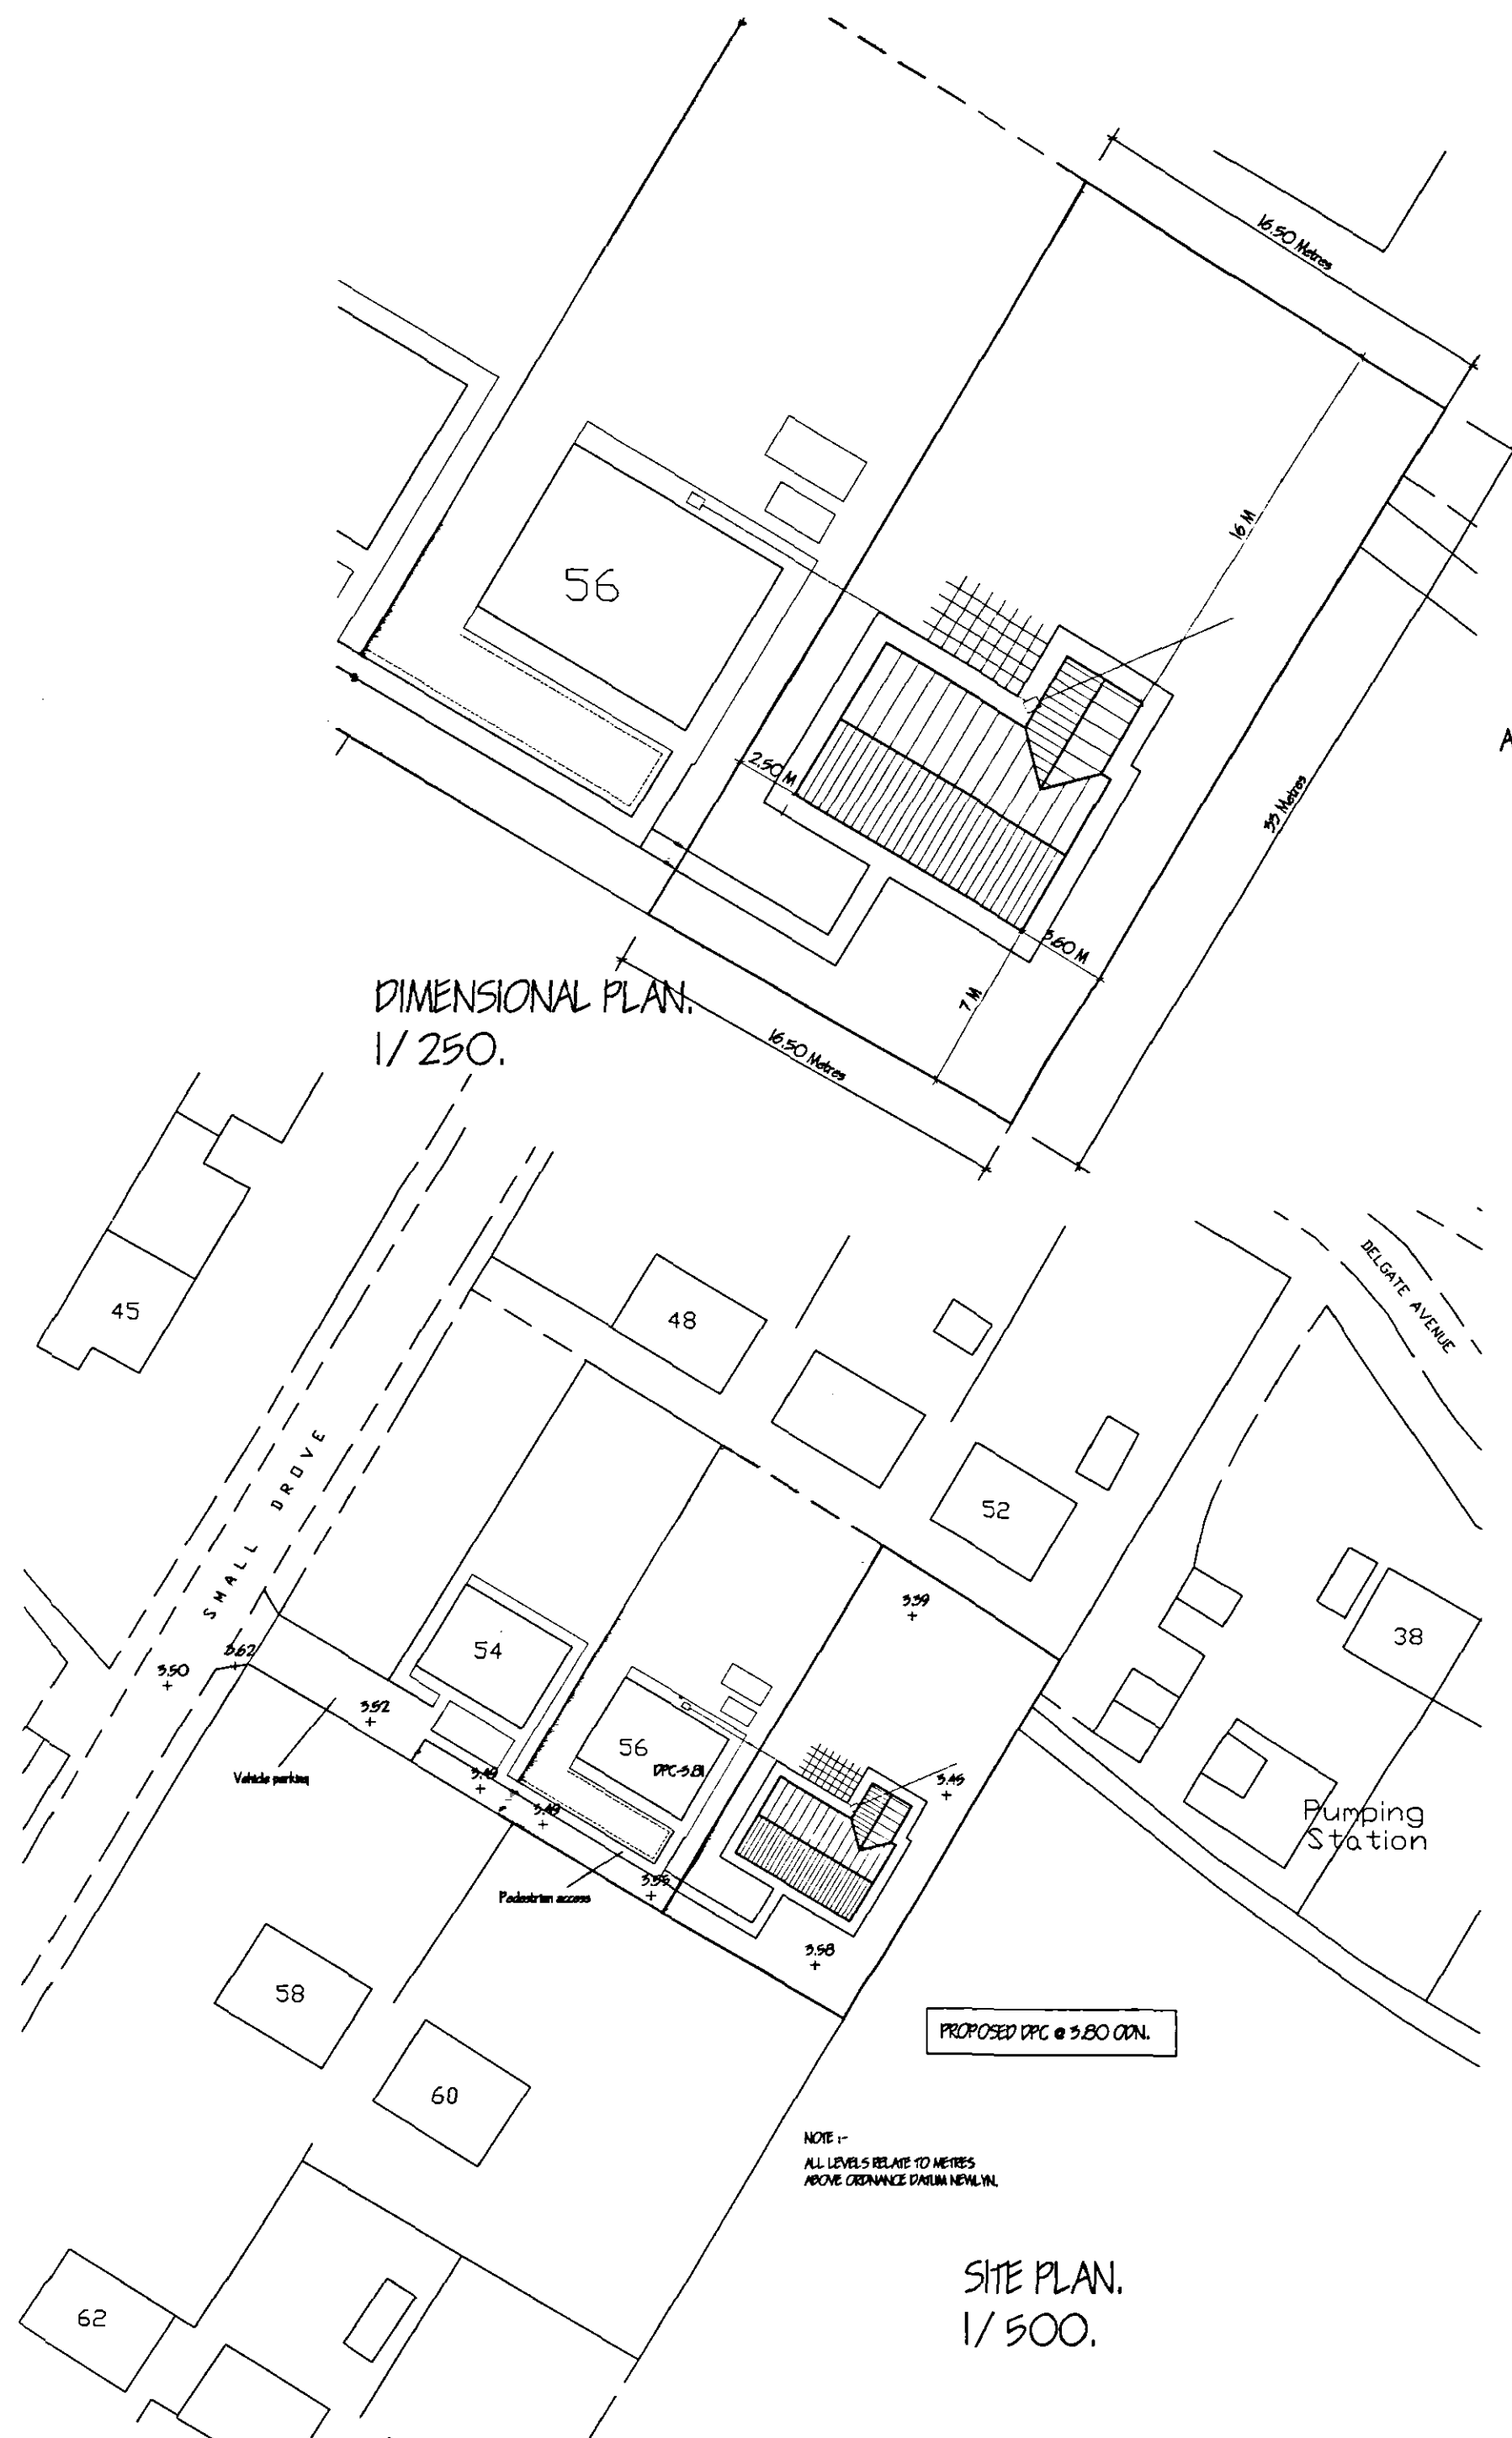