




Front Elevation

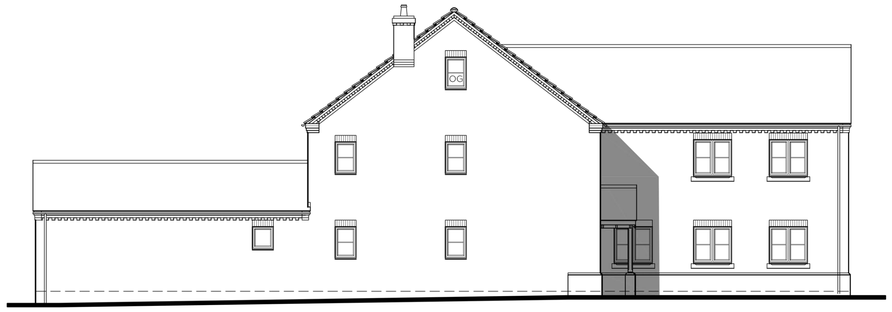


Side Elevation

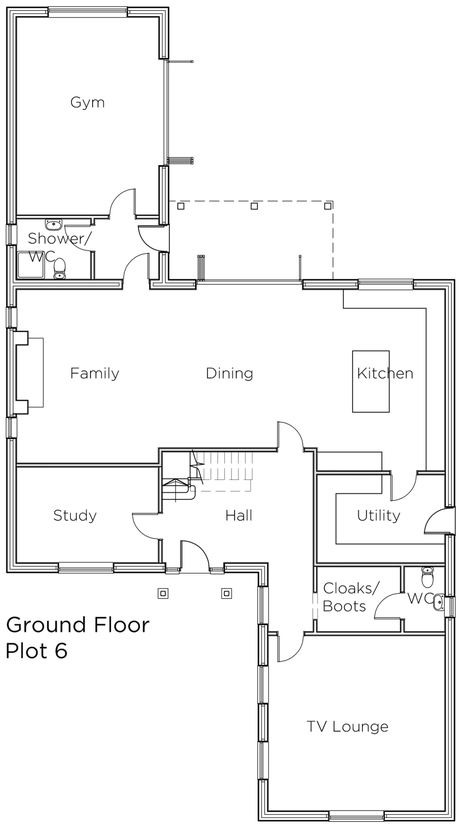

Ground Floor
Plot 6

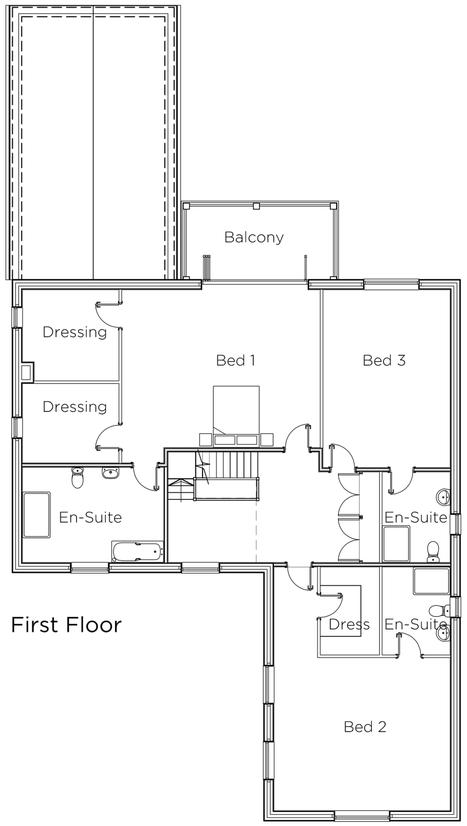

First Floor

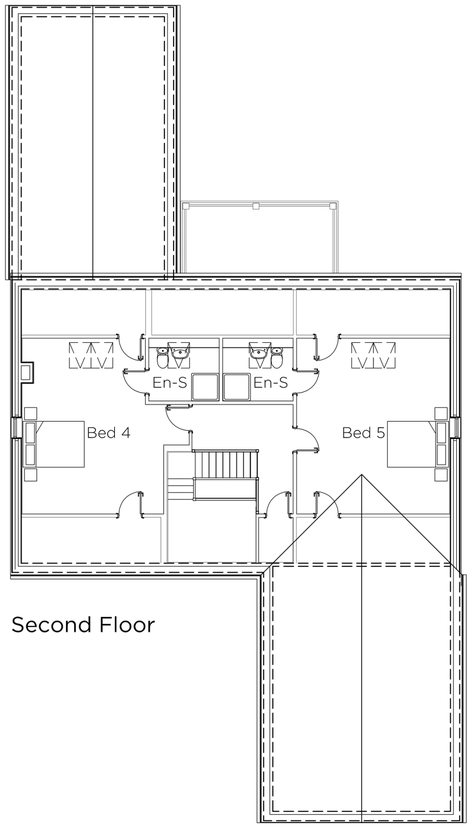

Second Floor



Rear Elevation



Side Elevation

THIS DRAWING IS NOT TO BE USED FOR CONSTRUCTION.
COPYRIGHT SEVEN22 ARCHITECTURE LTD

MATERIALS

WALLS

NELISSEN BRICKS, AS PLOTS 1 - 6

BRICKWORK BELOW DPC LEVEL & TO PLINTH LINE, TO BE DARK GREY ENGINEERING BRICK

RECONSTITUTED STONE CILLS TO PRINCIPAL ELEVATION

IBSTOCK LINEAR BEAMISH BLEND BRICKS, TO SIDE & REAR OF GYM

ROOF

CREST PANTILES,
COLOUR; TERRACOTTA RED

BLACK PVC-U RAINWATER GOODS

OTHER

WINDOWS; U-PVC STYLE AS INDICATED
COLOUR; CREAM

ALUMINIUM BI-FOLD DOORS, COLOUR TO MATCH WINDOWS

OG = OBSCURE GLAZED

0 1 2 5 10
Scale 1:100

seven22
ARCHITECTURE LTD

22 SHORE VIEW, PETERBOROUGH
CAMBRIDGESHIRE, PE7 8FS
E.info@seven22.co.uk ~ T.07799 585277

PROJECT
RESIDENTIAL DEVELOPMENT
PLOT 6 ON LAND AT
87 MOULTON CHAPEL ROAD
COWBIT
LINCOLNSHIRE

CLIENT
SENNEN HOMES LIMITED

TITLE
PROPOSED PLANS & ELEVATIONS (PLOT 6)

DRAWING No.
036 P02

SCALE	DATE	REV
1:100 @ A1	MAY 21	