THIS DRAWING IS NOT TO BE USED FOR CONSTRUCTION.
COPYRIGHT SEVEN22 ARCHITECTURE LTD




Subject to Planning, Ref; H22-0515-21

Plots 1 - 3 As Planning Ref; H22-1145-19


Proposed Street Scene
Scale 1:200

0 1 2 3 4 5 10 20

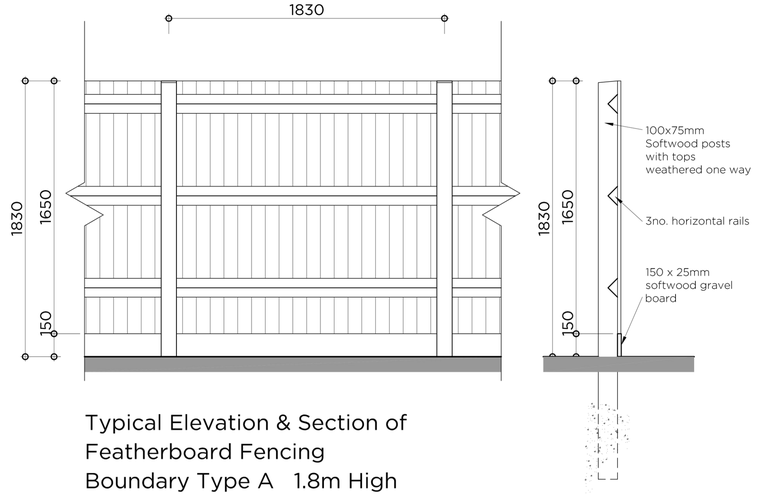

Typical Elevation & Section of Featherboard Fencing
Boundary Type A 1.8m High
Scale 1:20

0 0.1 0.5 1m

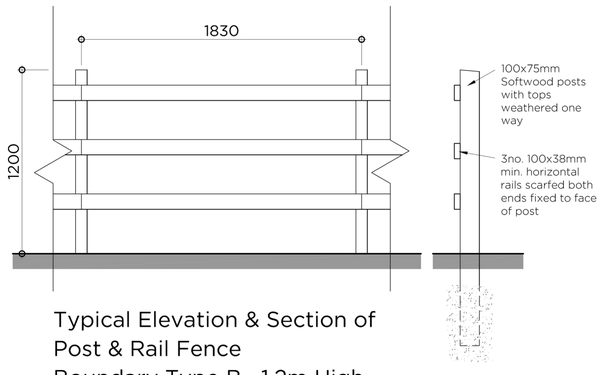

Typical Elevation & Section of Post & Rail Fence
Boundary Type B 1.2m High
Scale 1:20

seven22 ARCHITECTURE LTD

22 SHORE VIEW, PETERBOROUGH
CAMBRIDGESHIRE, PE7 8FS
E.info@seven22.co.uk - **T**.07799 585277

PROJECT
RESIDENTIAL DEVELOPMENT
PLOT 6 ON LAND AT
87 MOULTON CHAPEL ROAD
COWBIT
LINCOLNSHIRE

CLIENT
SENNEN HOMES LIMITED

TITLE
PROPOSED STREET SCENE &
BOUNDARY TREATMENTS

DRAWING No.
036 P04

SCALE	DATE	REV
1:20 & 1:200 @ A1	MAY 21	