THIS DRAWING IS NOT TO BE USED FOR CONSTRUCTION.
COPYRIGHT SEVEN22 ARCHITECTURE LTD

REV DATE NOTES

MOULTON CHAPEL ROAD

PLOT 1
F.F.L. 2.75m ODN

PLOT 2
F.F.L. 2.80m ODN


PLOT 3
F.F.L. 2.90m ODN

PLOT 6
F.F.L. 3.30m ODN

DASHED OUTLINES OF
PLOTS 4, 5 & 6 AS CONSENTED
UNDER APPLICATION H22-1145-19

Existing Site Layout
Scale 1:200

0 1 2 3 4 5 10 20

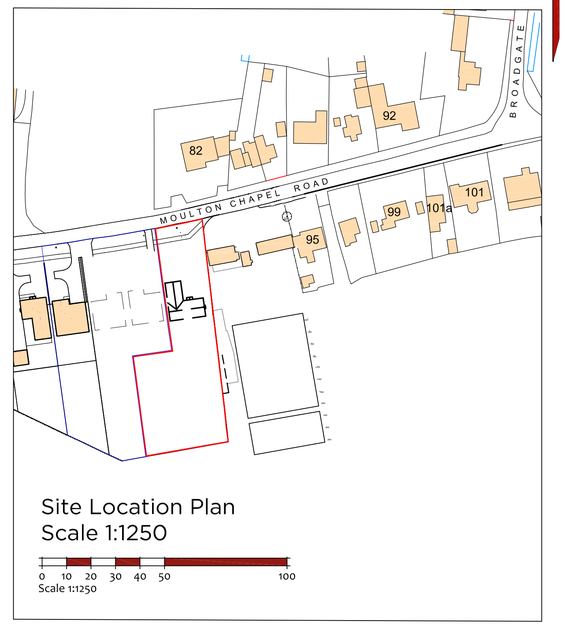

Site Location Plan
Scale 1:1250

0 10 20 30 40 50 100
Scale 1:1250

N

seven22 ARCHITECTURE LTD

22 SHORE VIEW, PETERBOROUGH
CAMBRIDGESHIRE, PE7 8FS
E.info@seven22.co.uk ~ T.07799 585277

PROJECT
RESIDENTIAL DEVELOPMENT
PLOT 6 ON LAND AT
87 MOULTON CHAPEL ROAD
COWBIT
LINCOLNSHIRE

CLIENT
SENNEN HOMES LIMITED

TITLE
SITE LOCATION & EXISTING PLANS

DRAWING No.
036 S01

SCALE	DATE	REV
1:1250 & 1:200 @ A1	APRIL 21	