



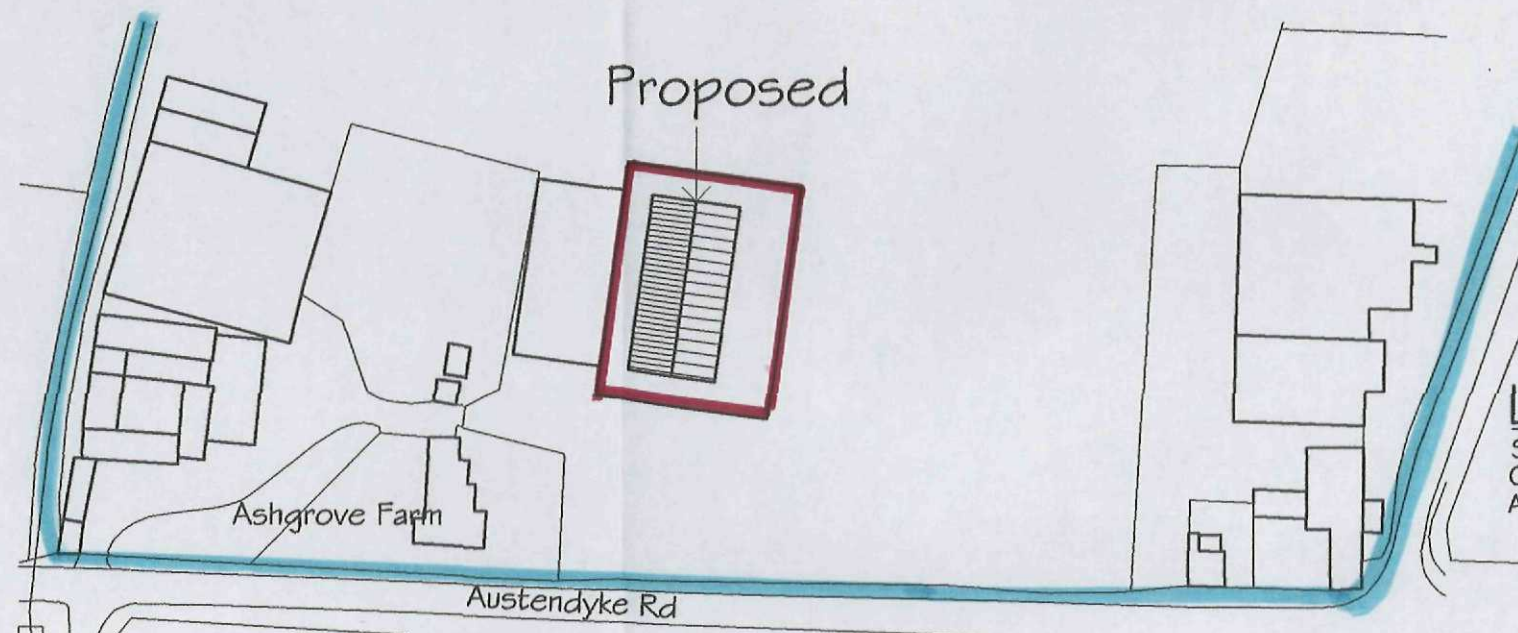

Location Plan

Scale 1/1250
Ordnance Survey (c) Crown Copyright 2015.
All rights reserved. Licence number 100022432

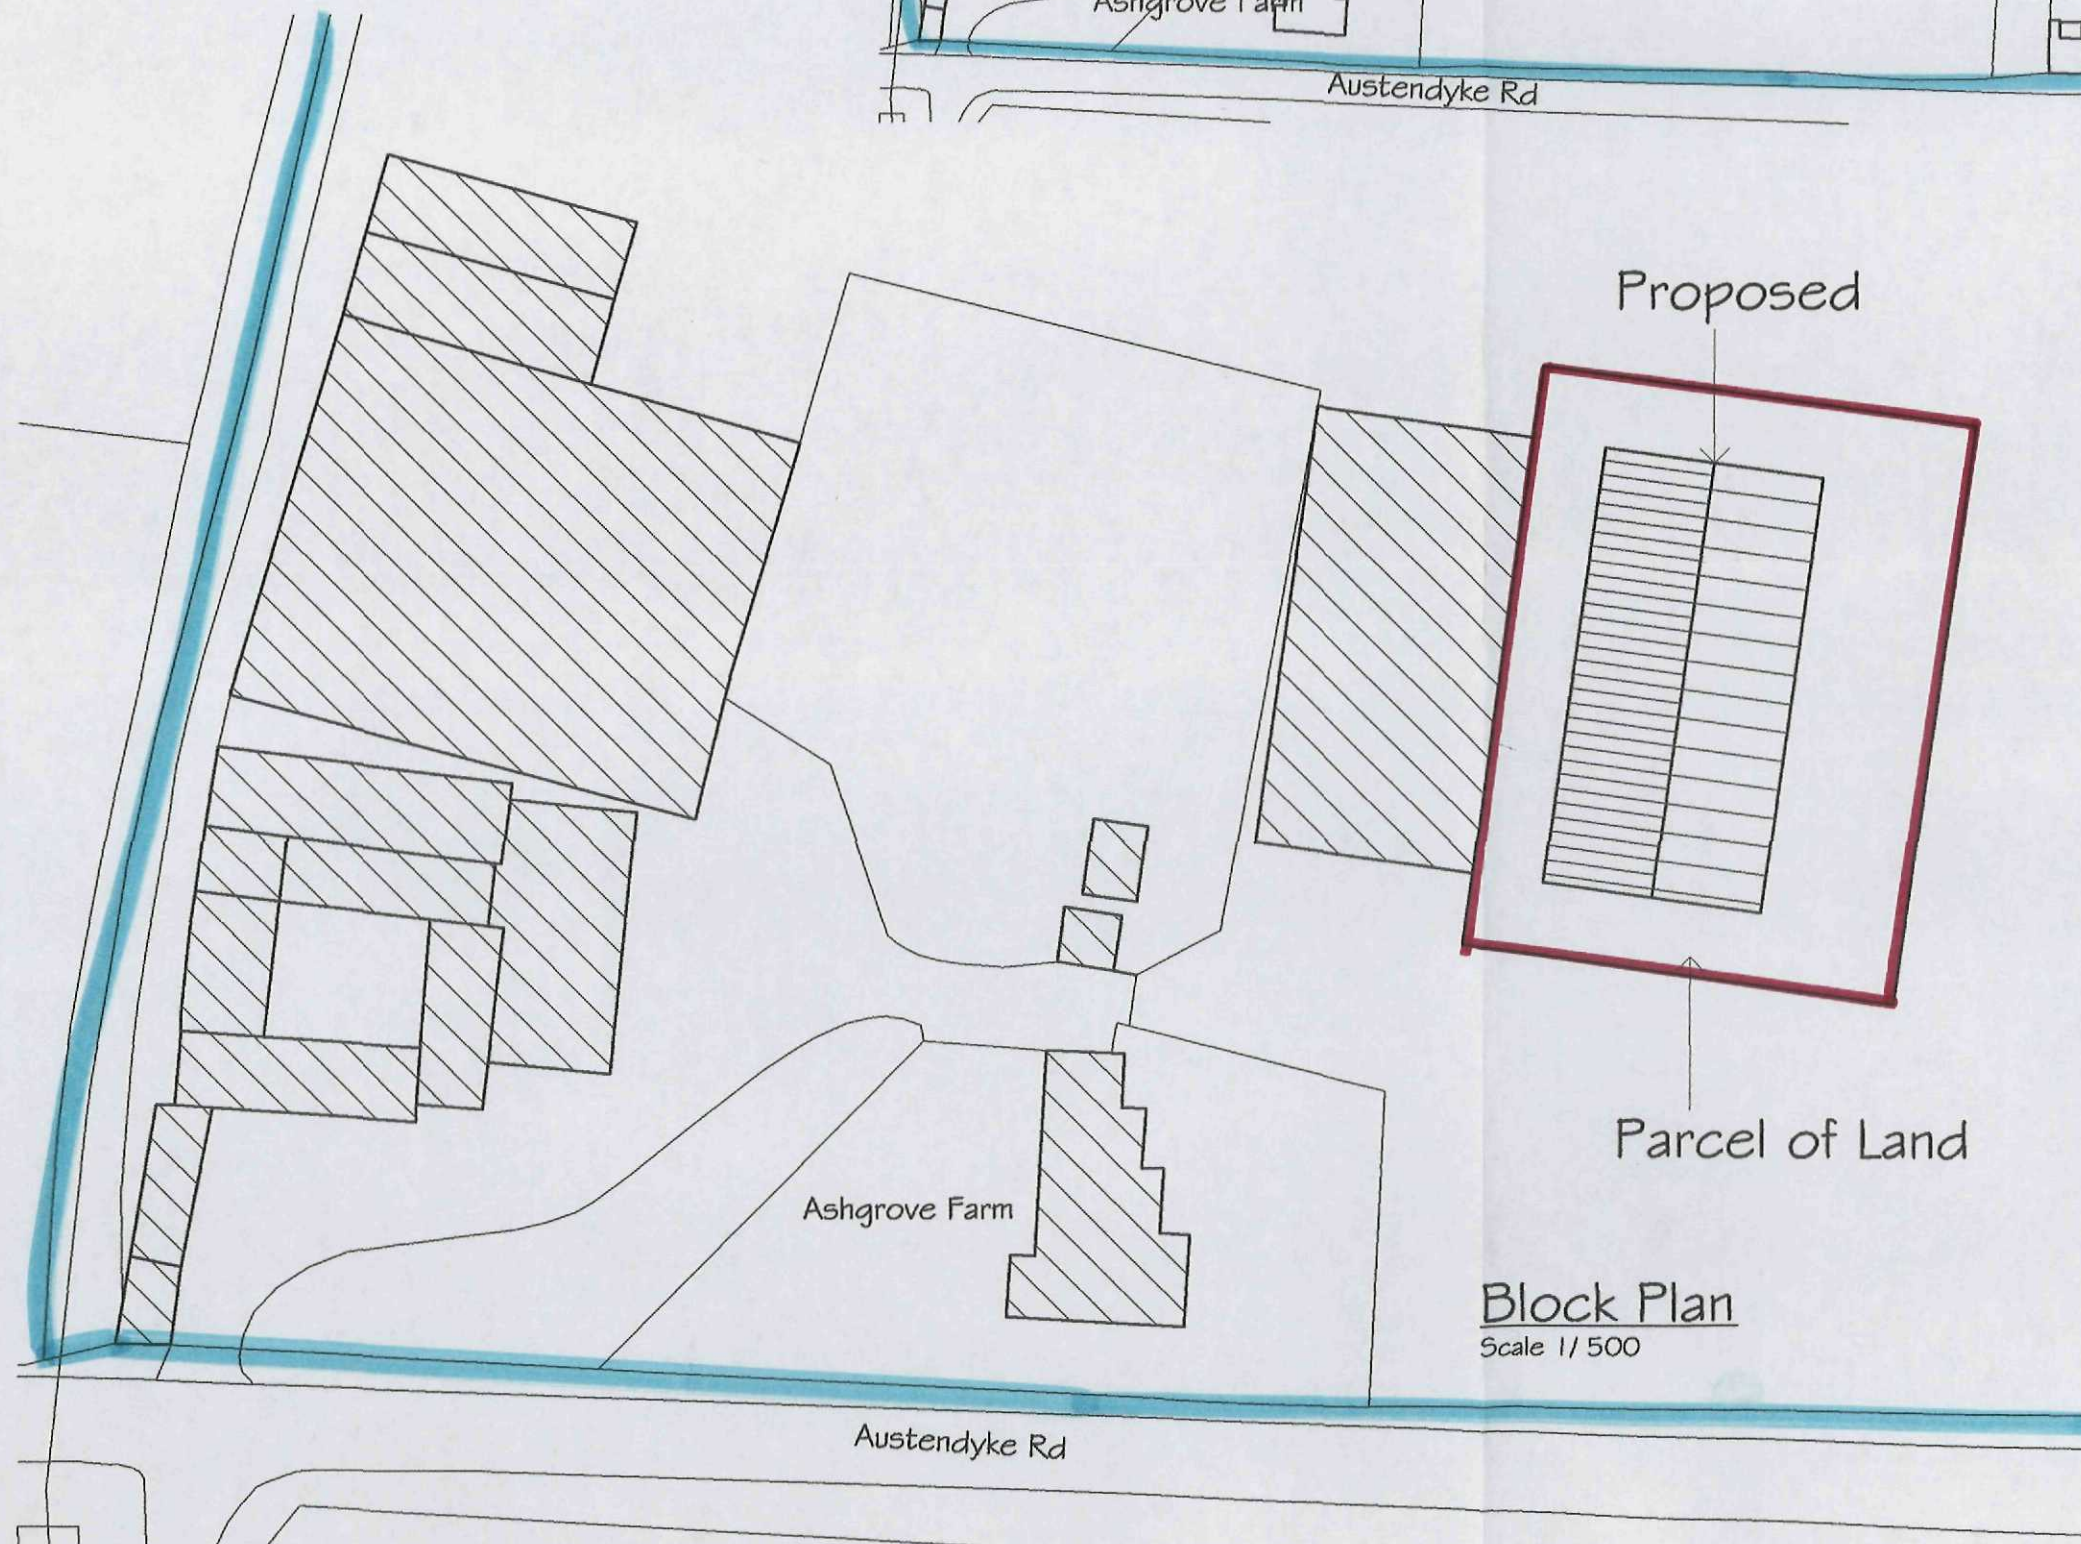

Proposed

Parcel of Land

Block Plan

Scale 1/500

REVISIONS

REVISIONS			BY	DATE
DRAWN	MJW	DATE		26/6/15
SCALE	As Shown	CHECKED		

CLIENT


F. Earl & Son
Ashbourne Farm
Austerdyke Road
Weston Hills
Spalding
Lincs PE12 6BZ

PROJECT

Proposed agricultural grain store

DETAILS

Location & Block Plan

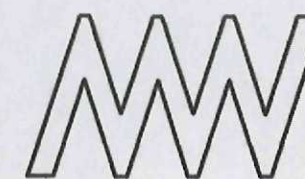

Malcolm Watson
architectural - detailing services
Residential - Commercial - Industrial - Agricultural
Planning & Building Regulations Submissions

13 Wimberley Way, Pinchbeck, Spalding, Lincs. PE11 3RY.
Tel / Fax : 01775 767650
email : mjw.13@btinternet.com



DRWG No.428/LP/BP/2015