

PROPOSED OPEN SIDED PLANT SHADING STRUCTURE


(AS MANUFACTURED BY CAMBRIDGE GLASSHOUSE CO.. CLASS 1)

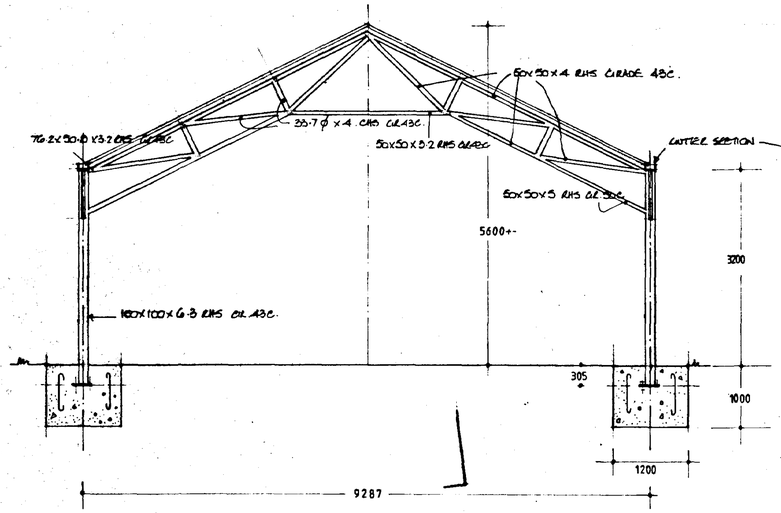

SECTION · END ELEVATION

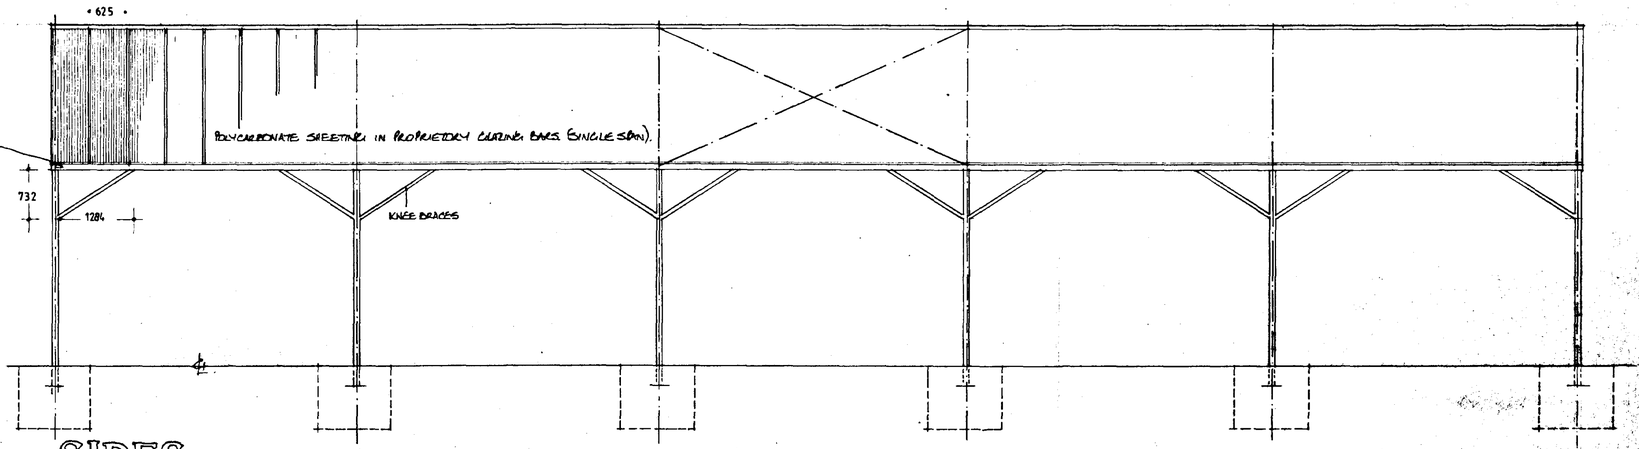

SIDES

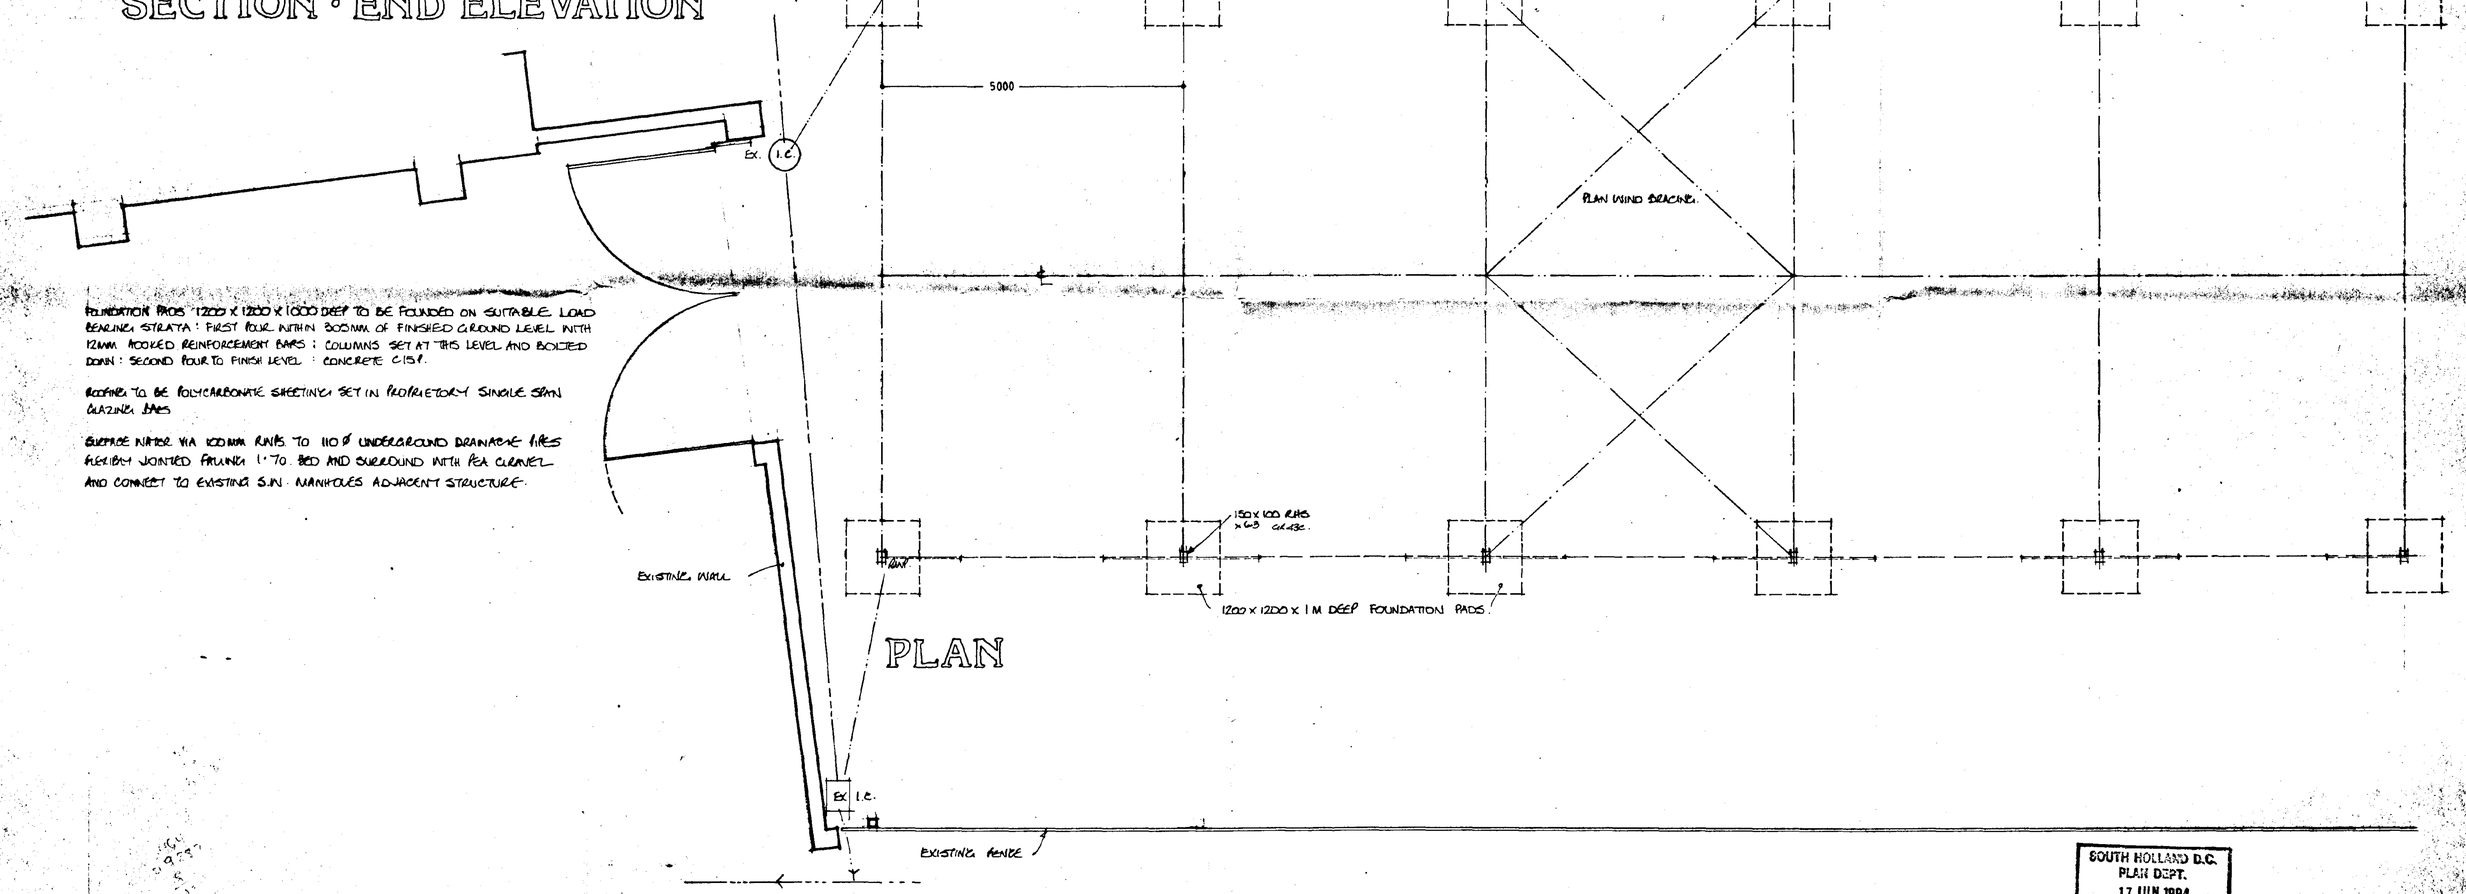

PLAN

FOUNDATION PADS 1200 x 1200 x 1000 DEEP TO BE FOUNDED ON SUITABLE LOAD BEARING STRATA : FIRST POUR WITHIN 300MM OF FINISHED GROUND LEVEL WITH 12MM HOOKED REINFORCEMENT BARS : COLUMNS SET AT THIS LEVEL AND BOLTED DOWN : SECOND POUR TO FINISH LEVEL : CONCRETE C15P.

ROOFING TO BE POLYCARBONATE SHEETING SET IN PROPRIETORY SINGLE SPAN GLAZING BARS

SURFACE WATER VIA 100MM RUNS TO 110Ø UNDERGROUND DRAINAGE PIPES FLEXIBLY JOINTED FALLING 1:70. BED AND SURROUND WITH PEA GRAVEL AND CONNECT TO EXISTING S.W. MANHOLES ADJACENT STRUCTURE.

SOUTH HOLLAND D.C.
PLAN DEPT.
17 JUN 1994
REF. 0596/94...

BAYTREE NURSERIES

Scale · 1:50

JUNE 1994

ROGER WILLIAMS
0205 363603

BAYTREE NURSERIES HIGH ROAD WESTON

TO HOLBEACH

NORTH

tractor shed 5m

220 owl centre

100

conservatories

restaurant 600 - 700

lawnmowers

car park max 100

car park

A151

shop

shop

shop

display

house

fish

bulbs 300

display

car park

COMPOST

WISEMANS GATE

car park

FROM SPALDING

SOUTH HOLLAND D.C.
PLAN DEPT.
17 JUN 1994
REF S20/94

LOCATION PLAN 1:2500

BLOCK PLAN 1:500

ROGER WILLIAMS 53 PULVERTOFT LANE BOSTON PE21 8TB Tel: 0205 363603