




Ordnance Survey, (c) Crown Copyright 2023. All rights reserved. Licence number 100022432

Site Location Plan as existing
Scale 1:1250 @ A1
Site of works proposal outlined in red.
Adjoining land under same control outlined in blue.
SCALE 1 : 1250 0m 10m 20m 40m 60m 80m 100m 120m
SCALE 1 : 1 0m 10m 20m 40m 60m 80m 100m 120m

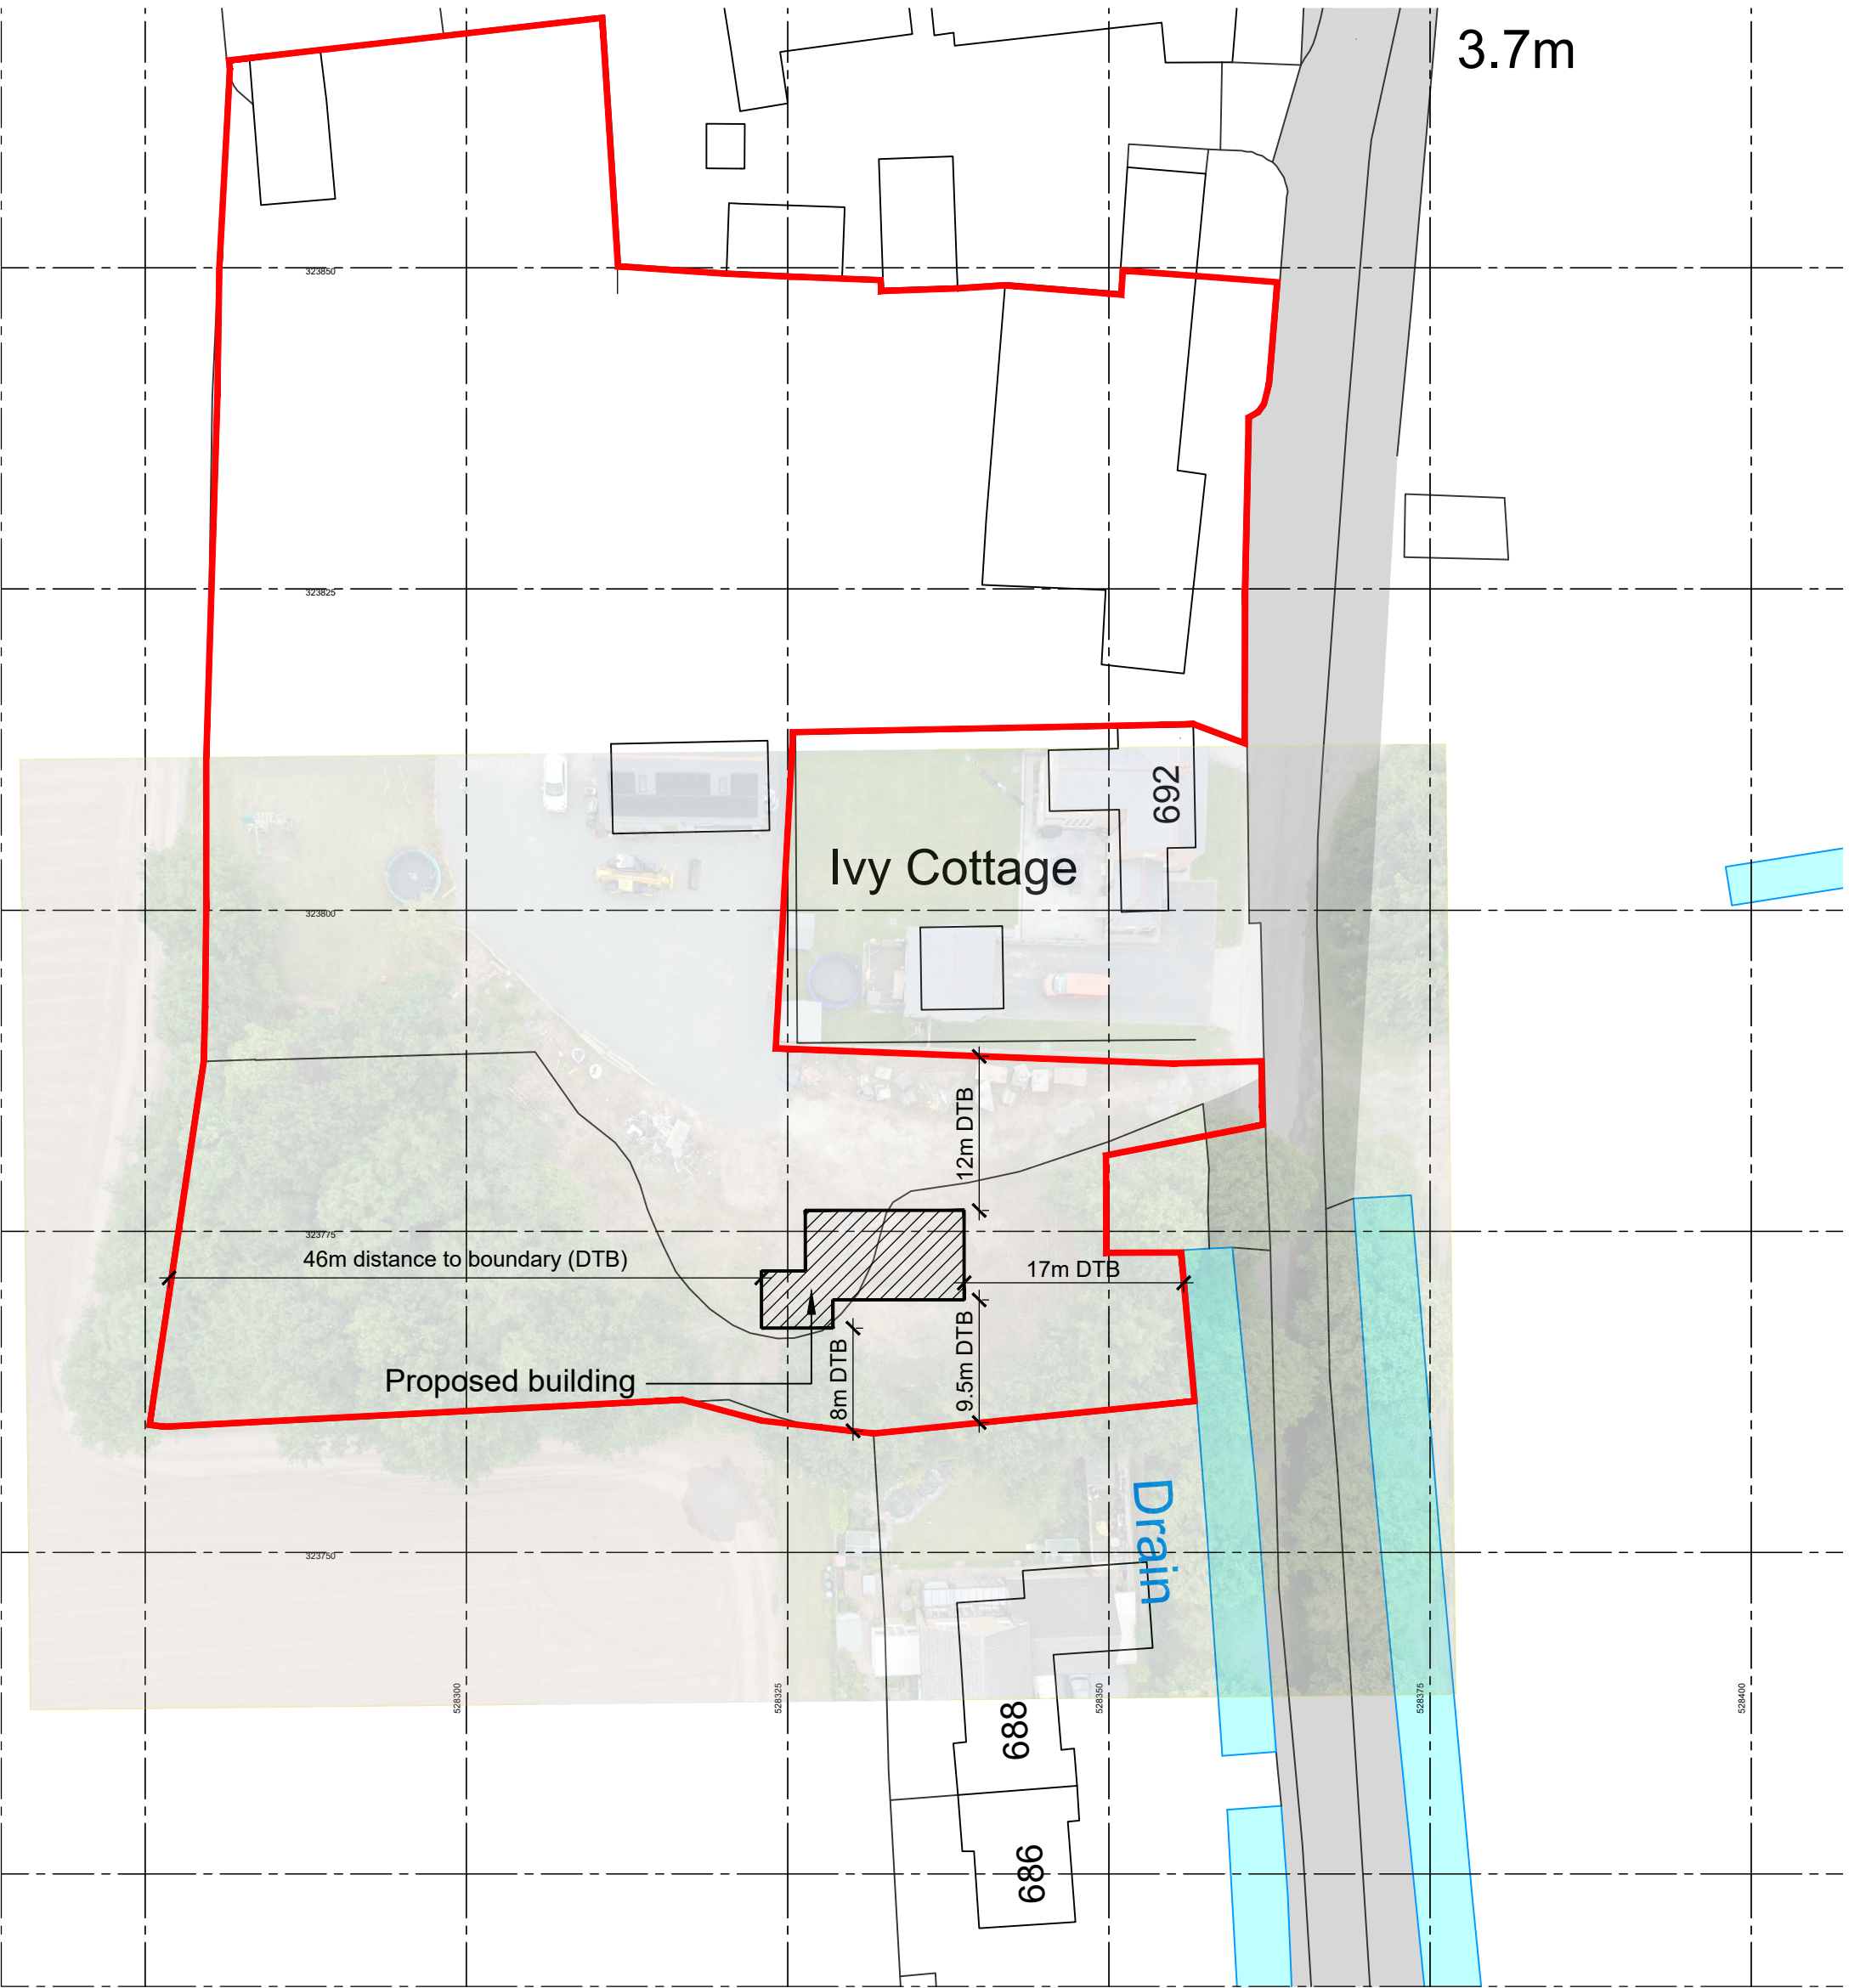

Ordnance Survey, (c) Crown Copyright 2023. All rights reserved. Licence number 100022432

Site Block Plan
Scale 1:1250 @ A1
Site of works proposal outlined in red.
Adjoining land under same control outlined in blue.
SCALE 1 : 500 0m 5m 10m 20m 30m 40m 50m
SCALE 1 : 1 0m 10m 20m 40m 60m 80m 100m

P1	29.06.24	Drawing status updated to PLANNING APPLICATION ISSUE. Building position adjusted following pre-app. Photo background added to show trees.	AJO
PA1	09.02.24	Pre-app application	AP
Ref.	Date	Description	Initial

Oglesby & Limb Ltd
Chartered Architect

Suite 1, Market Chambers
12 Market Place, Spalding, Lincs
PE11 1SL
Tel: 01775 761196
e-mail: design@o-l-ltd.co.uk

O&L

Client:
Mr Graham Bowater

Project:
**The Shed
Proposed home office and gym at
694 Broadgate
Weston
Spalding, PE12 6JA**

Drawing Title:
Site Location and Block Plans

PLANNING APPLICATION ISSUE

Date:	08.02.24	Scale:	as shown @ A1
Drawn by:	cad	Checked by:	ajo

Drawing Number:	Rev:
A1704-01	P1