
Ordnance Survey®

OS Sitemap®

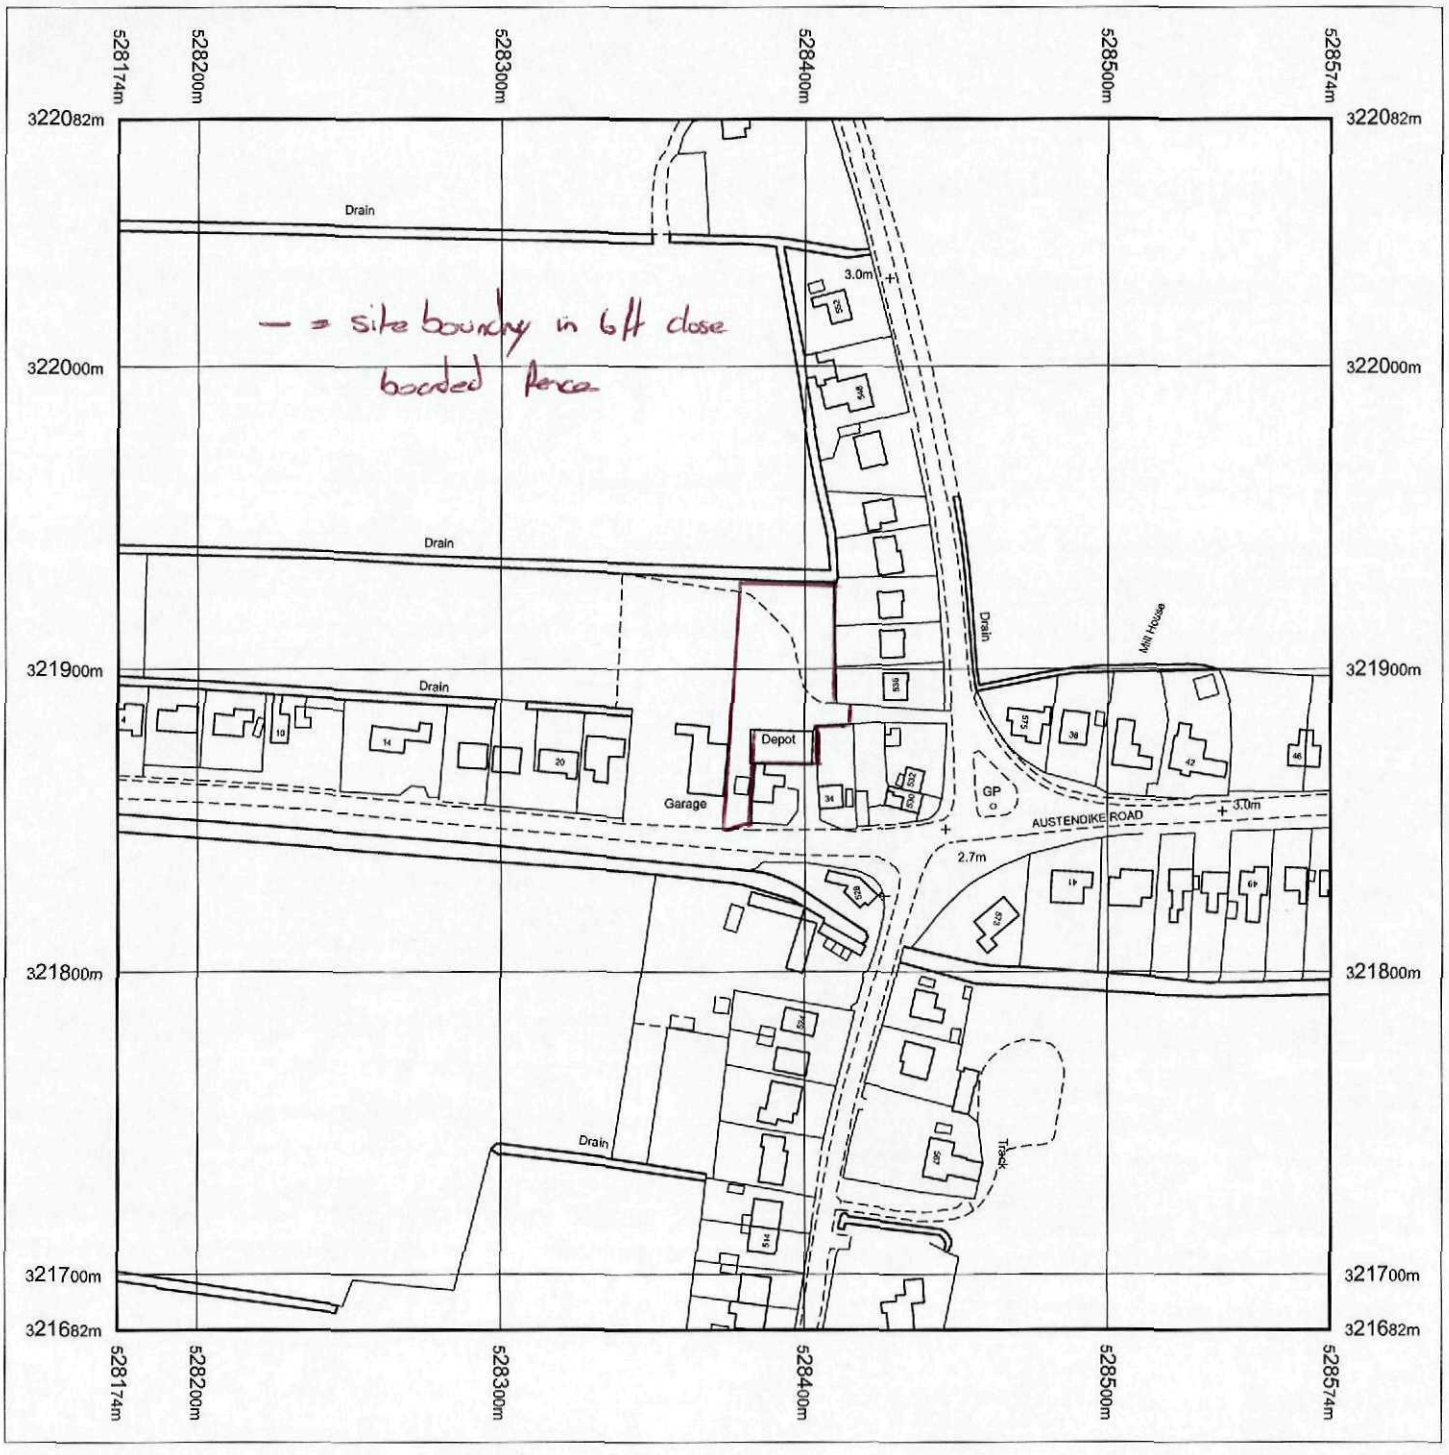

Produced 23.08.2010 from the Ordnance Survey National Geographic Database and incorporating surveyed revision available at this date. © Crown Copyright 2010.

Reproduction in whole or part is prohibited without the prior permission of Ordnance Survey.

Ordnance Survey, the OS Symbol and OS Sitemap are registered trademarks of Ordnance Survey, the national mapping agency of Great Britain.

The representation of a road, track or path is no evidence of a right of way.

The representation of features as lines is no evidence of a property boundary.

Metres
0 20 40 60 80 100

Scale 1:2500


Supplied by: **Bookmark Spalding Ltd**
Serial number: 00105700
Centre coordinates: 528373.75 321881.5

Further information can be found on the OS Sitemap Information leaflet or the Ordnance Survey web site: www.ordnancesurvey.co.uk

SHDC
Planning & Development
25 AUG 2010
Ref: 0629-10

Ordnance Survey®

OS Sitemap®

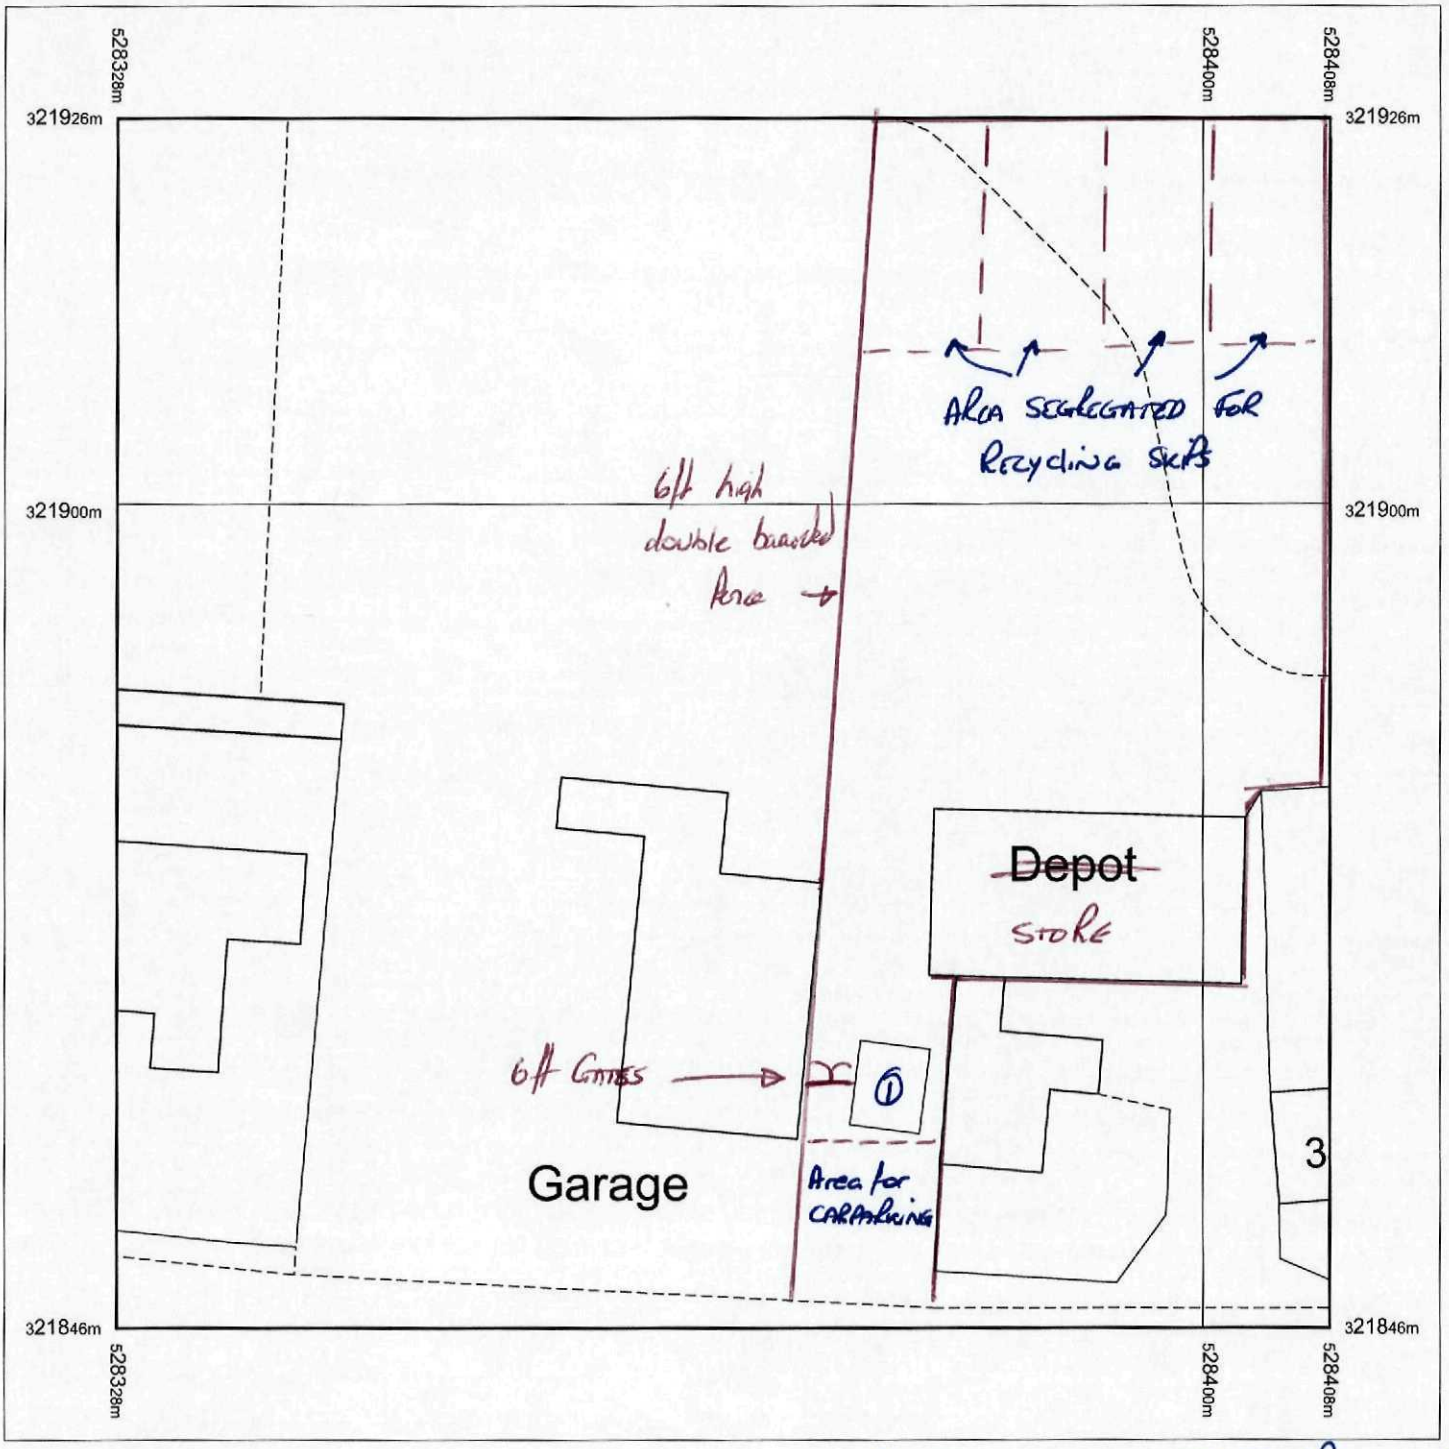

(1) EXISTING OFFICE TO BE RETAINED AS OFFICE

Produced 23.08.2010 from the Ordnance Survey National Geographic Database and incorporating surveyed revision available at this date. © Crown Copyright 2010.

Reproduction in whole or part is prohibited without the prior permission of Ordnance Survey.

Ordnance Survey, the OS Symbol and OS Sitemap are registered trademarks of Ordnance Survey, the national mapping agency of Great Britain.

The representation of a road, track or path is no evidence of a right of way.

The representation of features as lines is no evidence of a property boundary.

Part or all of this OS Sitemap is enlarged from mapping produced at one or more of the following scales: 1:1250, 1:2500, 1:10000.

Metres
0 5 10 15 20
Scale 1:500

Supplied by: **Bookmark Spalding Ltd**
Serial number: 00105600
Centre coordinates: 528368.38 321885.5

Further information can be found on the OS Sitemap Information leaflet or the Ordnance Survey web site: www.ordnancesurvey.co.uk

SHDC
Planning & Development
25 AUG 2010
Ref: 0629-10

Google maps UK Address

To see all the details that are visible on the screen,use the "Print" link next to the map.

Print Send Link Where in the World Game



NEW GATE

NEW GATE & GATES

① Area ① to be gravelled. - used to house some waste skips

② Stores to be used for storing kitchen units / Bathroom furniture.

③ EXISTING OFFICE TO BE RETAINED AS OFFICE

④ AREA STILL UP FOR LEASE.

② STORES

SHDC
Planning & Development
30 JUL 2010
Ref: 0629-10

Google maps UK Address

To see all the details that are visible on the screen,use the "Print" link next to the map.

Print Send Link Where in the World Game



EXISTING OFFICE

FRONTAGE TO BE PAINTED WHITE & ABBLO SIGN

NEW DOUBLE 6FT HIGH TIMBER GATES

Google maps UK Address

To see all the details that are visible on the screen,use the "Print" link next to the map.

Print Send Link Where in the World Game



EXISTING SITE