
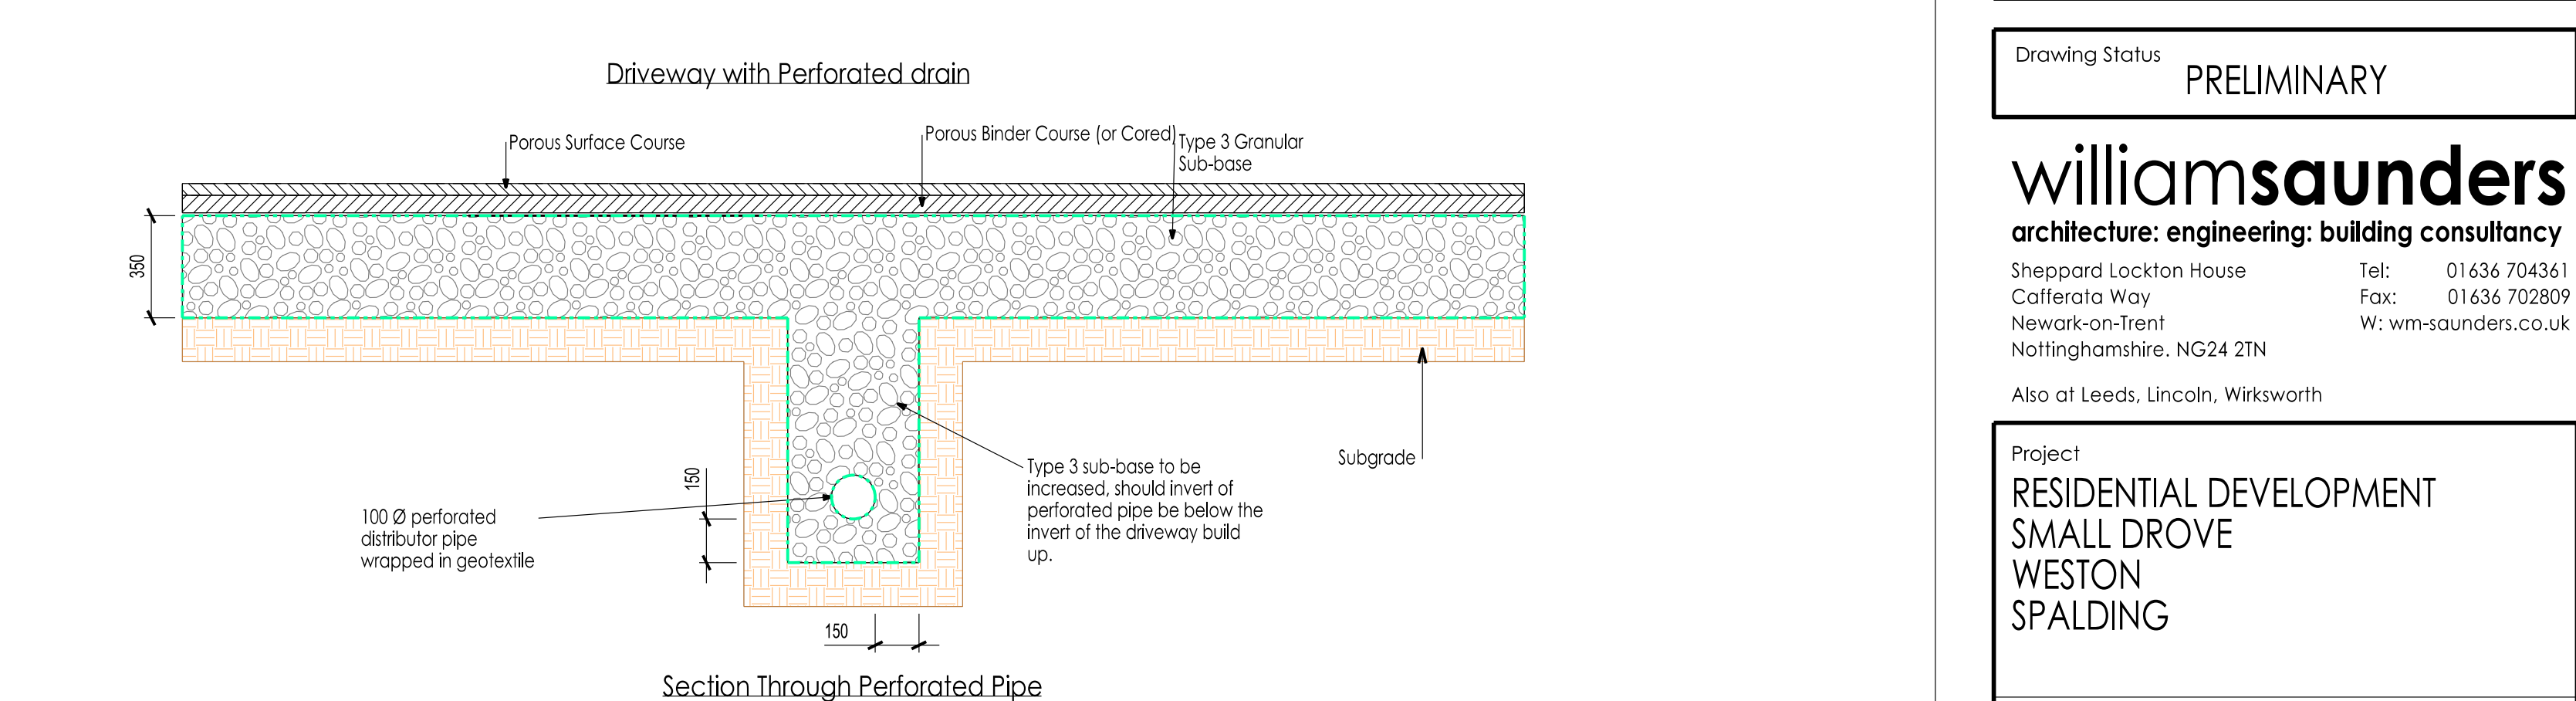
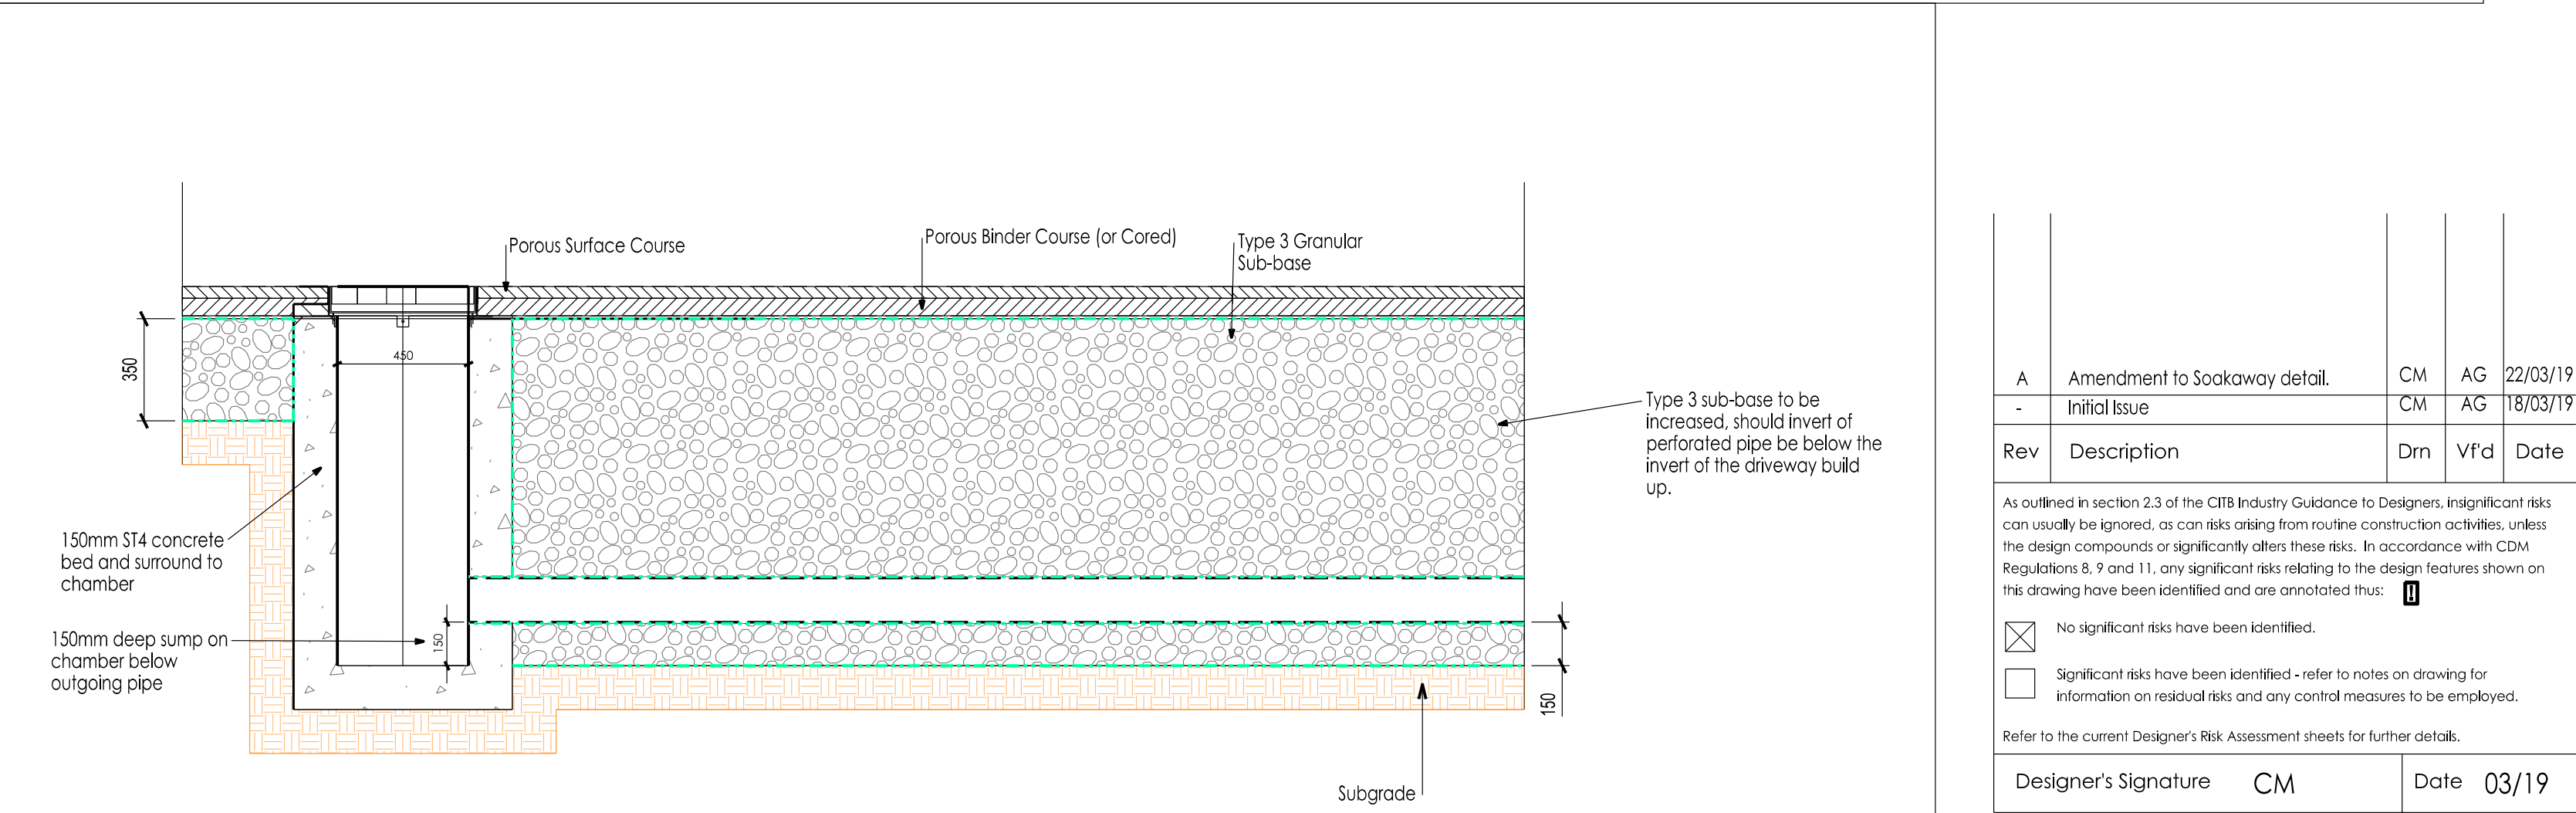
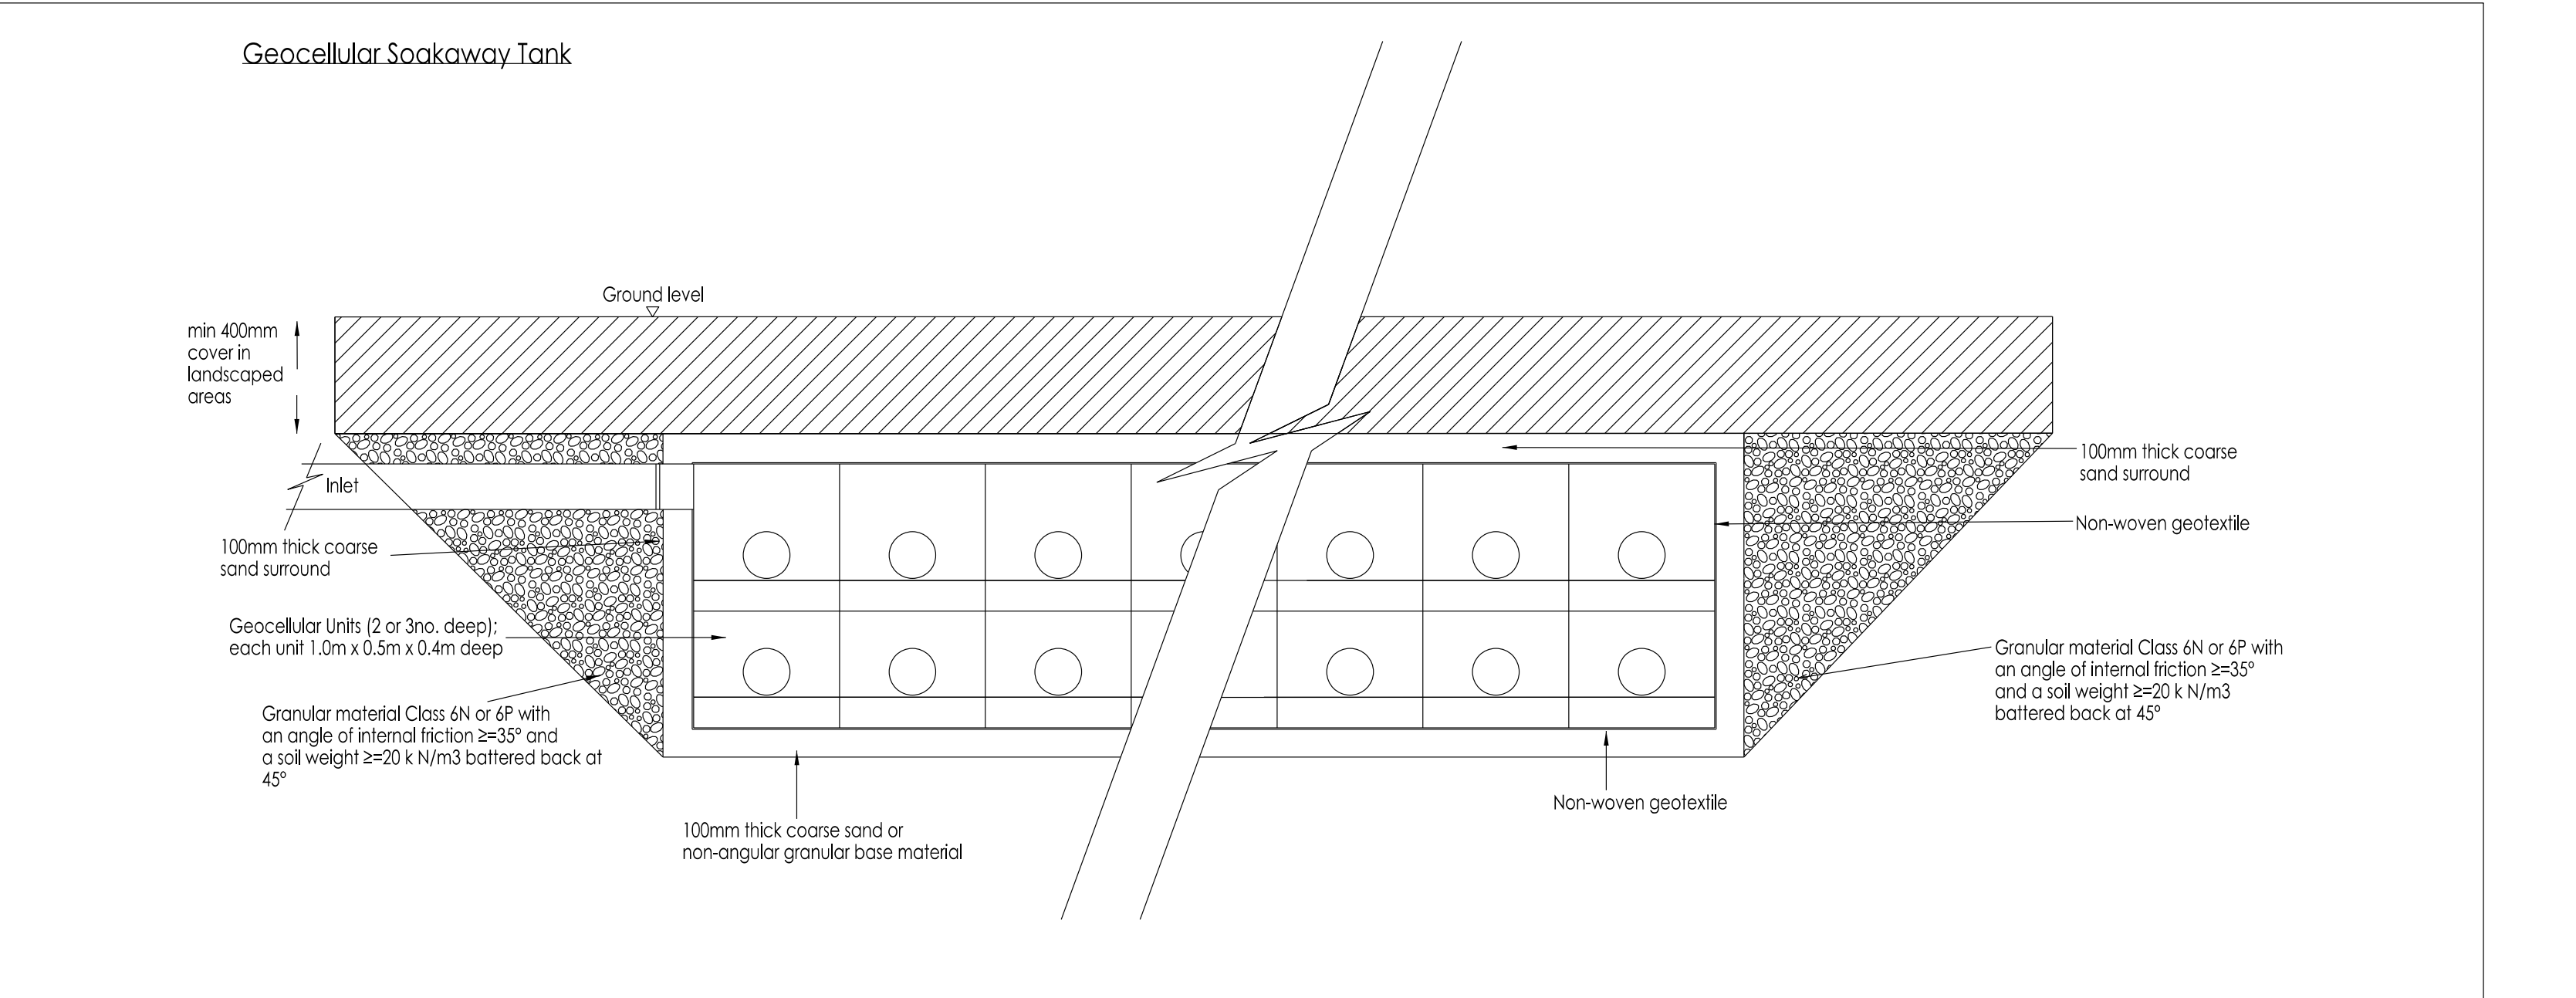
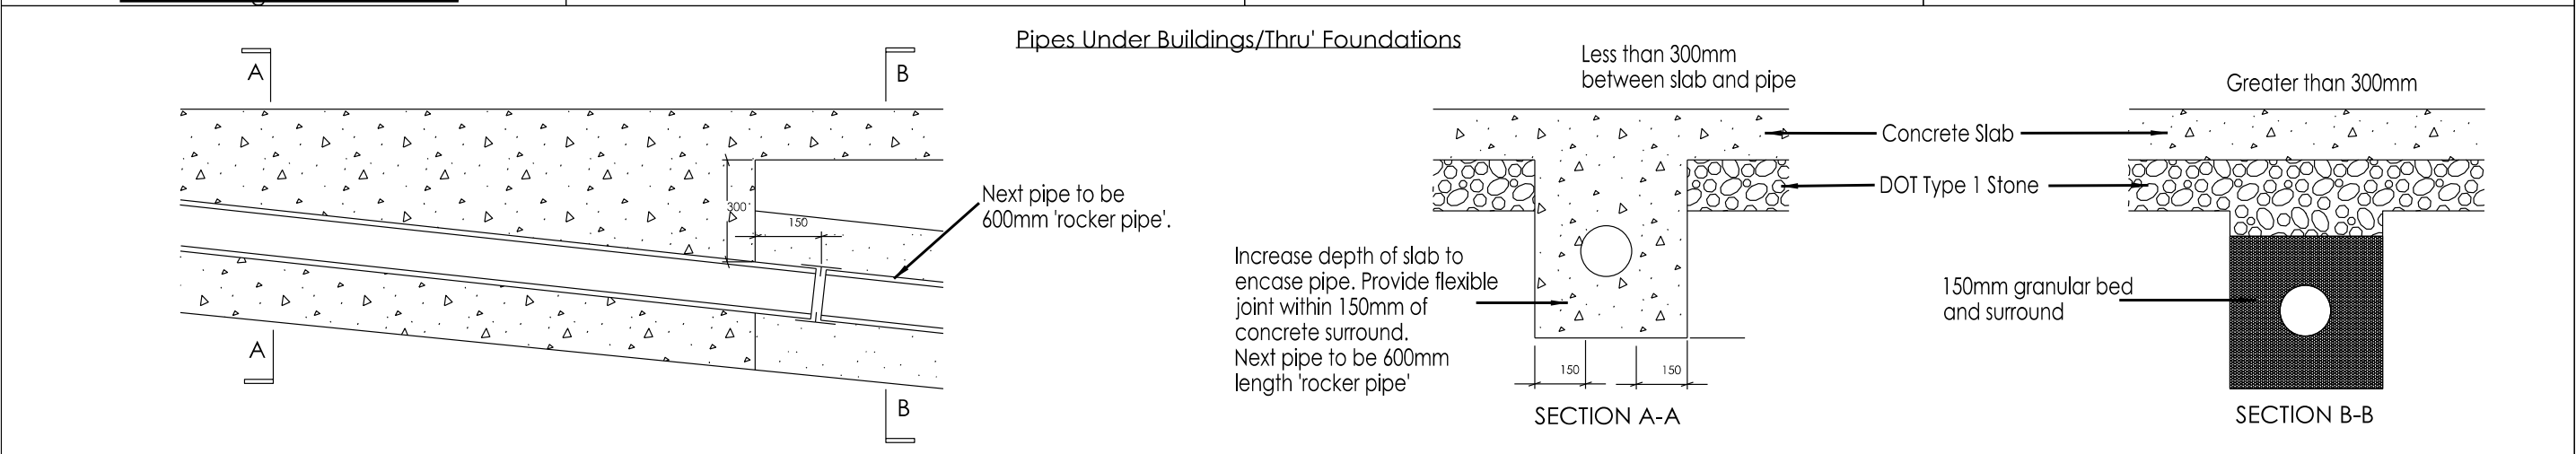
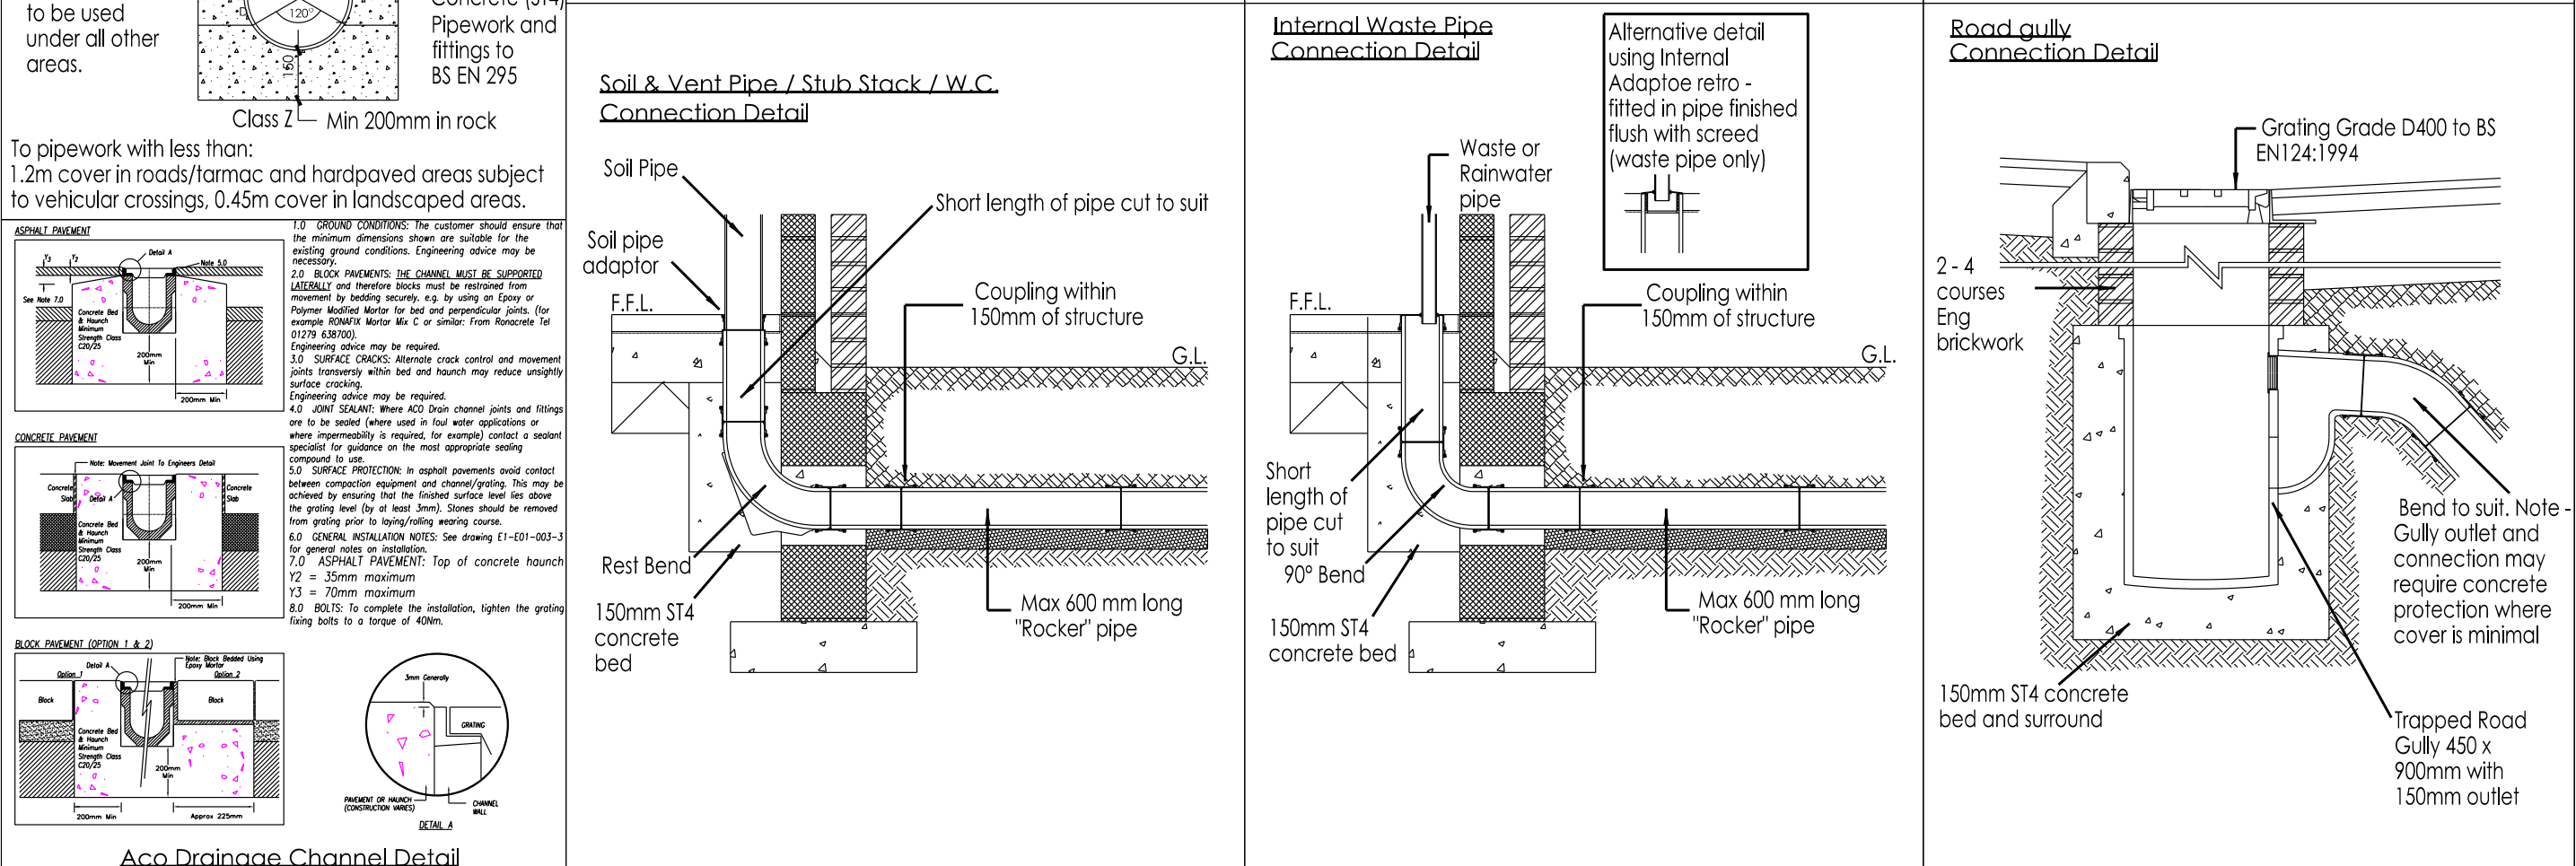
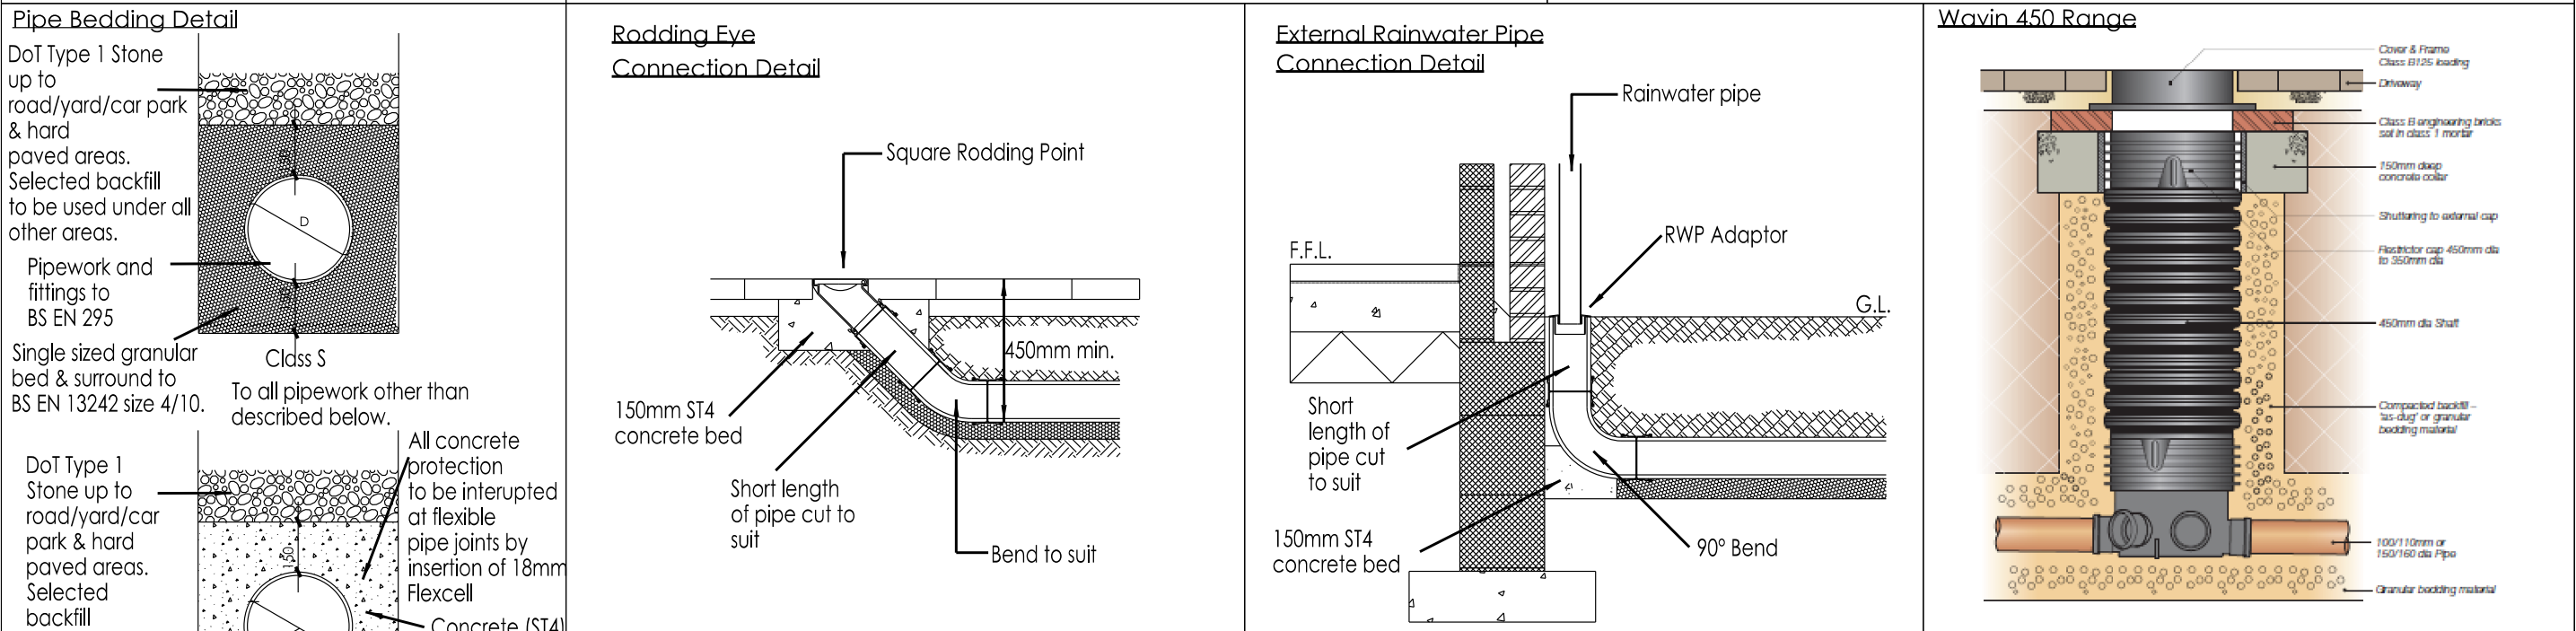
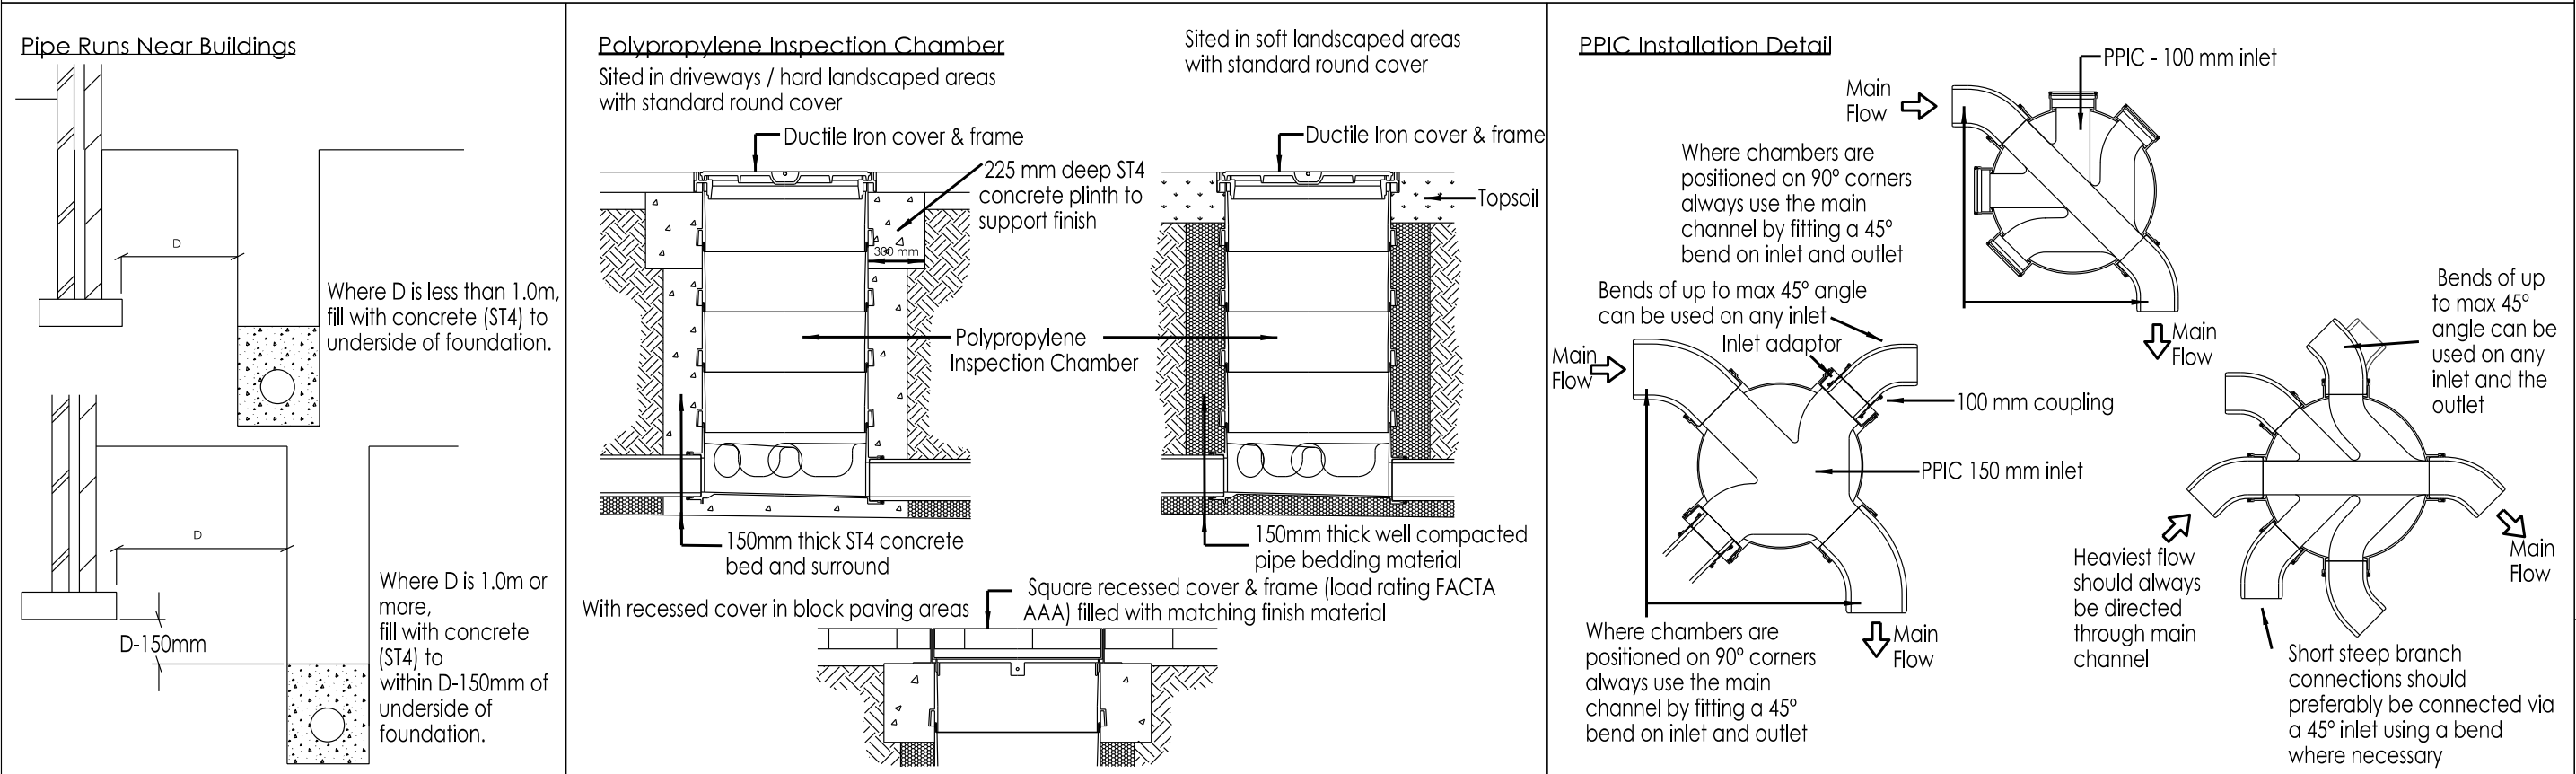


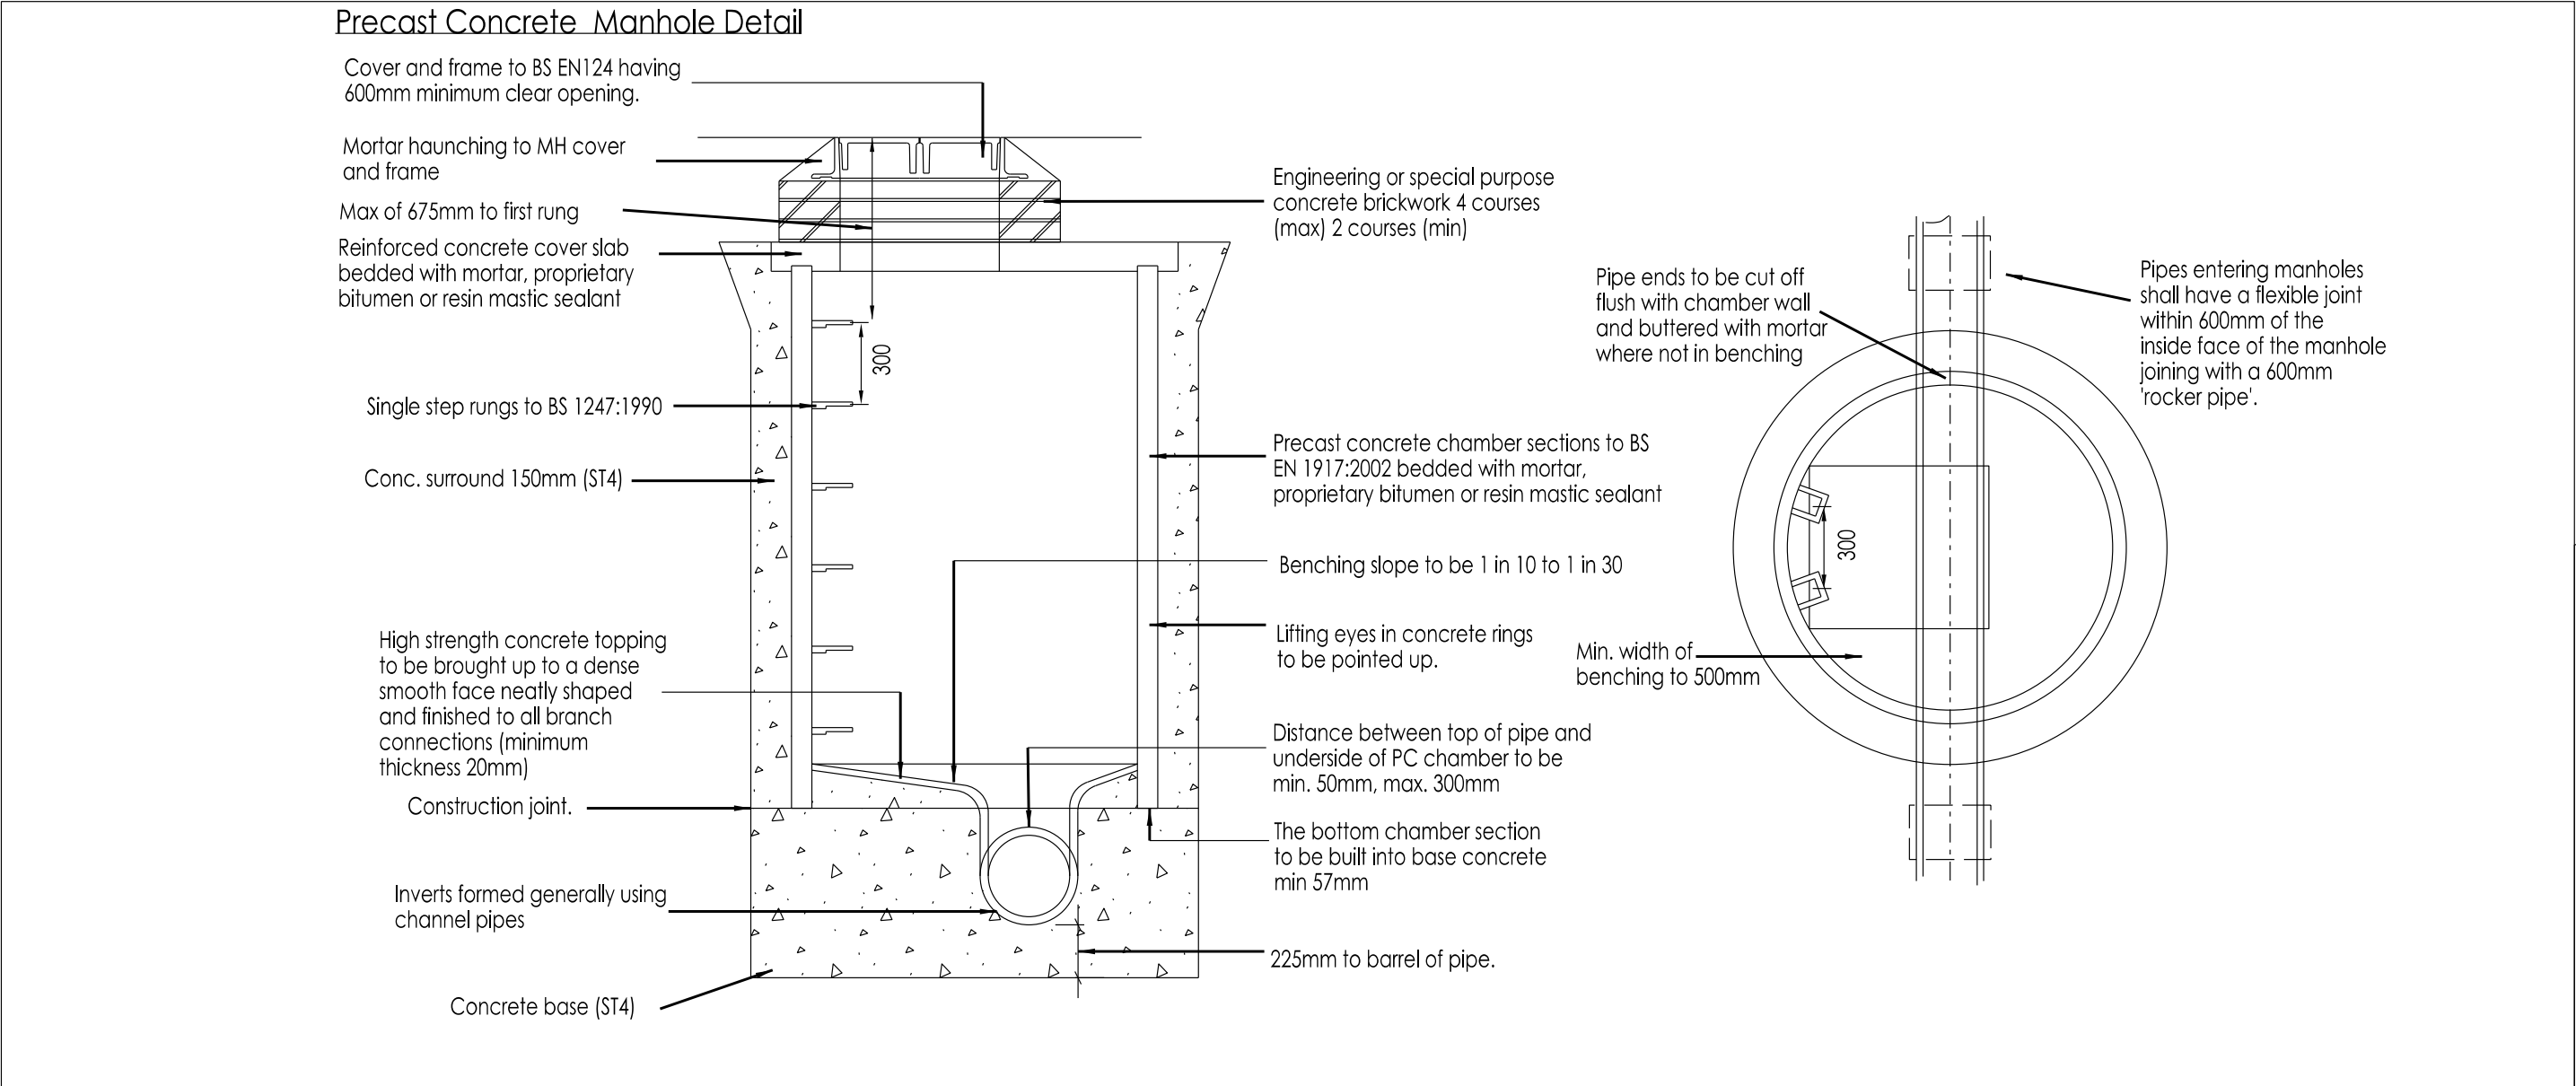

William Saunders is the trading name of Wm Saunders Partnership LLP. Wm Saunders Partnership Limited Liability Partnership is registered in England and Wales with the Registration number OC 308323. The Registered Office is Sheppard Lockton House, Caffera Way, Newark on Trent, Notts, NG24 2JN.

This drawing & any design thereon is the copyright of Wm Saunders Partnership LLP and must not be reproduced without their written consent.

Contractors must verify all dimensions, levels and co-ordinates of the site before commencing any work or making any shop drawings; no dimensions to be taken from drawing.

A	Amendment to Soakaway detail.	CM	AG	22/03/19
-	Initial Issue	CM	AG	18/03/19
Rev	Description	Drm	Vf'd	Date
As outlined in section 2.3 of the CIB Industry Guidance to Designers, insignificant risks can usually be ignored, as can risks arising from routine construction activities, unless the design compounds or significantly alters these risks. In accordance with CDM Regulations 8, 9 and 11, any significant risks relating to the design features shown on this drawing have been identified and are annotated thus: 				
☒	No significant risks have been identified.			
☐	Significant risks have been identified - refer to notes on drawing for information on residual risks and any control measures to be employed.			
Refer to the current Designer's Risk Assessment sheets for further details.				
Designer's Signature		CM	Date	03/19

Drawing Status
PRELIMINARY

williamsaunders
architecture: engineering: building consultancy
Sheppard Lockton House
Caffera Way
Newark-on-Trent
Nottinghamshire, NG24 2JN
Tel: 01636 704361
Fax: 01636 702809
W: wms-saunders.co.uk

Also at Leeds, Lincoln, Wirsbworth

Project
**RESIDENTIAL DEVELOPMENT
SMALL DROVE
WESTON
SPALDING**

Client SOUTH HOLLAND DISTRICT COUNCIL			
Title DRAINAGE CONSTRUCTION DETAILS			
Drawn CM	Date March 2019	Scale n1s	@ A1
Discipline CIVILS	Project Number 11505	Drawing Number (9)52	Revision A