

NOTES


Note: All highway drainage that is less than 1.2m from soffit to cover level must have 150mm concrete bed and surround

Note: Tar bound materials present within existing carriageway construction


Design & specification to Lincolnshire County Council Section 278 Works Specification 2017

HIGHWAY DRAINAGE KEY

- Proposed highway drain
- Proposed Type D manhole to LCC S278 Specification Figure 5/4
- Proposed Gully Type G5 to LCC S278 specification Figure 5/7

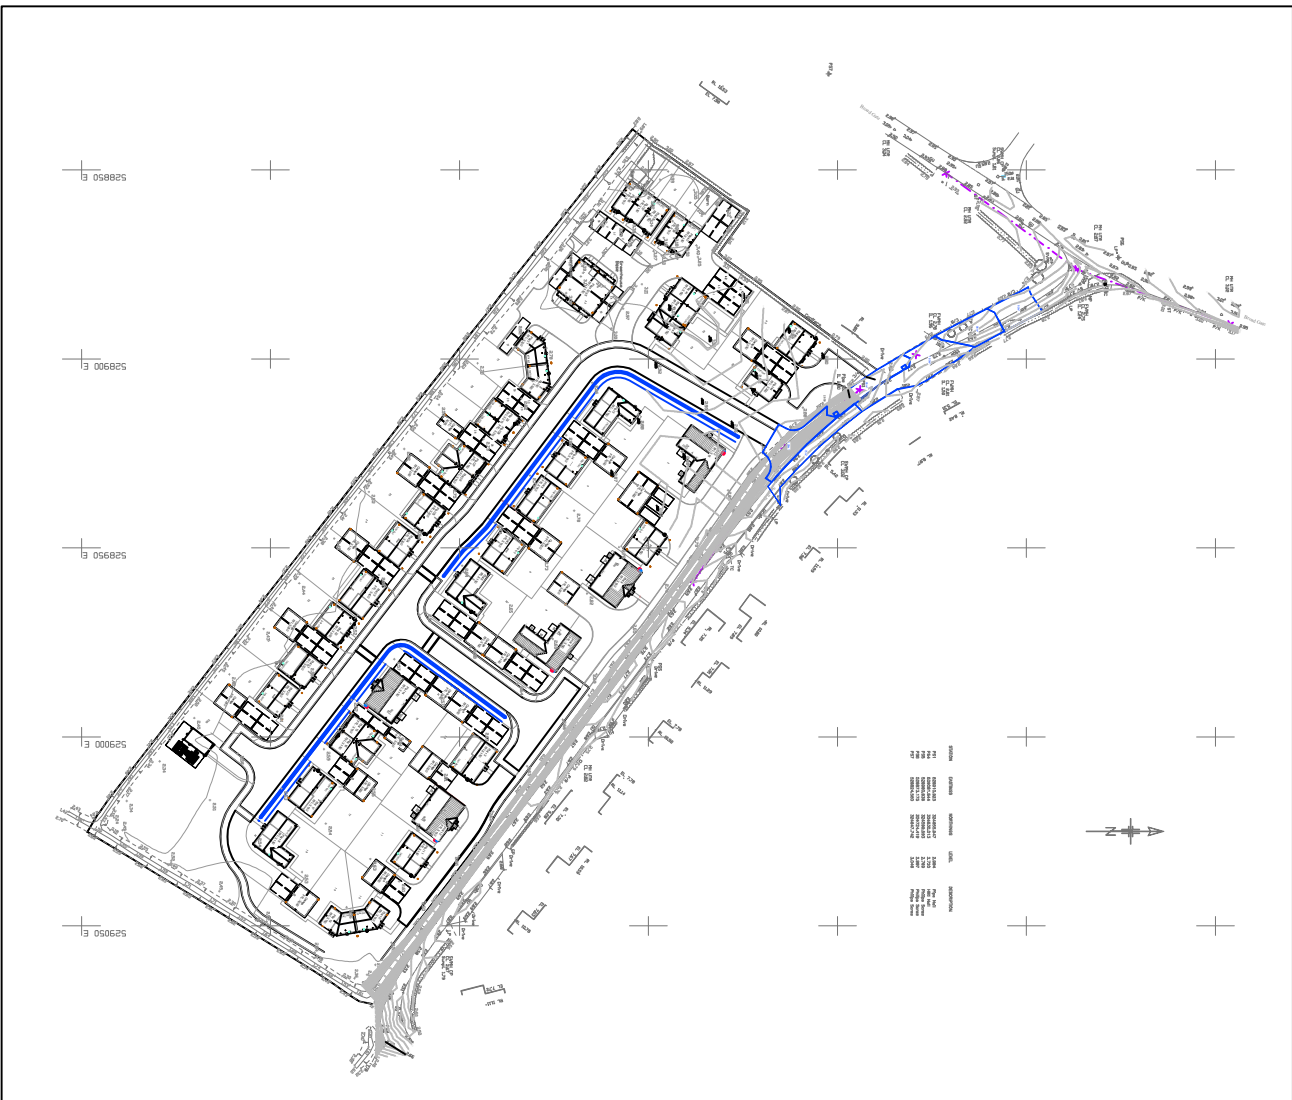

KEY PLAN
Scale 1:2000

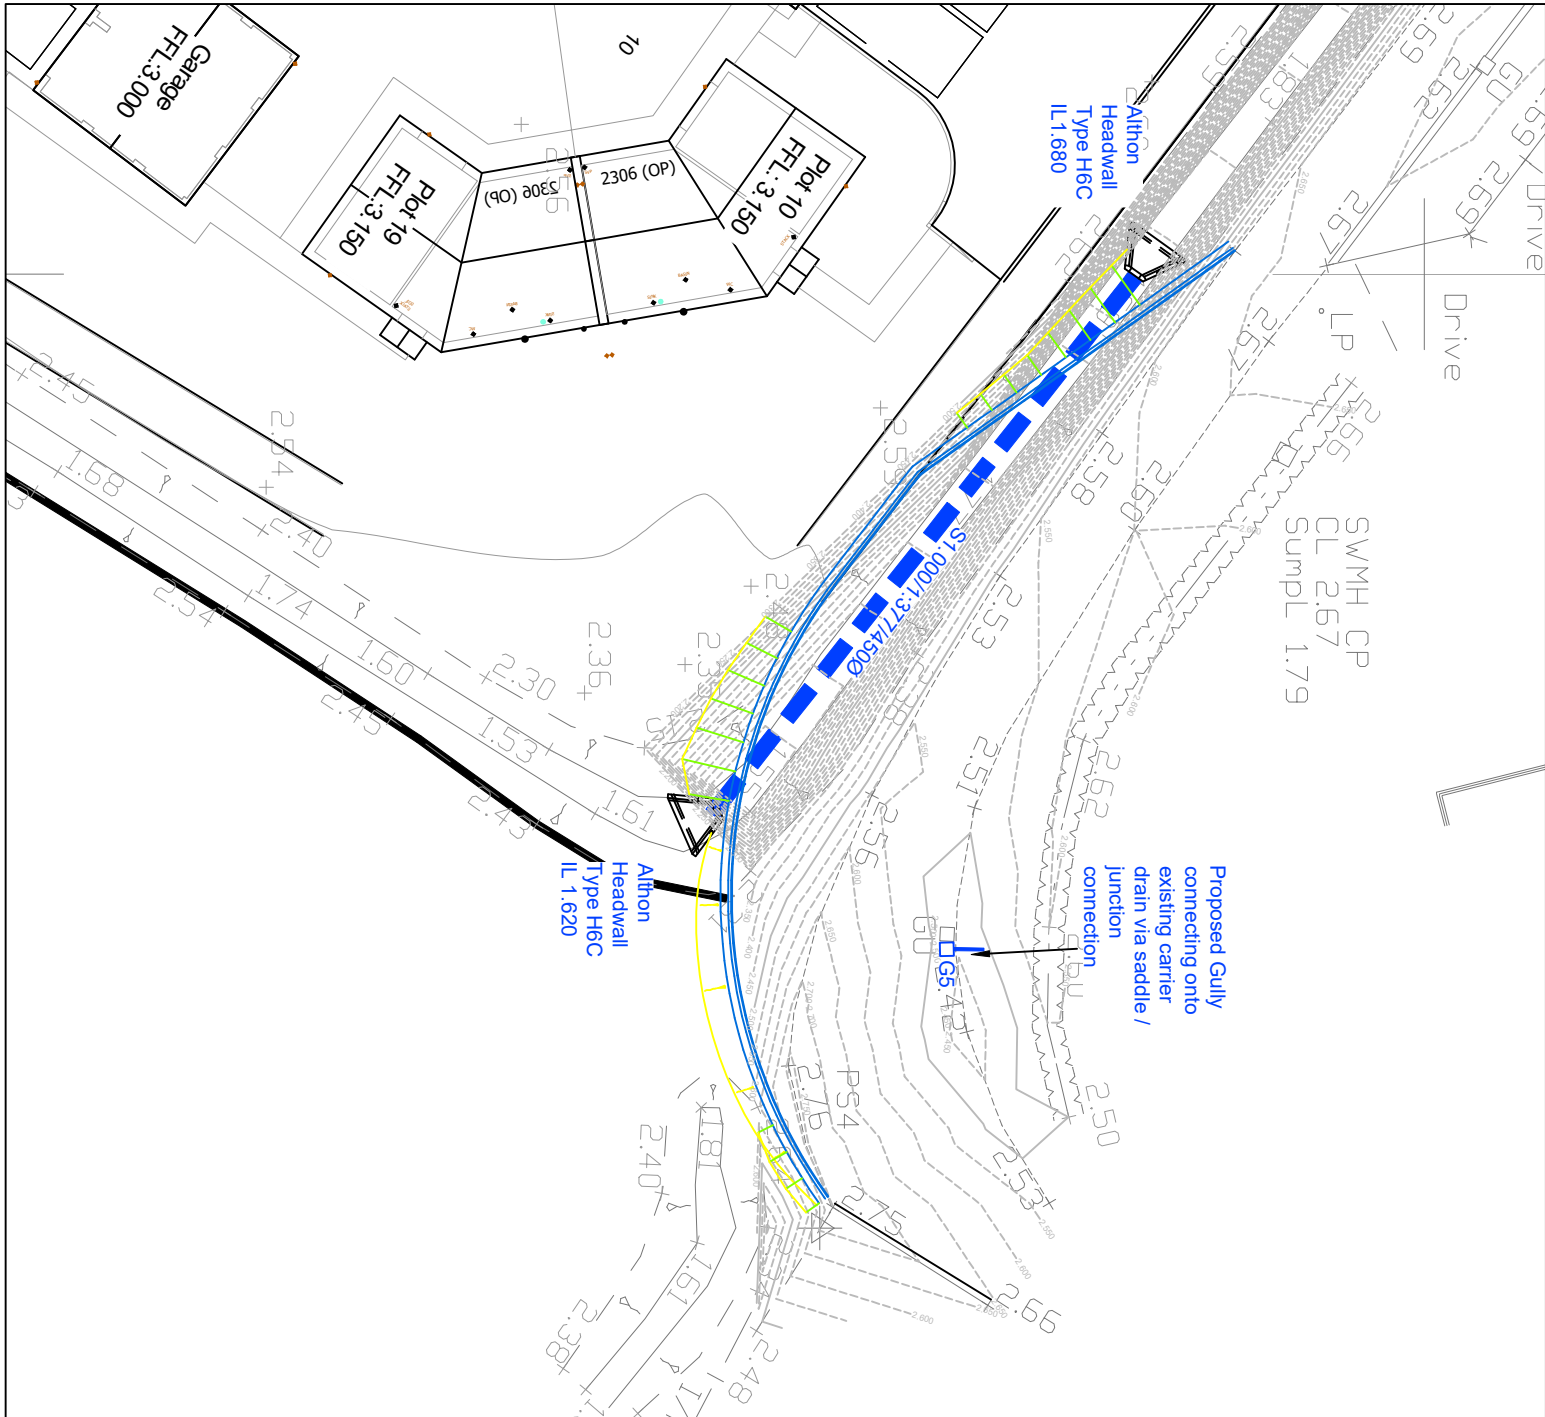

EASTERN END OF SMALL DROVE
Scale 1:250

SURFACE WATER MANHOLE SCHEDULE							
Manhole Reference	Manhole Type / (l x w mm) *	Cover Level	Invert Level	Depth to Invert	Depth to D/S Soffit	Pipes in (mmØ)	Pipe Out (mmØ)
MHS01	LCC Type D (600x675)	2.800	2.083	0.717	----	2 x 150	1 x 225
MHS02	LCC Type D (600x675)	2.950	1.955	0.994	----	1 x 150, 1 x 225	1 x 225
							Easting
							324667.692
							324649.679

STATION

PS1
PS4
PS5
PS6
PS7

REV	DATE	BY	DETAILS	CHKD
D	18.06.19	JMKC	Surface Water drainage updated manhole types altered to LCC Type D, SWS schedule updated	JMKC
C	25.07.18	ATF	Pipe sizes amended, Pipe surround note added	JMKC
B	Jan 18	JMKC	Additional gully provided to north of proposed	JMKC
A	22.11.17	JMKC	Gully positions amended	JMKC

AMENDMENTS

CLIENT

LarkfleetHomes

PROJECT

PROPOSED RESIDENTIAL
DEVELOPMENT
SMALL DROVE WESTON

TITLE

SECTION 278 WORKS
PROPOSED DRAINAGE

DRAWING No.				DRAWING STATUS	
MA10448-701 D				PRELIMINARY	
A	B	C	D	

milward

t: 0115 941 4550
no.1 main hill, nottingham ng1 19g
e: info@milward.co.uk w: www.milward.co.uk

