



NOTES

Design & specification to Lincolnshire County Council
Section 278 Works Specification 2017

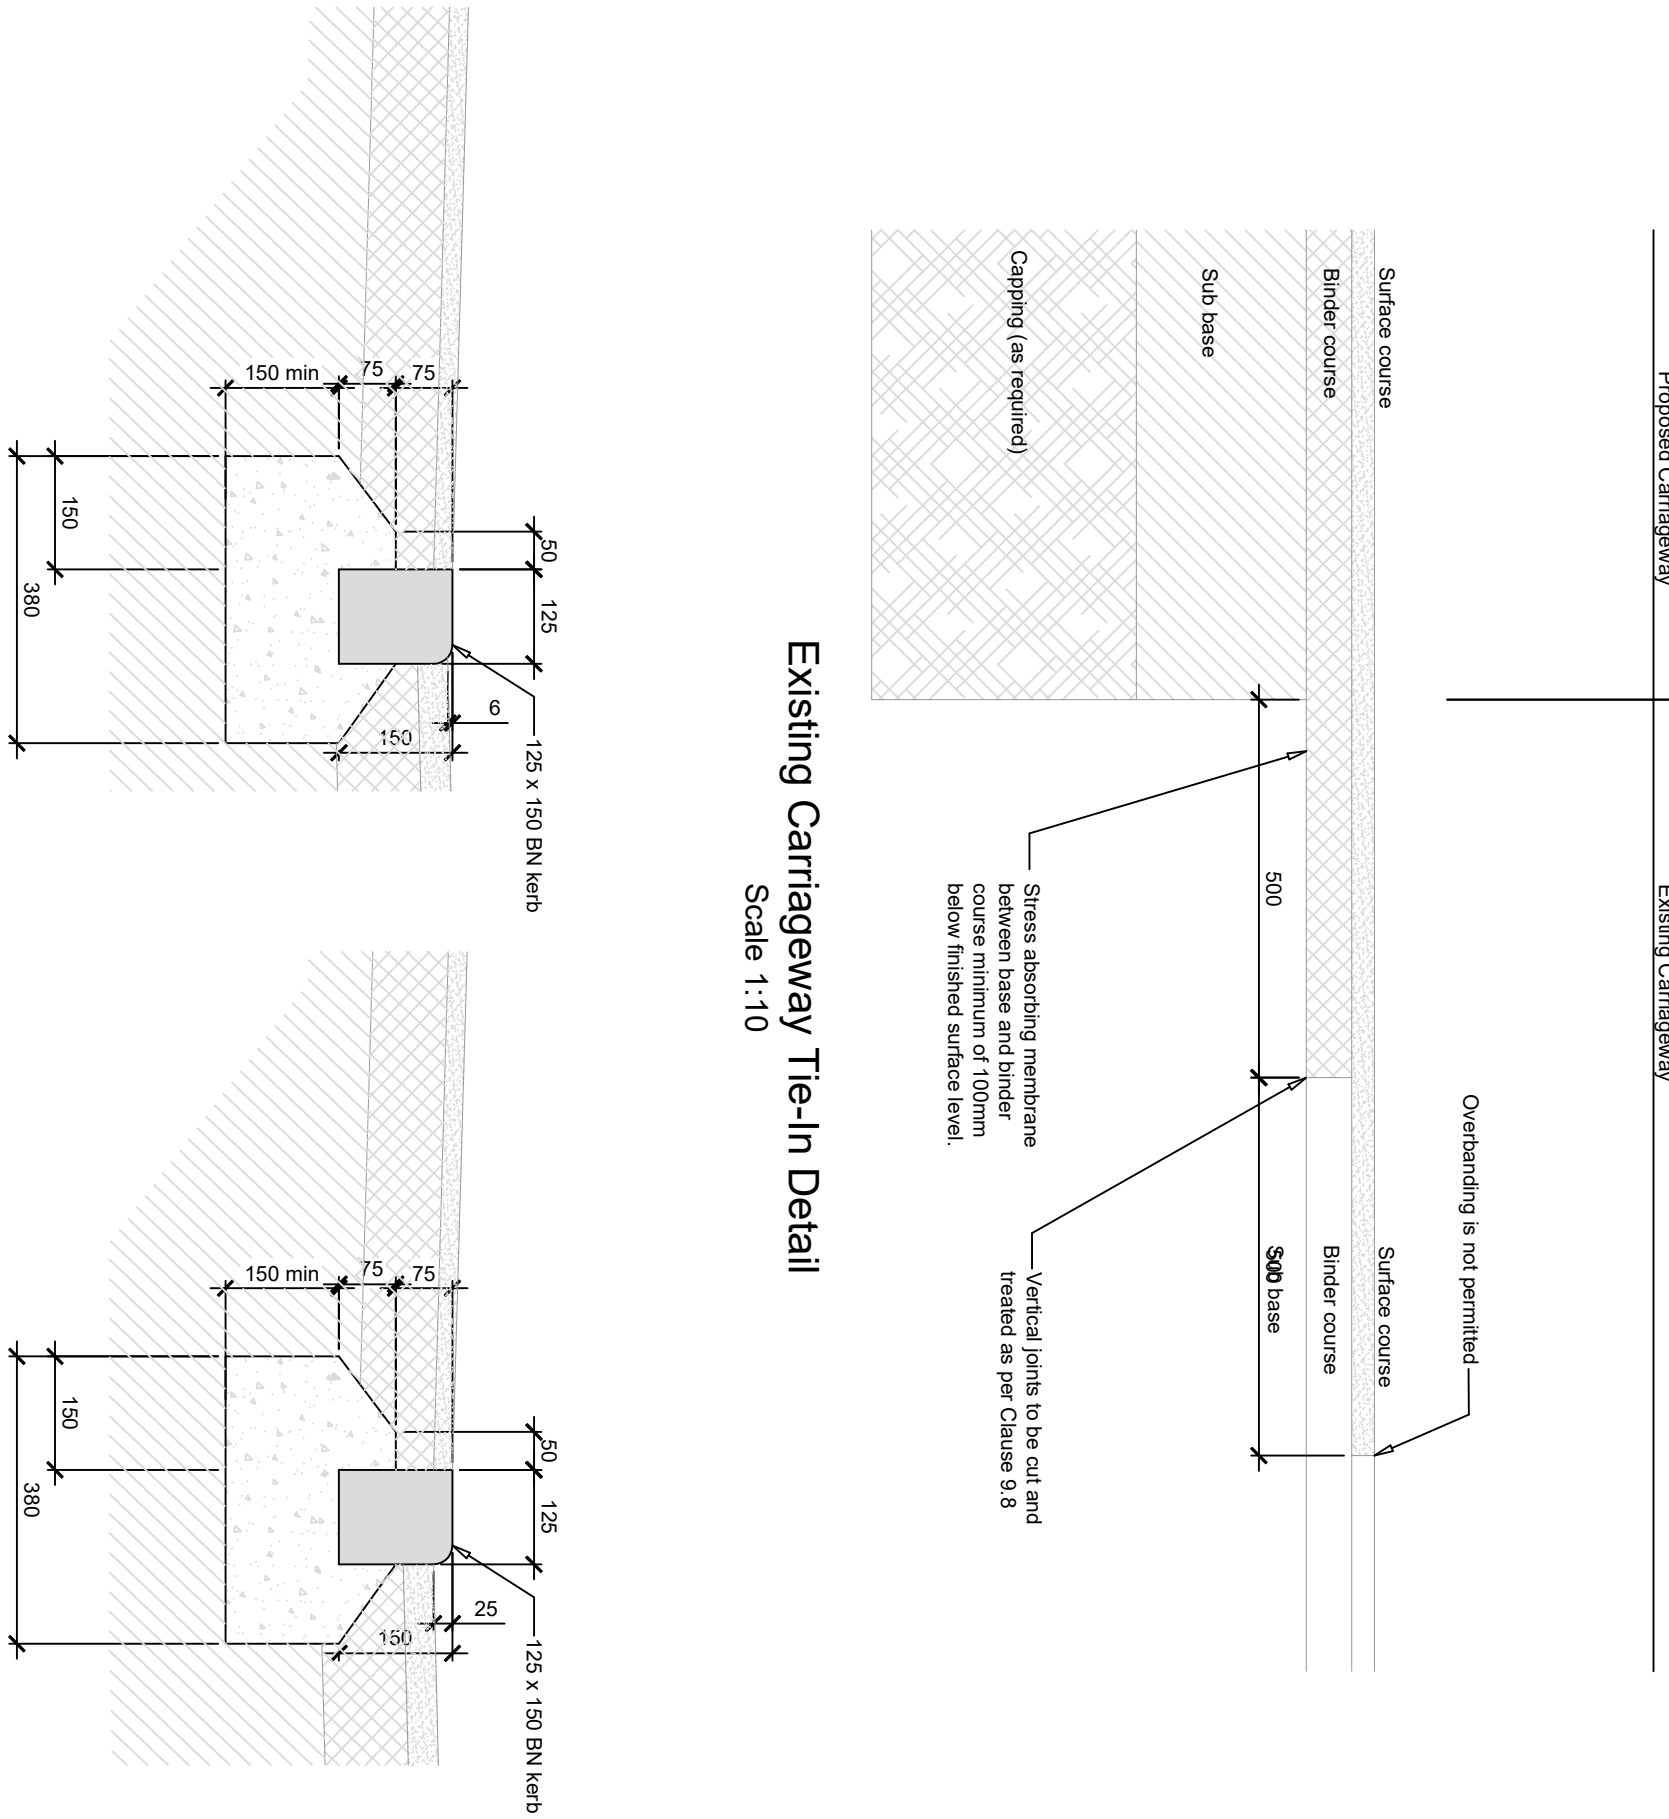



Typical Kerb Detail
BN(6)
Scale 1:10

Typical Kerb Detail
BN(25)
Scale 1:10

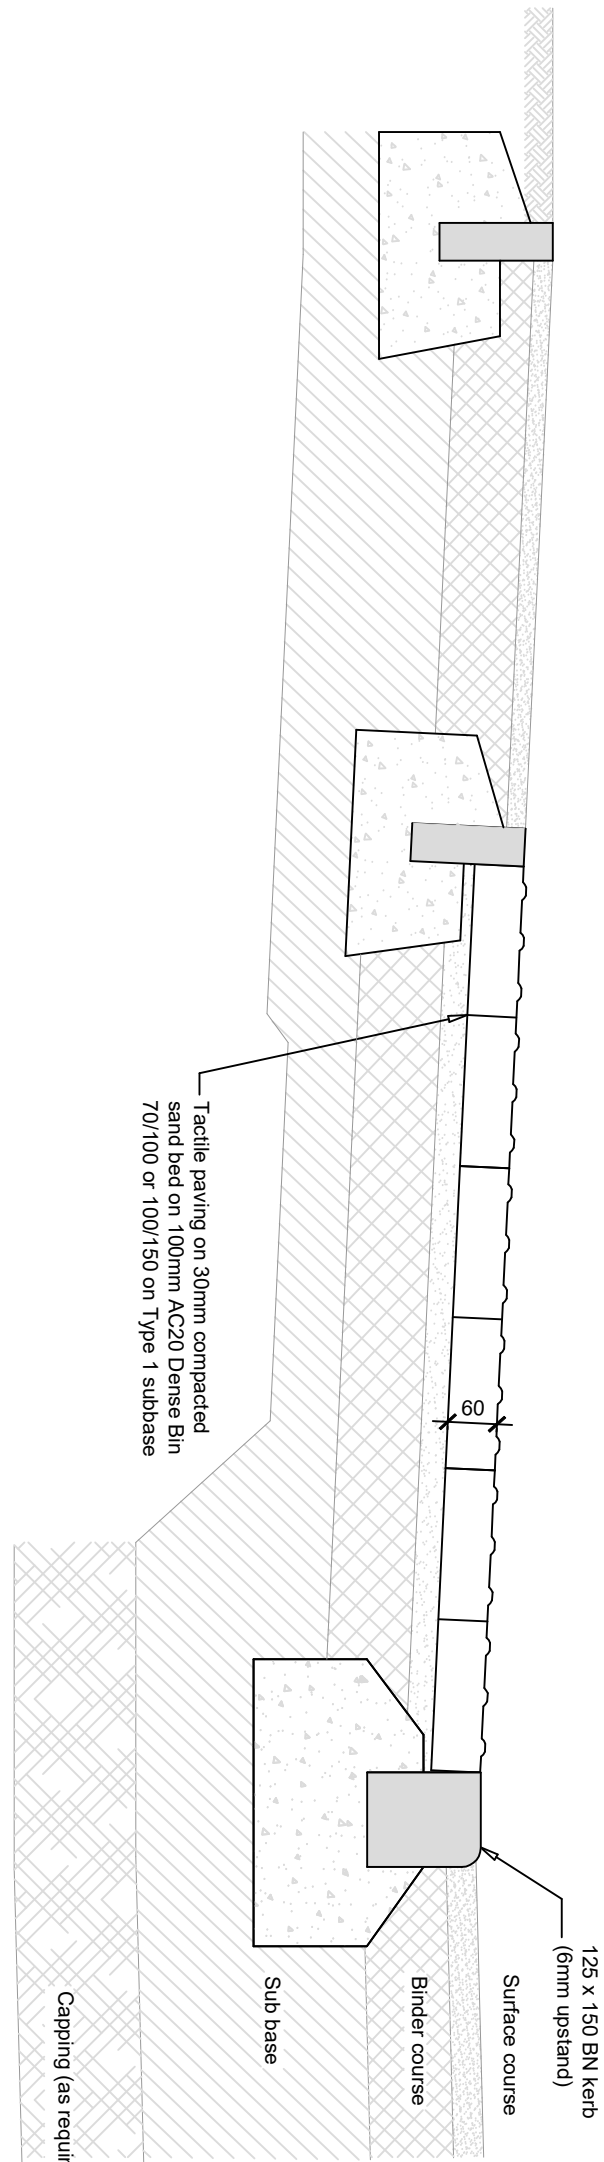


Typical Tactile Paving Section
Scale 1:10

Tactile Slab Detail
Scale 1:10

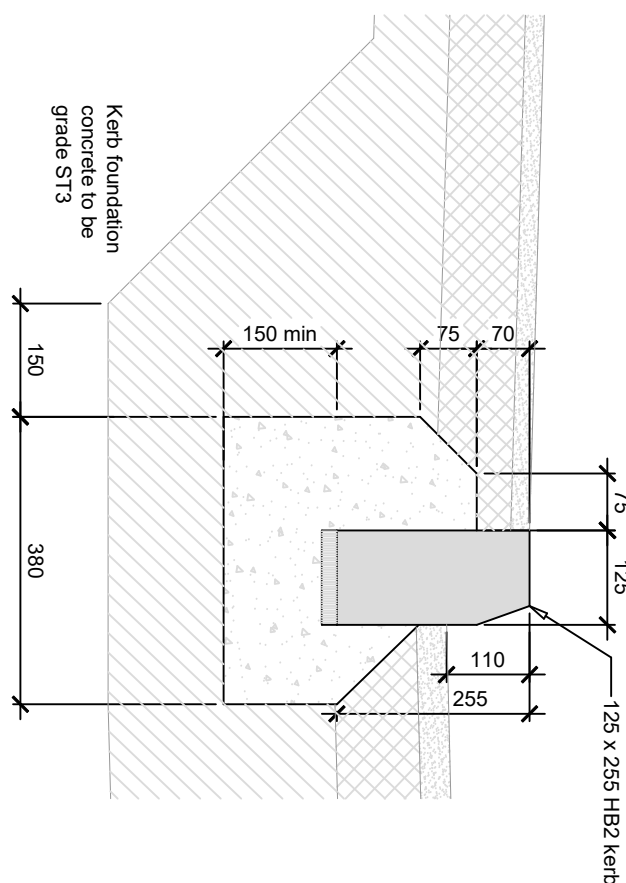
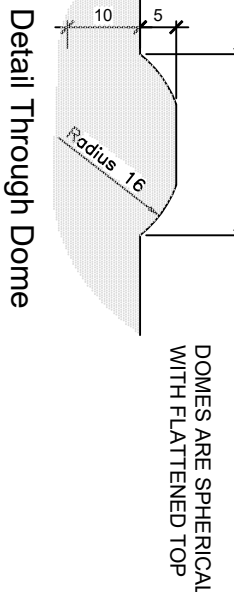


Typical Kerb Detail
HB2
Scale 1:10

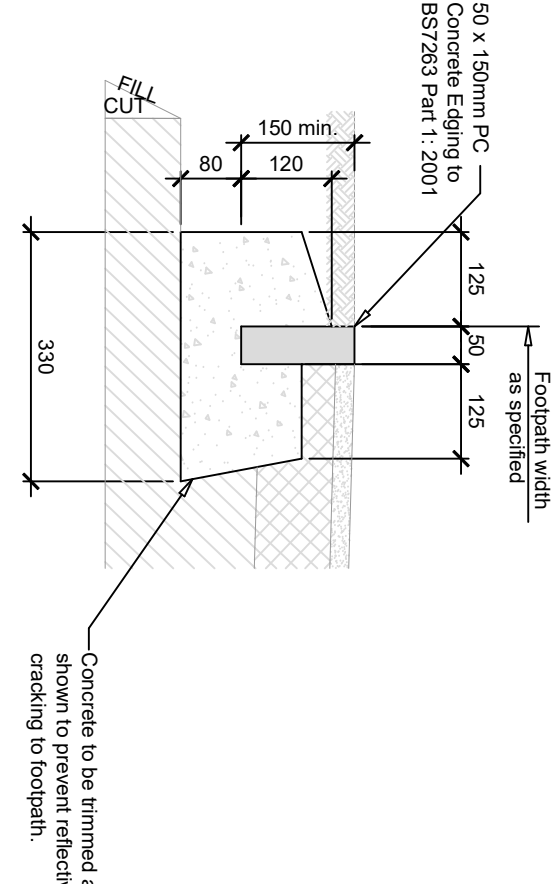


Typical Footway Edging Detail
E1
Scale 1:10


Existing Footpath Tie-In Detail
Scale 1:10

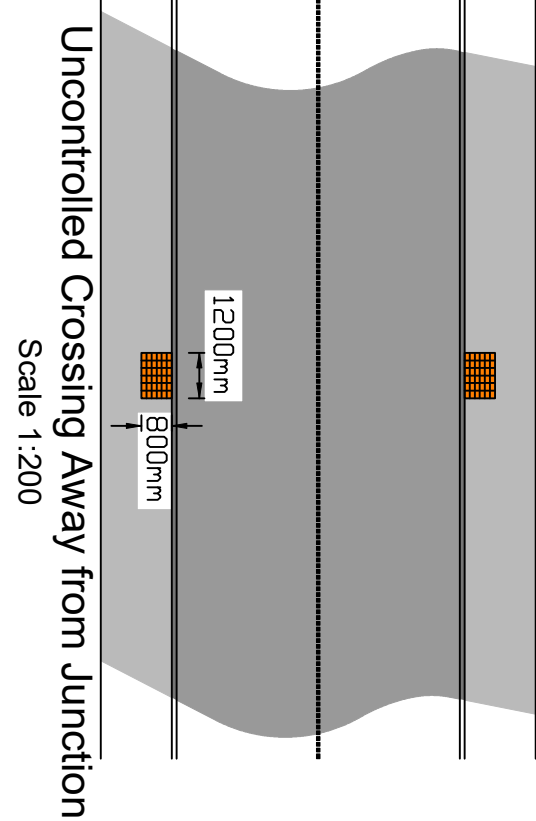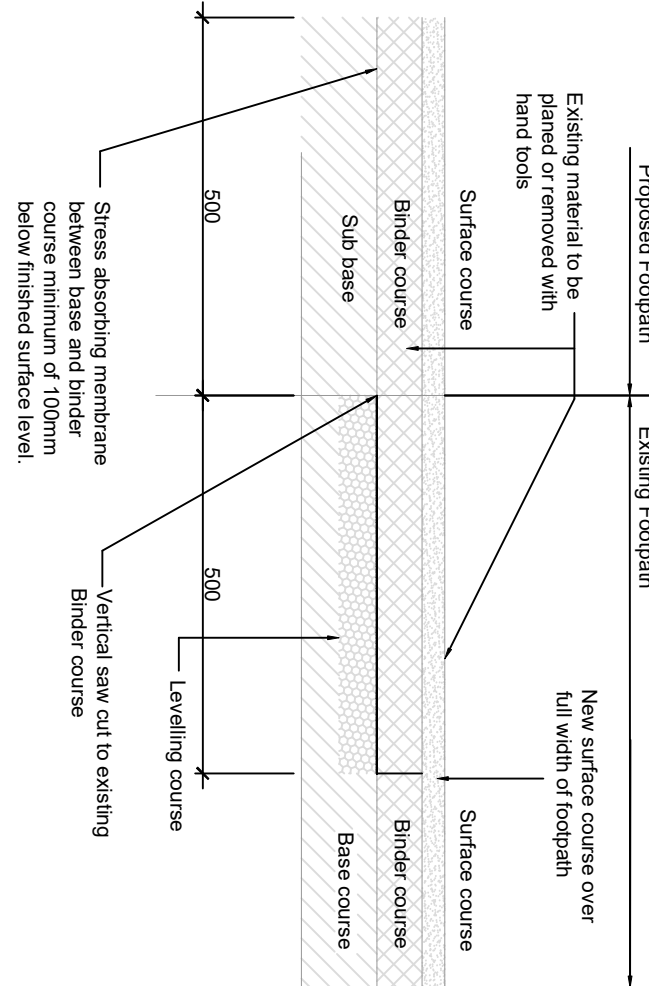




Uncontrolled Crossing Away from Junction
Scale 1:200

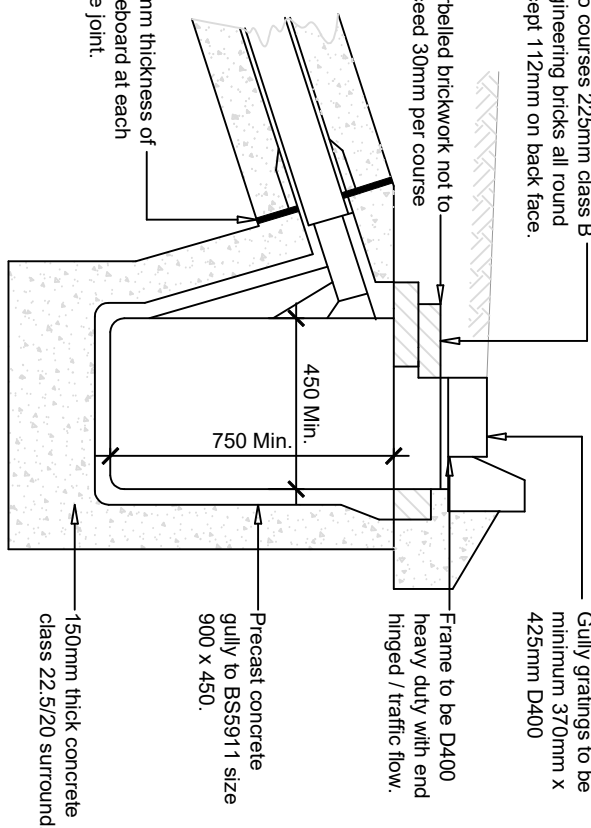


Gully Detail
Scale 1:20

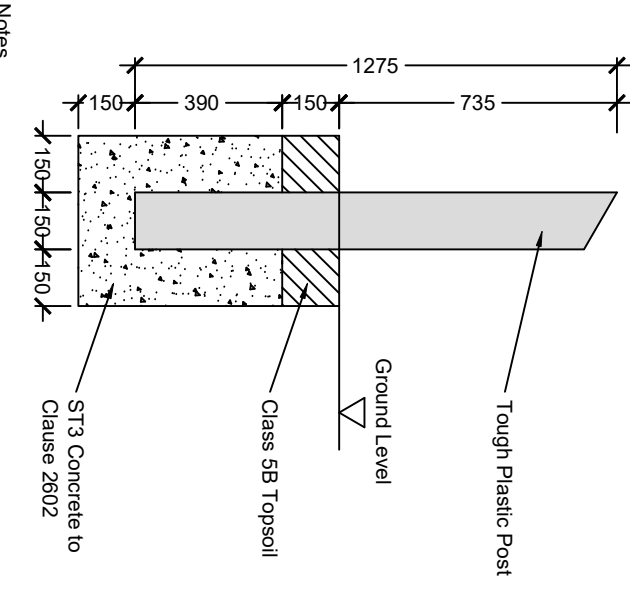


LCC Verge Protection Post
Scale 1:10

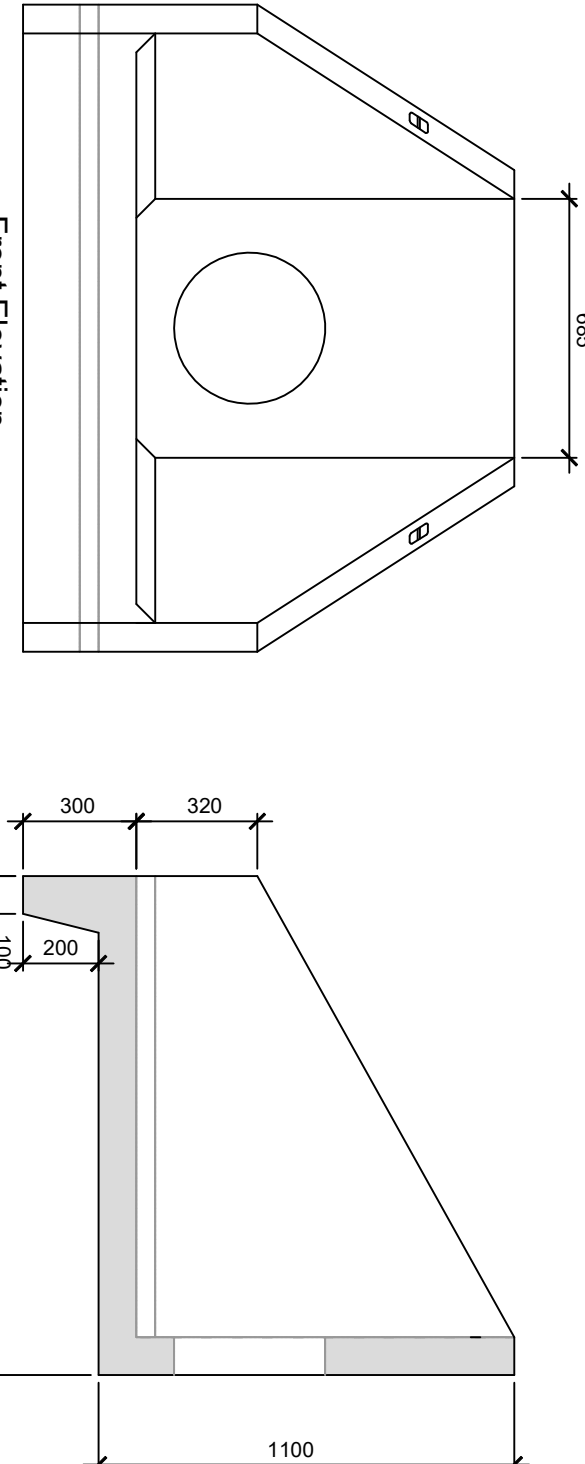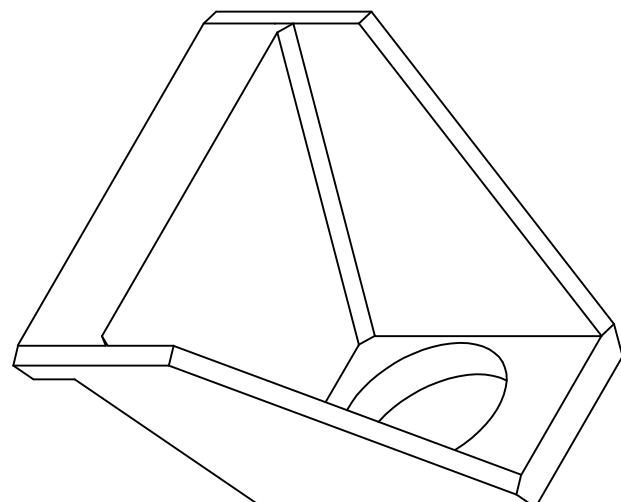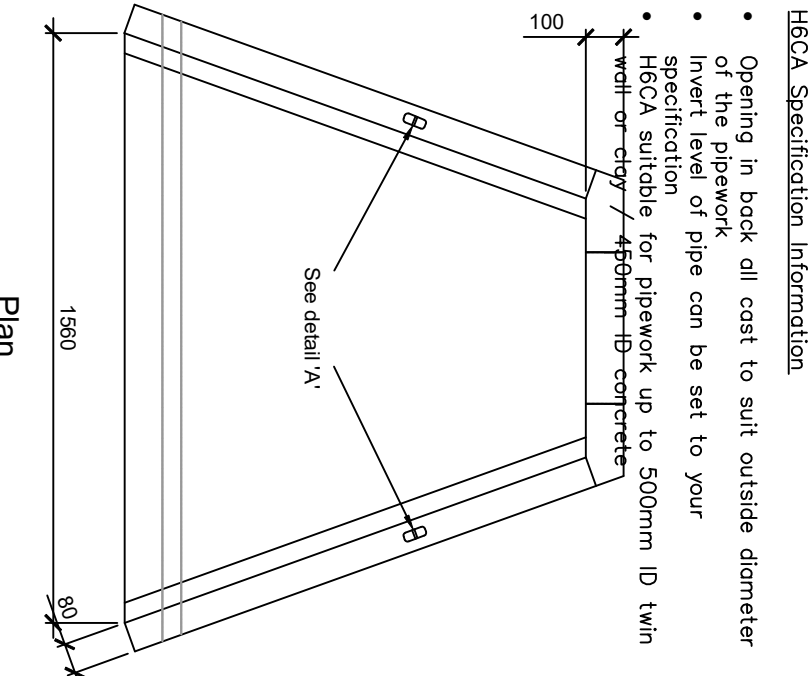


Althron HECA Headwall Installation.
Units should be bedded on minimum 100mm of semi-dry concrete.
SIT the headwall level or with a slight fall 1:50 from pipe to spill.
For full detailed installation instructions contact ALTHRON Ltd.
01603 489700

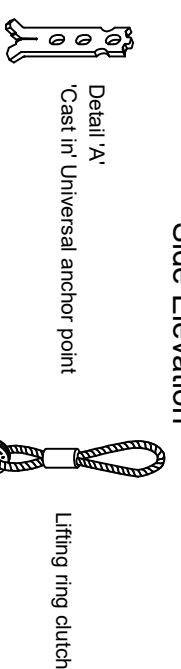

Typical Section Through Footway
Scale 1:20

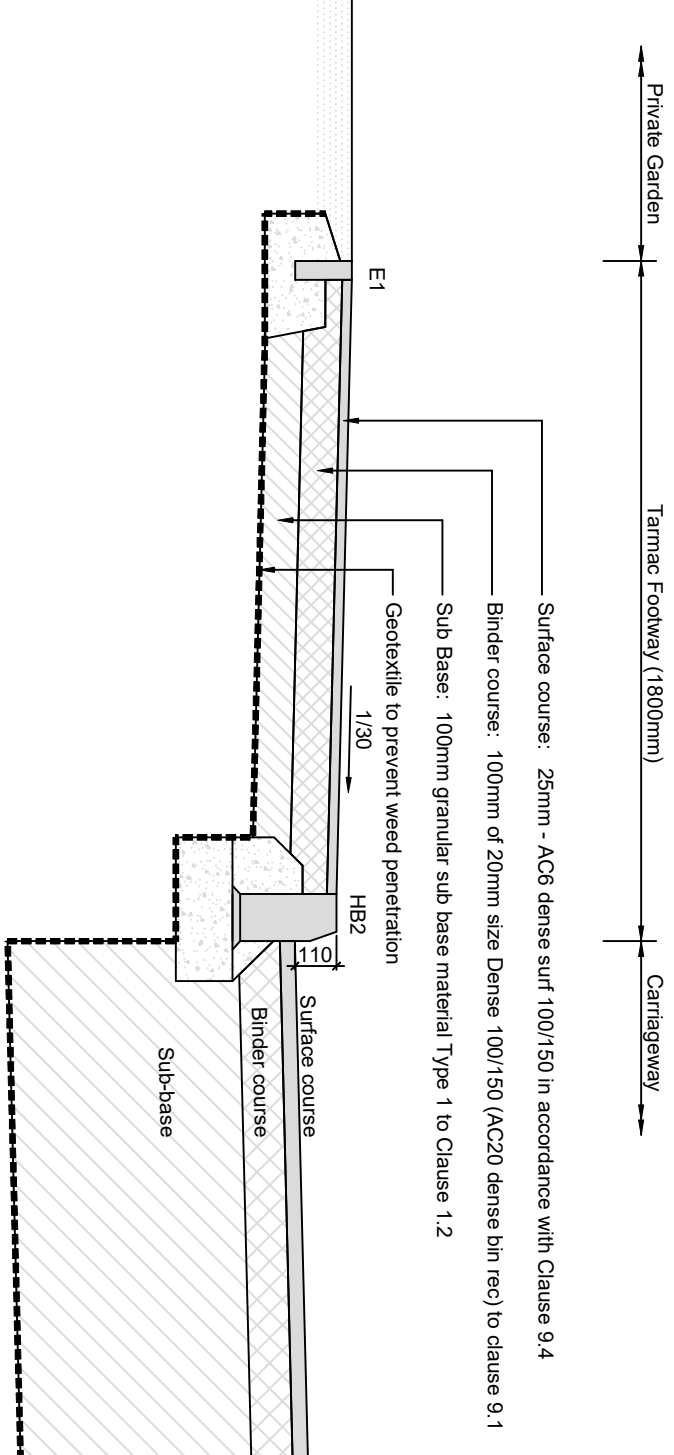

Typical Section Through Vehicular Crossing
Scale 1:10

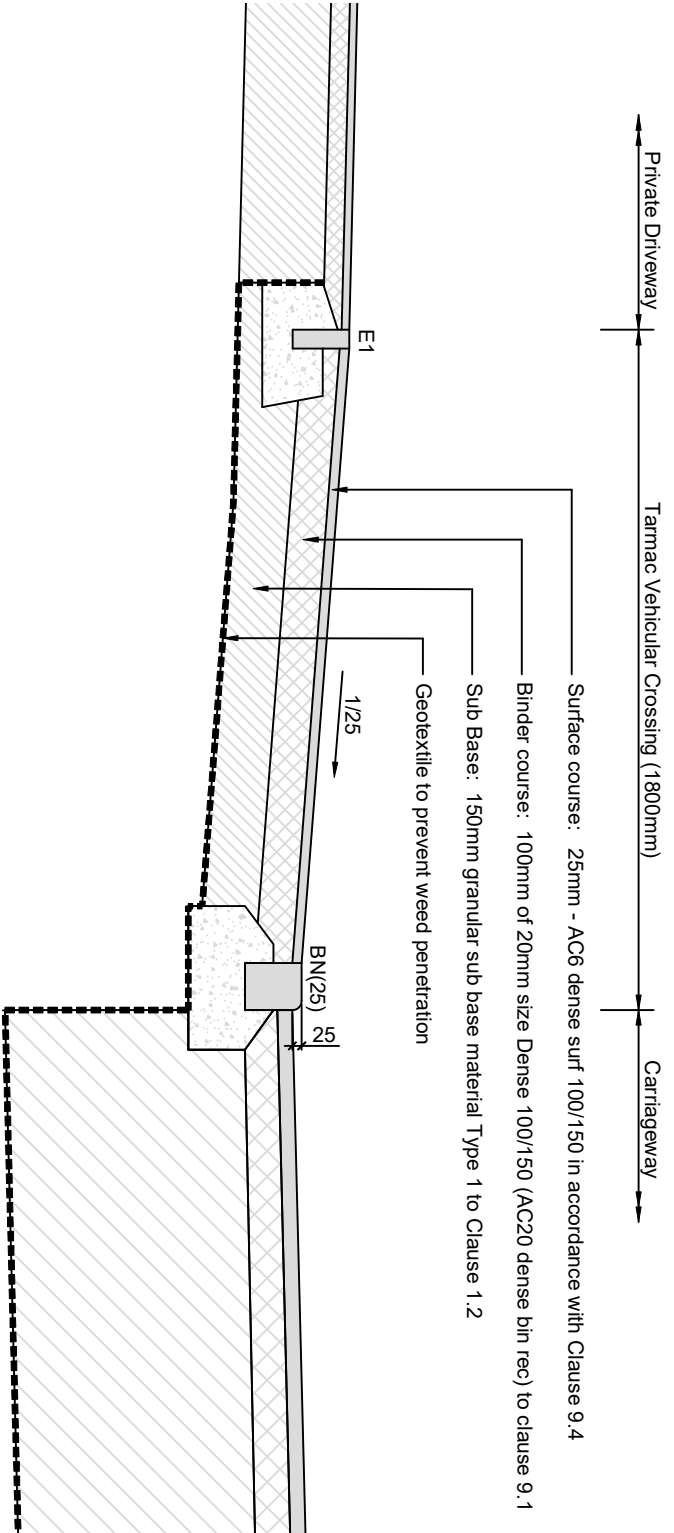

DRAWINGS No.				DRAWING STATUS			
MA10448-705 B				PRELIMINARY			
SCALE	1:10 1:20 1:50	DRAWN	JH	ENGINEER	JMK		
DATE	September 2017	CHECKED	JMK	APPROVED BY	JMK		

PROJECT			
PROPOSED RESIDENTIAL DEVELOPMENT SMALL DROVE WESTON			
SECTION 278 WORKS CONSTRUCTION DETAILS			
TITLE			

CLIENT			
LarkfleetHomes			
AMENDMENTS			
REV	DATE	BY	DETAILS
B	19.06.19	JM	Verge Protection post added
A	25.07.18	ATF	Kerb details amended
CHKD			

PROJECT			
PROPOSED RESIDENTIAL DEVELOPMENT SMALL DROVE WESTON			
SECTION 278 WORKS CONSTRUCTION DETAILS			
TITLE			