EASTERN END OF SMALL DROVE

Scale 1:500

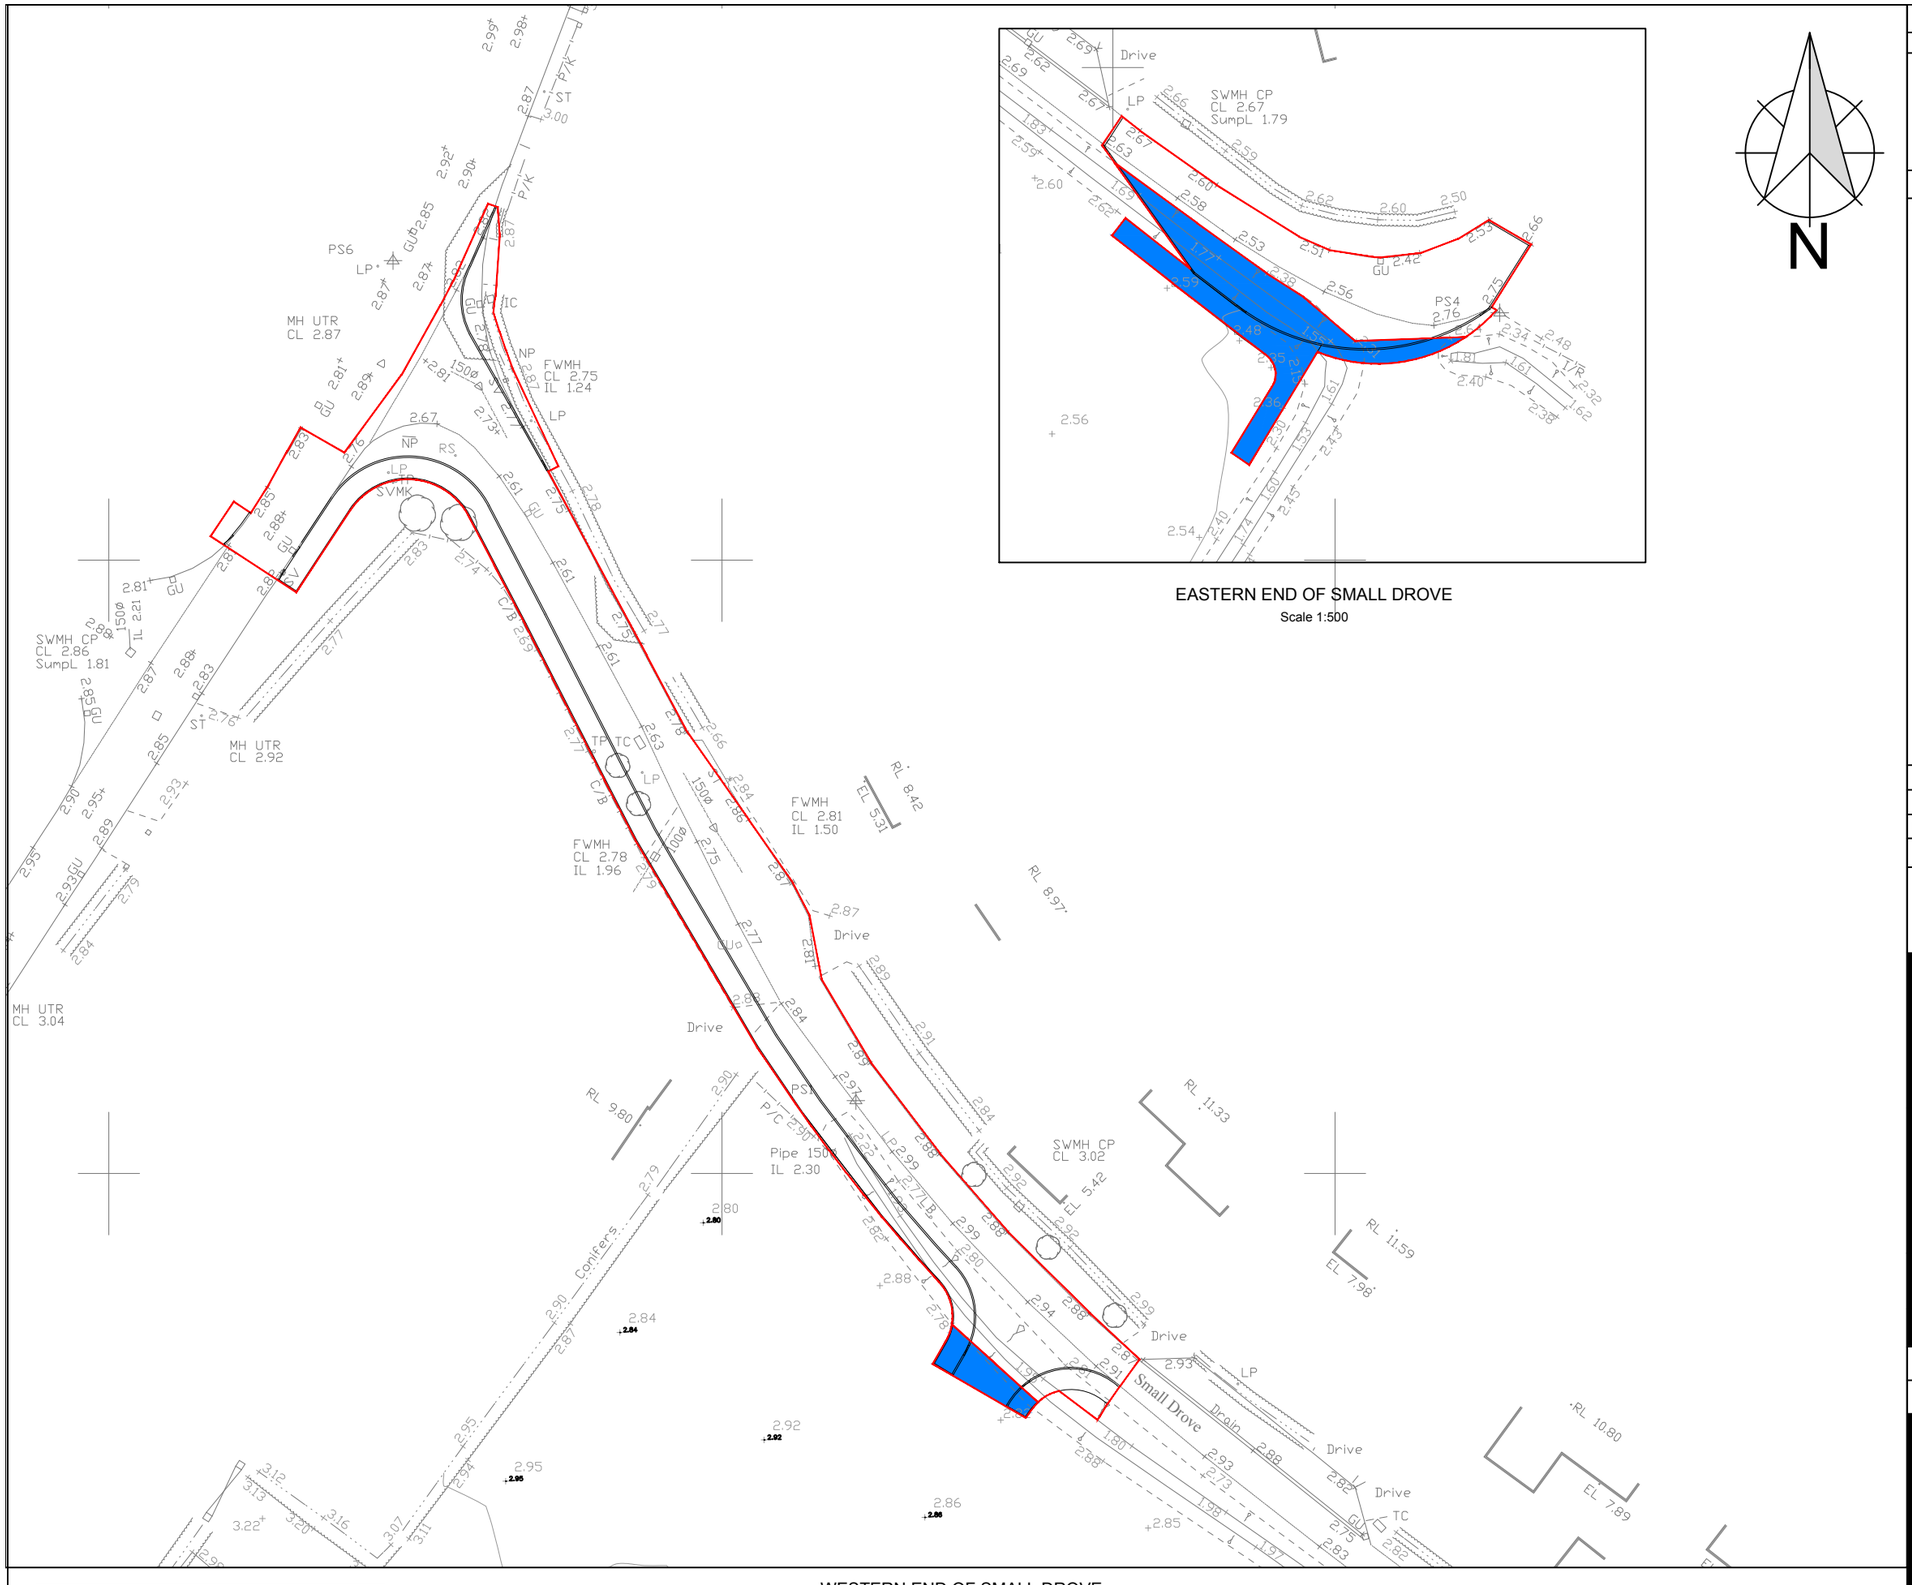

WESTERN END OF SMALL DROVE

Scale 1:500

©THIS DRAWING IS THE PROPERTY OF `THE MILLWARD PARTNERSHIP' AND MUST NOT BE REPRODUCED, WHOLLY OR IN PART, NOR THE INFORMATION THEREIN DISCLOSED TO A THIRD PARTY, WITHOUT THE WRITTEN PERMISSION OF THE OWNERS

A3

ASSOCIATED DRAWINGS

No.	TITLE

NOTES

S278 Works Description

The existing carriageway of Small Drove is to be widened to provide a minimum carriageway width of 5m up to the new site access location with a new footway constructed on the southern side of Small Drove.
A new pedestrian crossing point is also provided across Broad Gate.

Key

Extent of land to be transfered for highway

REV	DATE	BY	DETAILS	CHK'D
B	17.09.18	ATF	Extent of S278 & Land Dedications shown	JMcK
A	25.07.18	ATF	Traffic signage removed	JMcK

AMENDMENTS

CLIENT

LarkfleetHomes

PROJECT

Proposed Residential Development Small Drove, Weston Lincolnshire

TITLE

SECTION 278 WORKS
EXTENT OF WORKS

DRAWING No:	DRAWING STATUS
MA10448-706	PRELIMINARY

A B

SCALE	DRAWN	ENGINEER
1:500 @A3	CB	JMcK
DATE	CHECKED	APPROVED BY
November 2017		

millward
t: 0115 941 4560
no.1 malin hill, nottingham ng1 1jq
e: info@millward.co.uk w: www.millward.co.uk