

ASSOCIATED DRAWINGS

No.	TITLE

NOTES

Indicates land to be transferred to Highway Authority

Current Land Owner:
Small Drove Development Limited
Company number 10496677
Delta Place
27 Bath Road
Cheltenham
GL53 7TH

West = 200m²
East = 171m²
Total = 371m²

Grid coordinates
528966,324587

B	19.06.19	JM	Ownership details added Grid reference added	JMcK
A	25.07.18	ATF	Area of land specified	JMcK
REV	DATE	BY	DETAILS	CHKD

AMENDMENTS

CLIENT



LorkfleetHomes

PROJECT
Proposed Residential Development
Small Drove, Weston
Lincolnshire

TITLE


SECTION 278 WORKS
LAND INTEREST / TRANSFER LAYOUT

DRAWING No:	MA10448-707 B	DRAWING STATUS	PRELIMINARY
SCALE	1:500 @A3	DRAWN	CB
DATE	November 2017	CHECKED	
		ENGINEER	JMcK
		APPROVED BY	

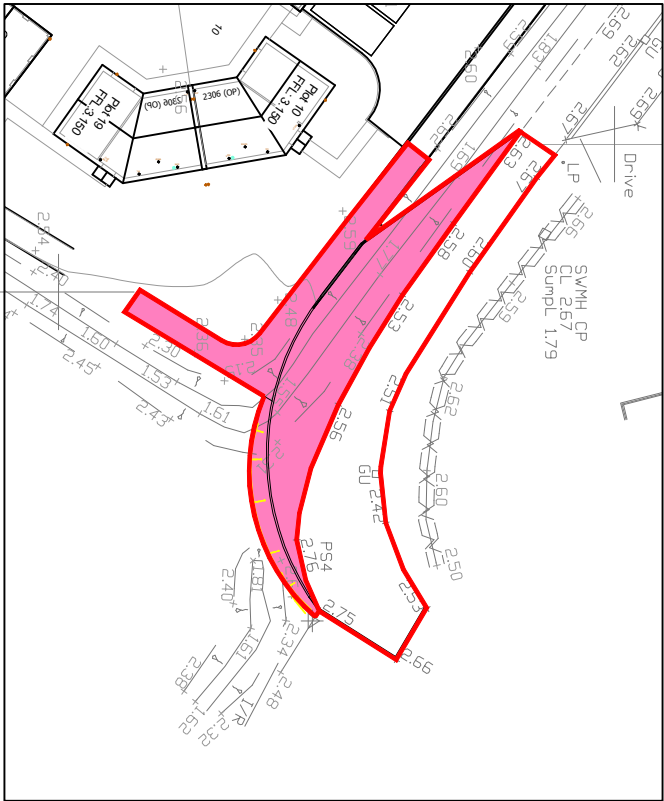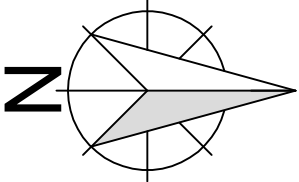

EASTERN END OF SMALL DROVE

Scale 1:500

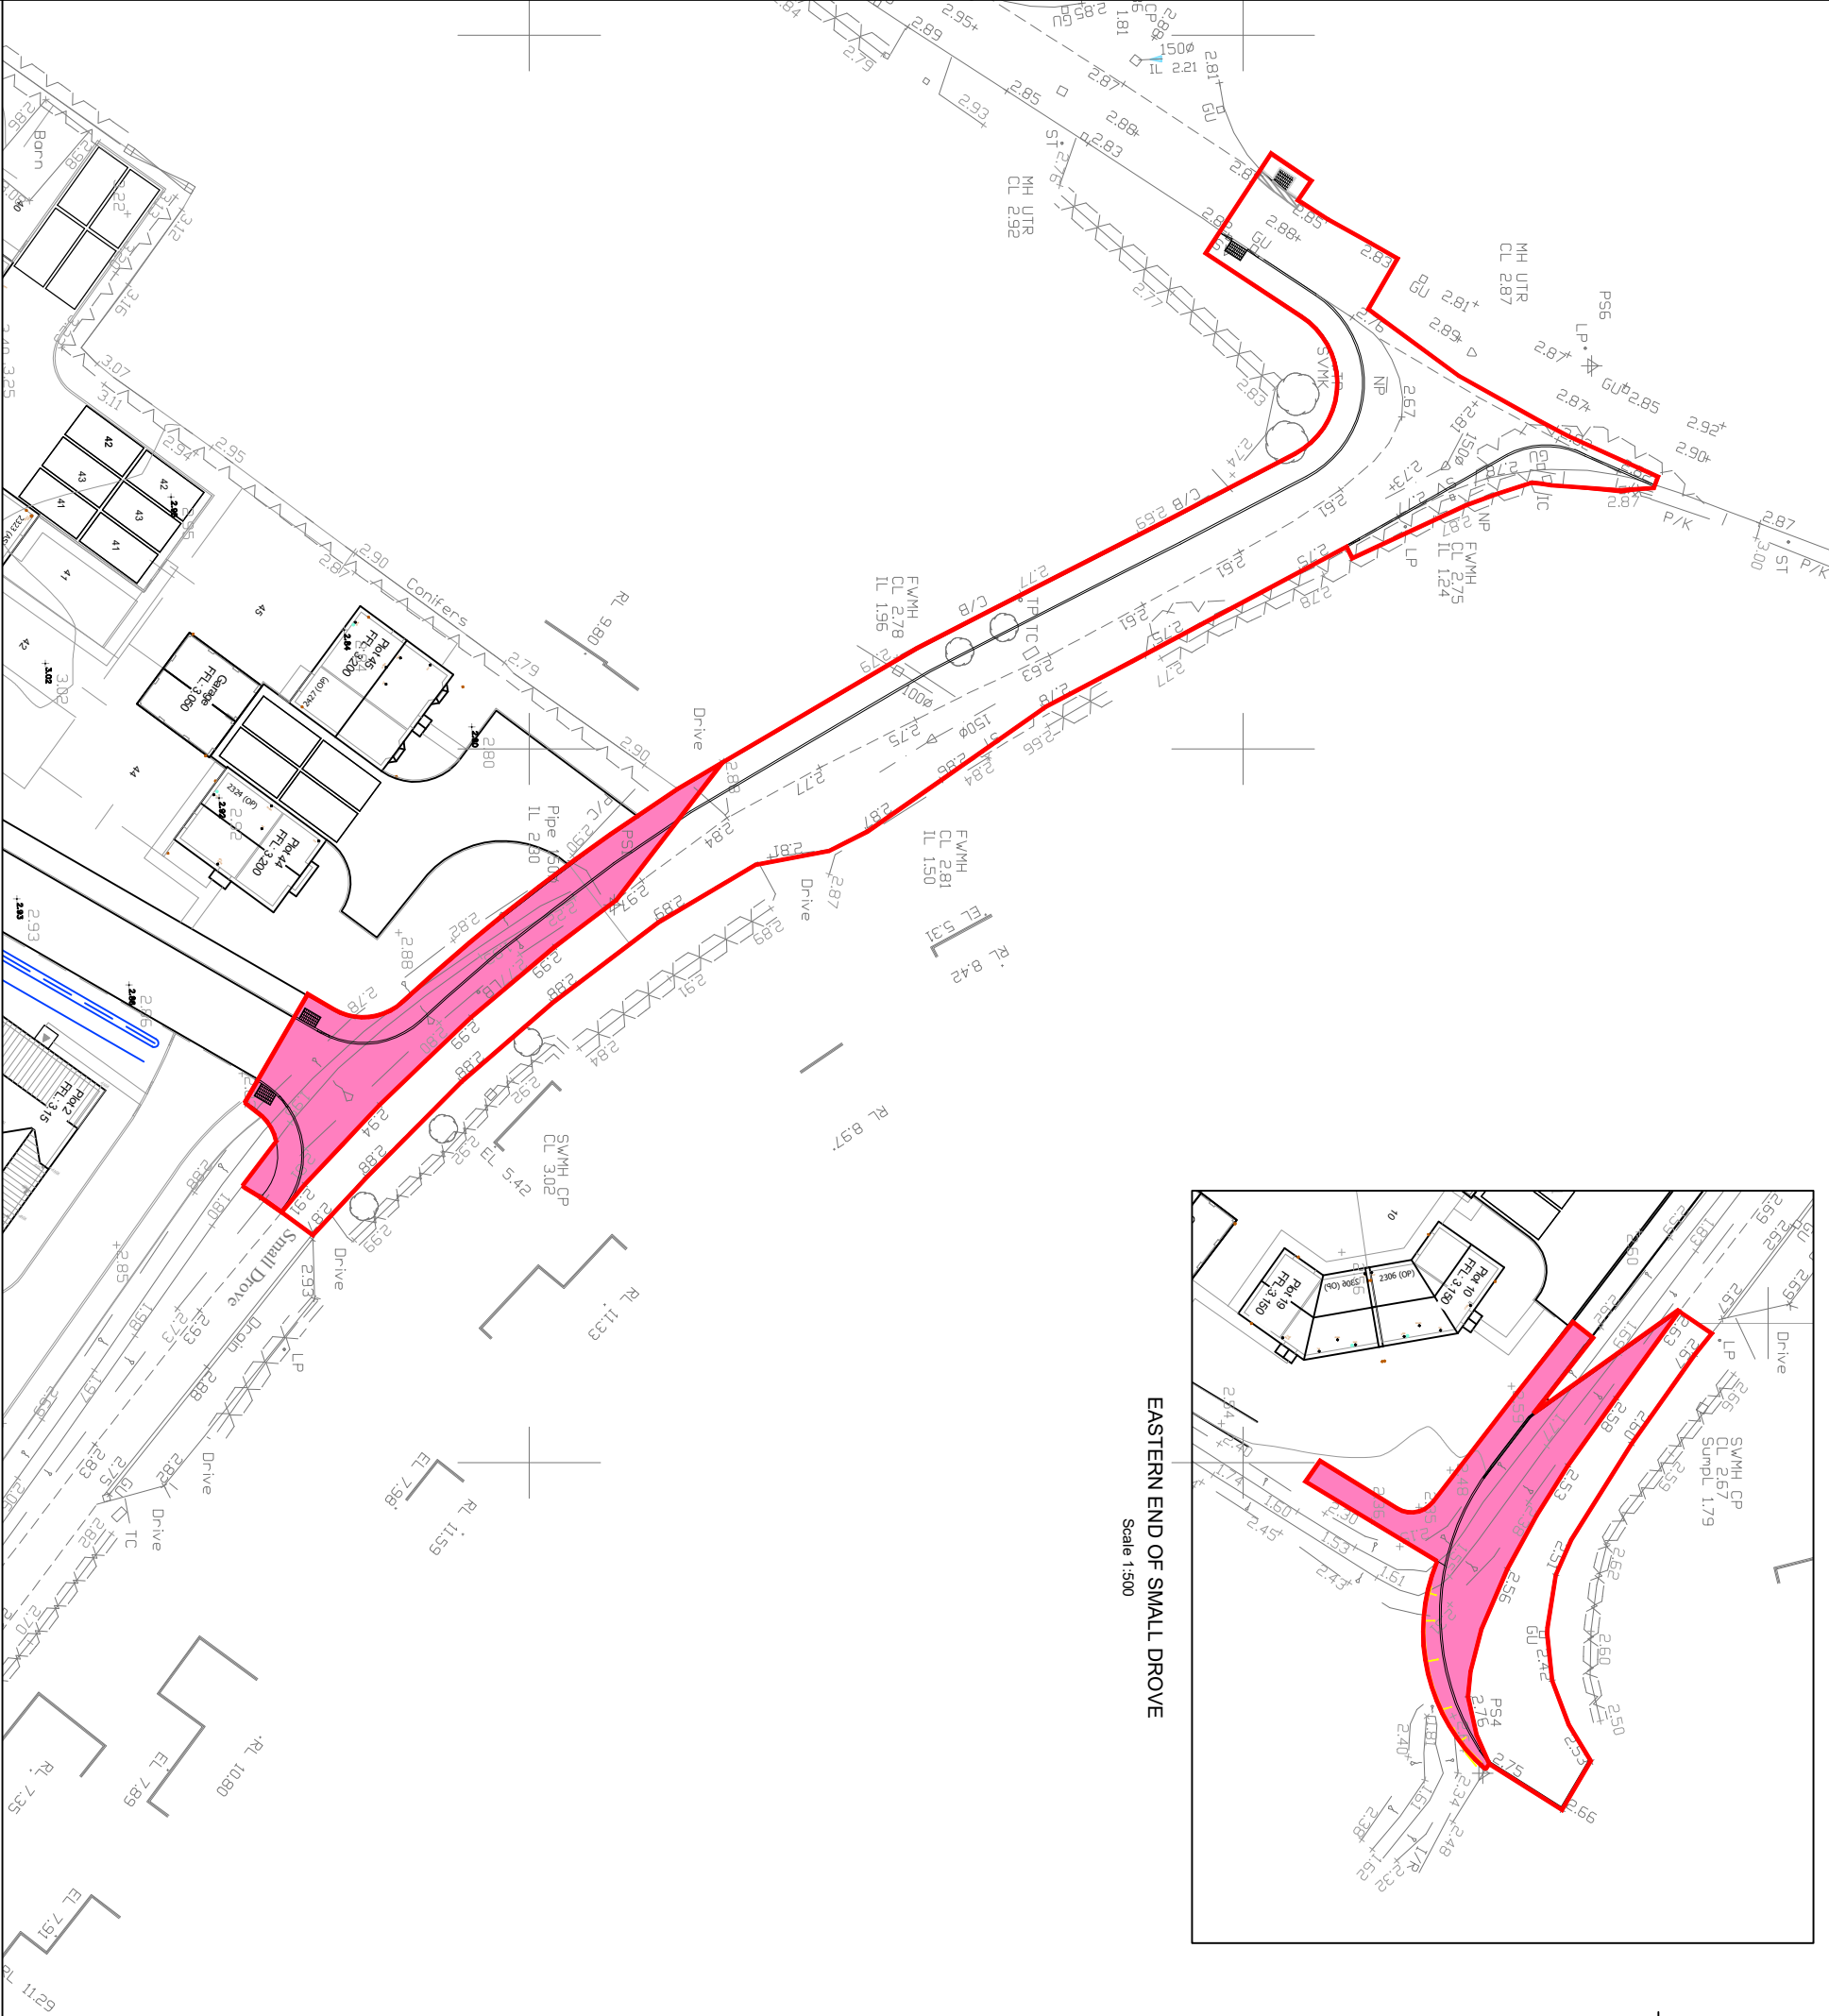

WESTERN END OF SMALL DROVE

Scale 1:500

THIS DRAWING IS THE PROPERTY OF THE MILWARD PARTNERSHIP AND MUST NOT BE REPRODUCED WHOLLY OR IN PART, NOR THE INFORMATION THEREIN DISCLOSED TO A THIRD PARTY, WITHOUT THE WRITTEN PERMISSION OF THE OWNERS

A3

milward



t: 0115 941 4560
no. 1 main hill, nottingham ng1 19s
e: info@milward.co.uk w: www.milward.co.uk