

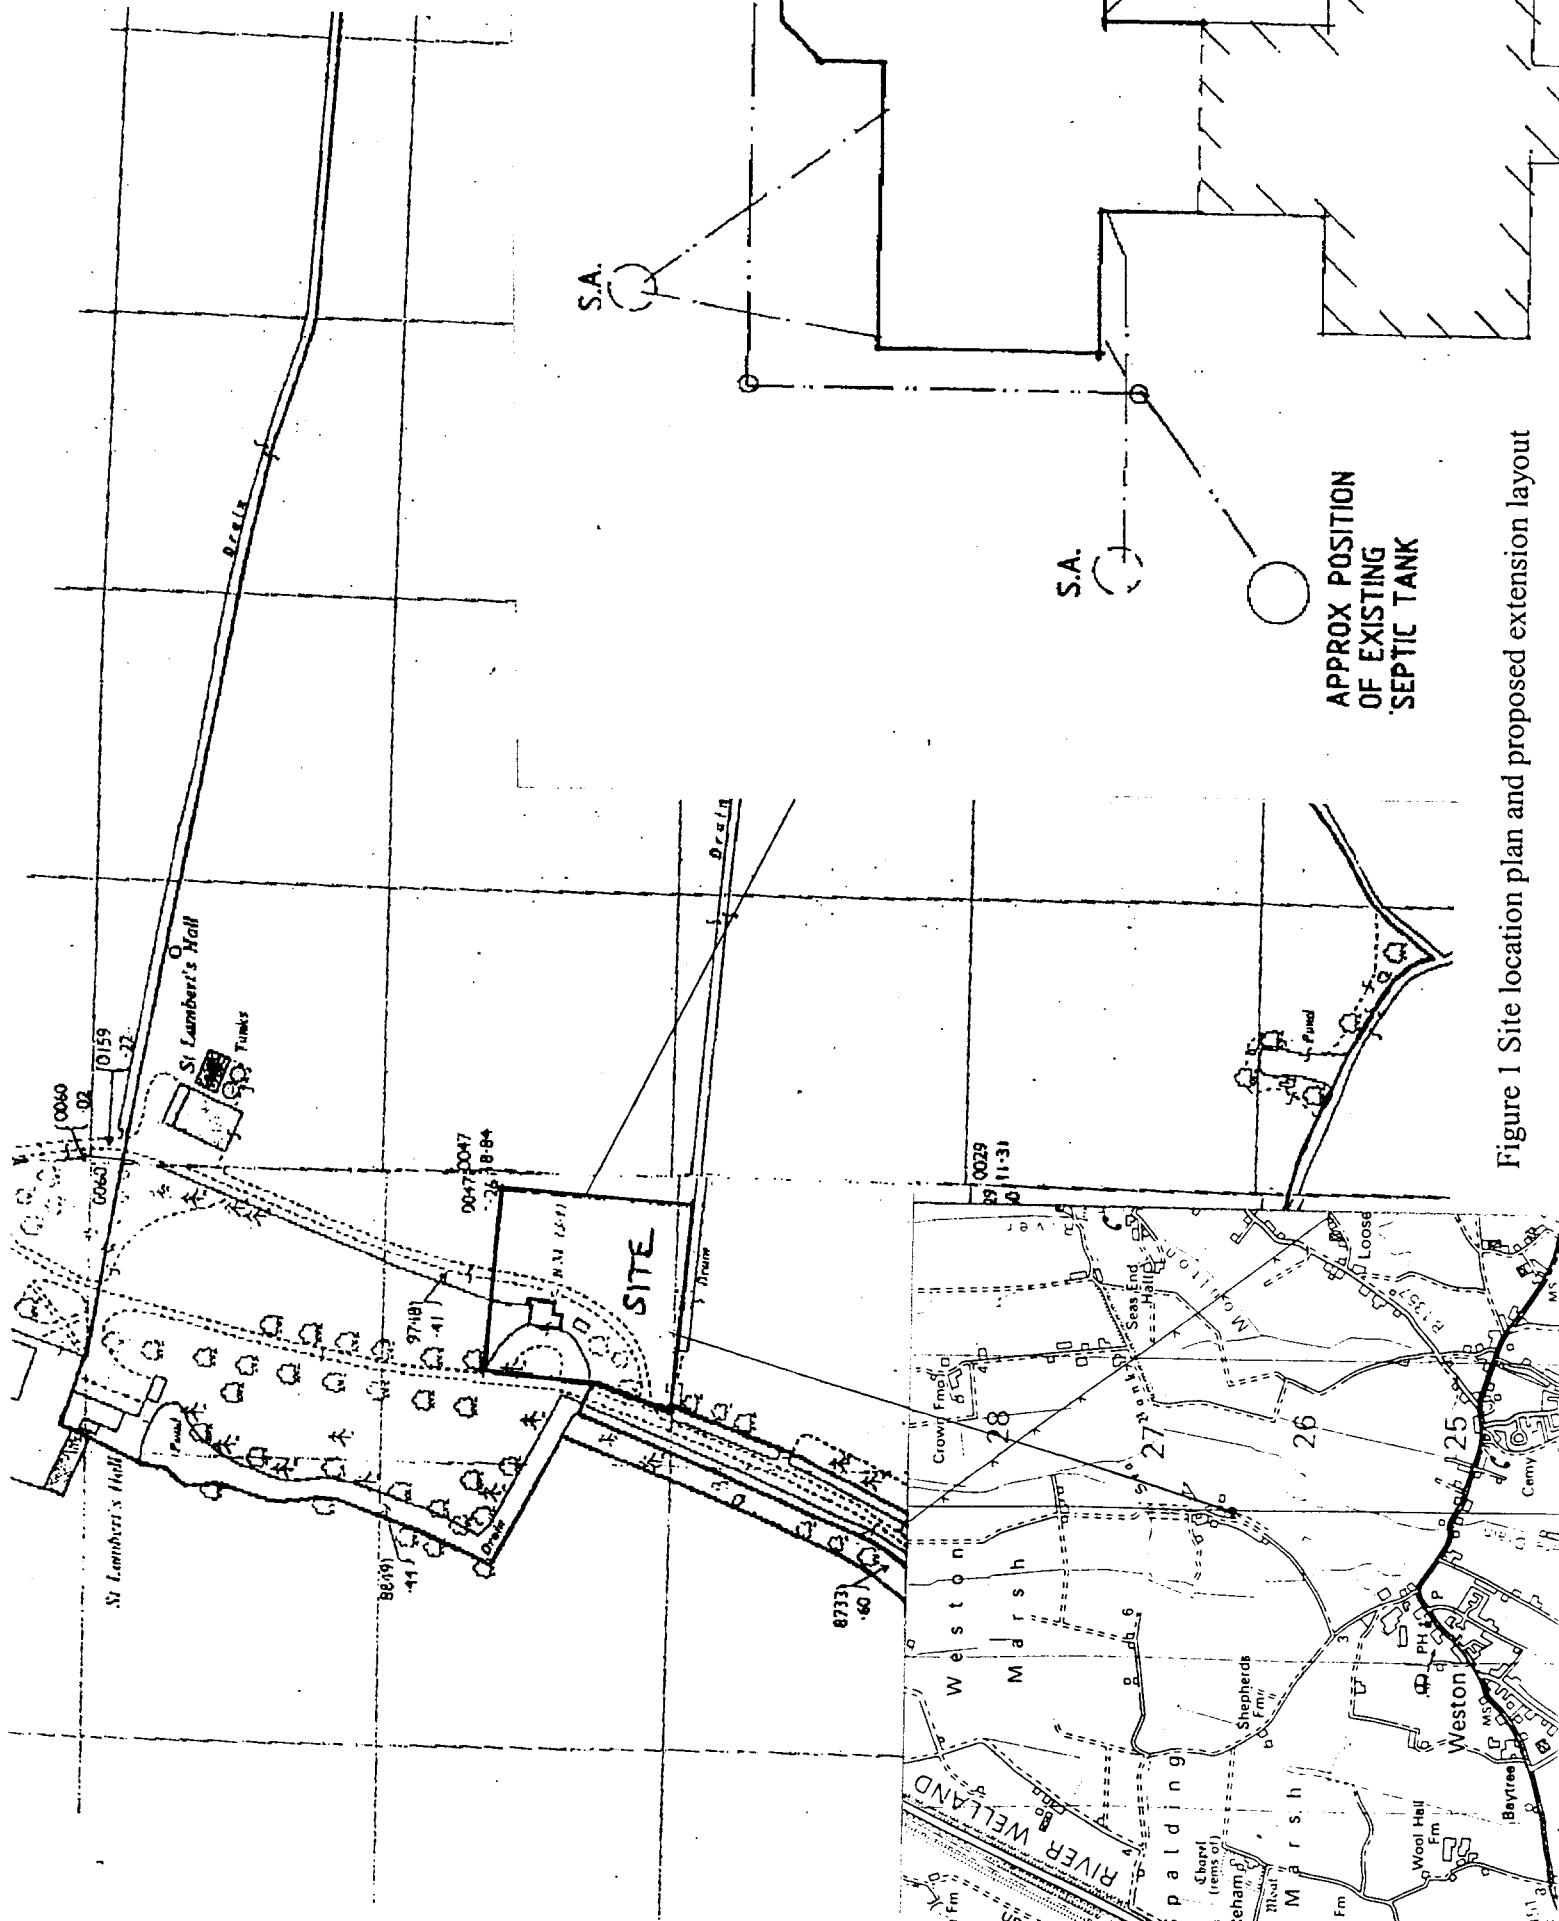


Figure 1 Site location plan and proposed extension layout