

FOOT PATH

HIGH RD WESTON

SHDC
Planning & Development

17 MAY 2004


0637/04

Lamp Post

FOOT PATH

PROPERTY BOUNDARY FOR N° 2,416 EDGEFIELD

3.8
1m
2.8m

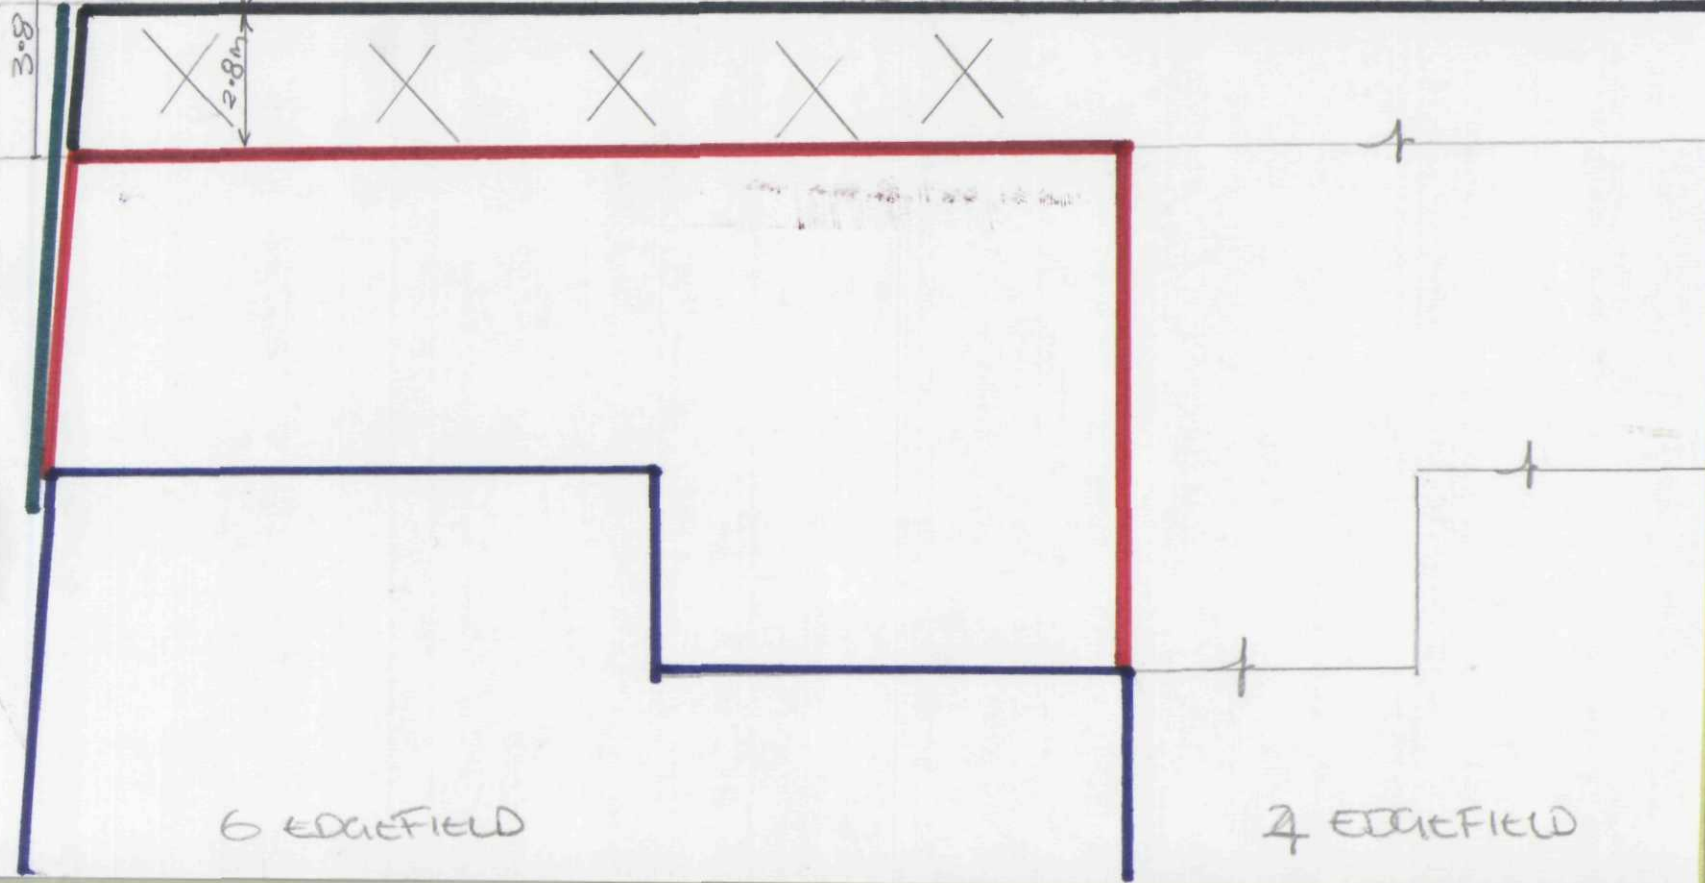

- 6' HEDGE
- NEW FENCE 6'
- EXISTING FENCE
- RELOCATE FENCE 2 EDGEFIELD
- EXISTING 6' FENCE
- X PLANTING

6 EDGEFIELD

4 EDGEFIELD

2 EDGEFIELD