


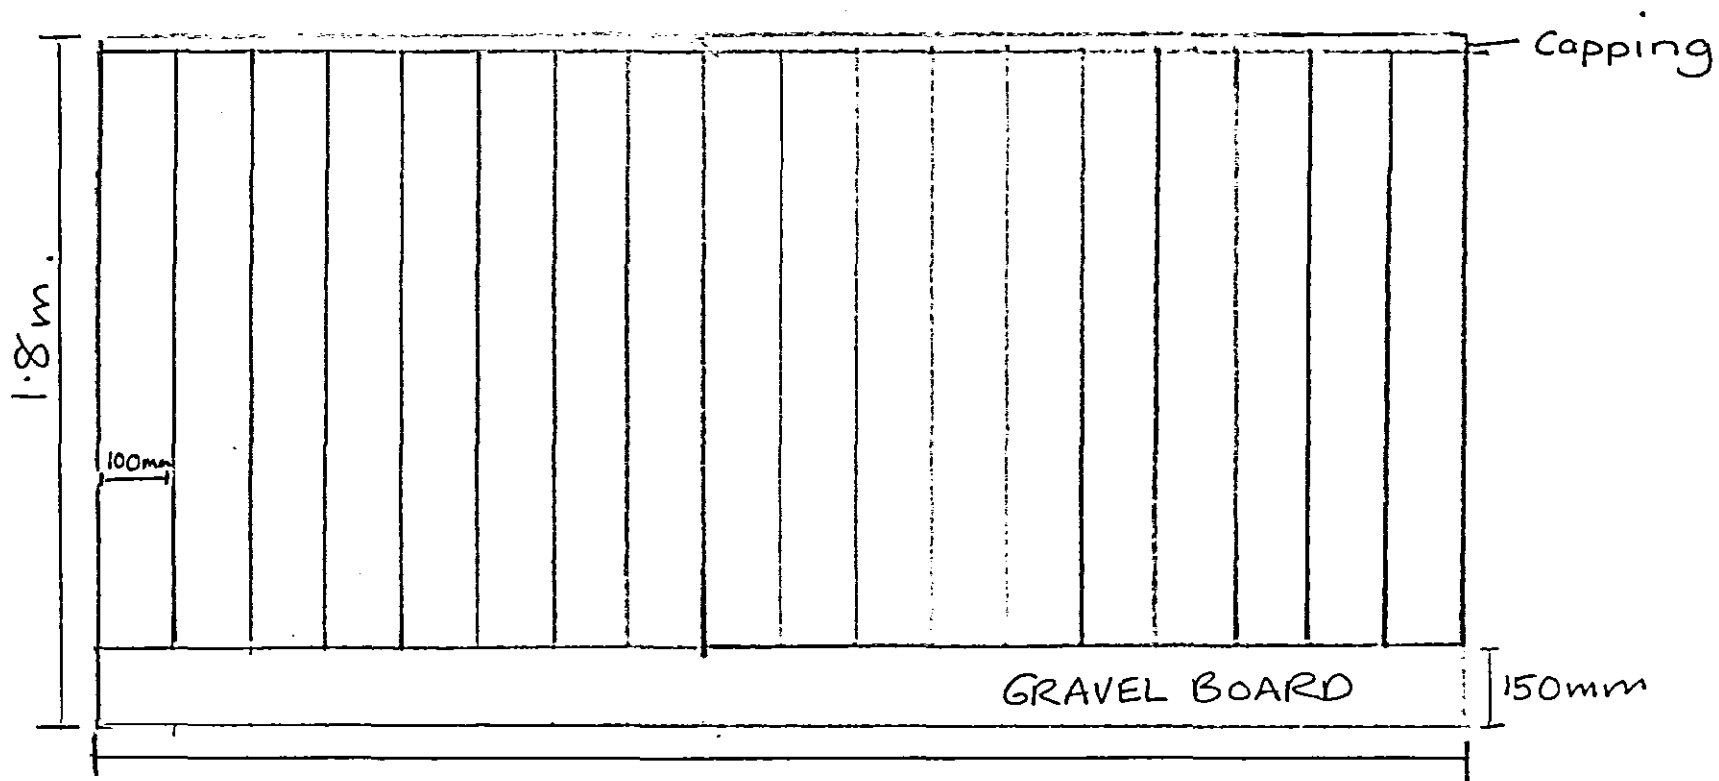

Feather edged close boarded fence on 75mm square timber posts.

